DEL MAR HIGH SCHOOL C.E.C.
BUS DEPOT CONVERSION

312 S. DEL MAR AVE, SAN GABRIEL, CA 91776

OWNER: SAN GABRIEL UNIFIED SCHOOL DISTRICT
408 JUNIPERO SERRA DRIVE, SAN GABRIEL, CA 91776

LICENSED ARCHITECT
KEVIN S. FLEMING
NO. C26668
08-31-11
RENEWAL
DATE
STATE OF CALIFORNIA

IDENTIFICATION STAMP
DIV. OF THE STATE ARCHITECT
OFFICE OF REGULATION SERVICES
APPL # 03-112620
AC
PLS. SPECS
DATE

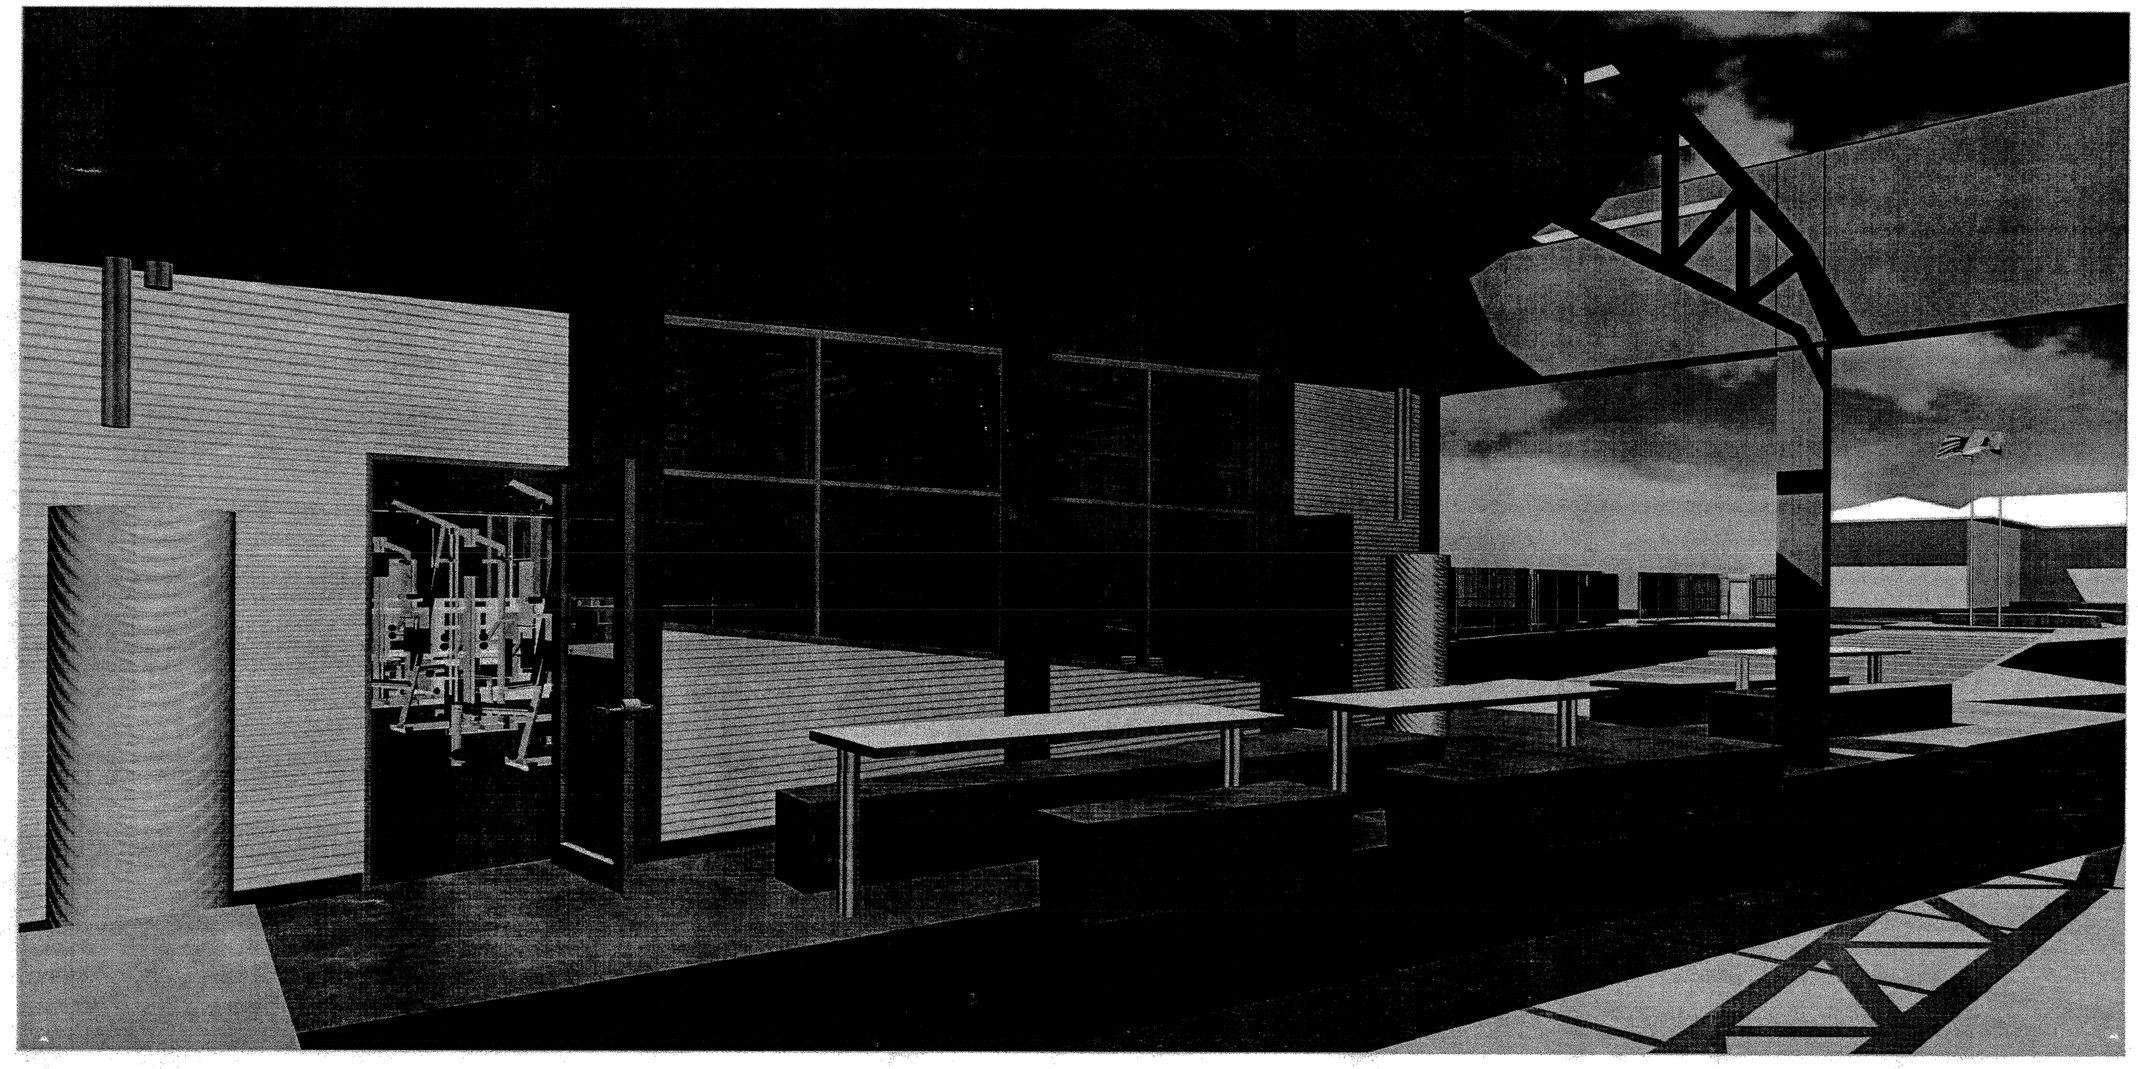

ARCHITECT
IBI GROUP
18401 VON KARMAN AVENUE, SUITE 110
IRVINE, CA 92612
TEL: 949.833.5588
FAX: 949.833.5511

STRUCTURAL
MARTIN, CHOW & NAKABARA, INC.
3185-C AIRWAY AVENUE
COSTA MESA, CA 92626
TEL: 714.979.3003
FAX: 714.979.3259

MECHANICAL & PLUMBING
FUNDAMENT & ASSOCIATES
26 EXECUTIVE PARK #100
IRVINE, CA 92614
TEL: 949.251.1131
FAX: 949.251.9434

ELECTRICAL
FBA ENGINEERING
3420 IRVINE AVENUE, SUITE 200
NEWPORT BEACH, CA 92660
TEL: 949.852.9995
FAX: 949.852.1657

CIVIL
SNIPES-DYE ASSOCIATES
8348 CENTER DRIVE, SUITE G
LA MESA, CA 91942
TEL: 619.697.9234
FAX: 619.460.2033

LANDSCAPE
IBI GROUP
10 EXCHANGE PLACE- SUITE 112
SALT LAKE CITY UT. 84111 USA
TEL: 801.532.4233
FAX: 801.532.4231

Project No: 20318

DATE: Feb-2010

TITLE SHEET

SCOPE OF WORK

1. CONVERSION OF EXISTING BUS DEPOT INTO CLASSROOM AND FITNESS BUILDING
2. PARKING LOT AND SITE MODIFICATION
3. NEW FENCE ENCLOSURE ALONG DEL MAR AVENUE
4. NEW FIRE SPRINKLER SYSTEM

T0.0