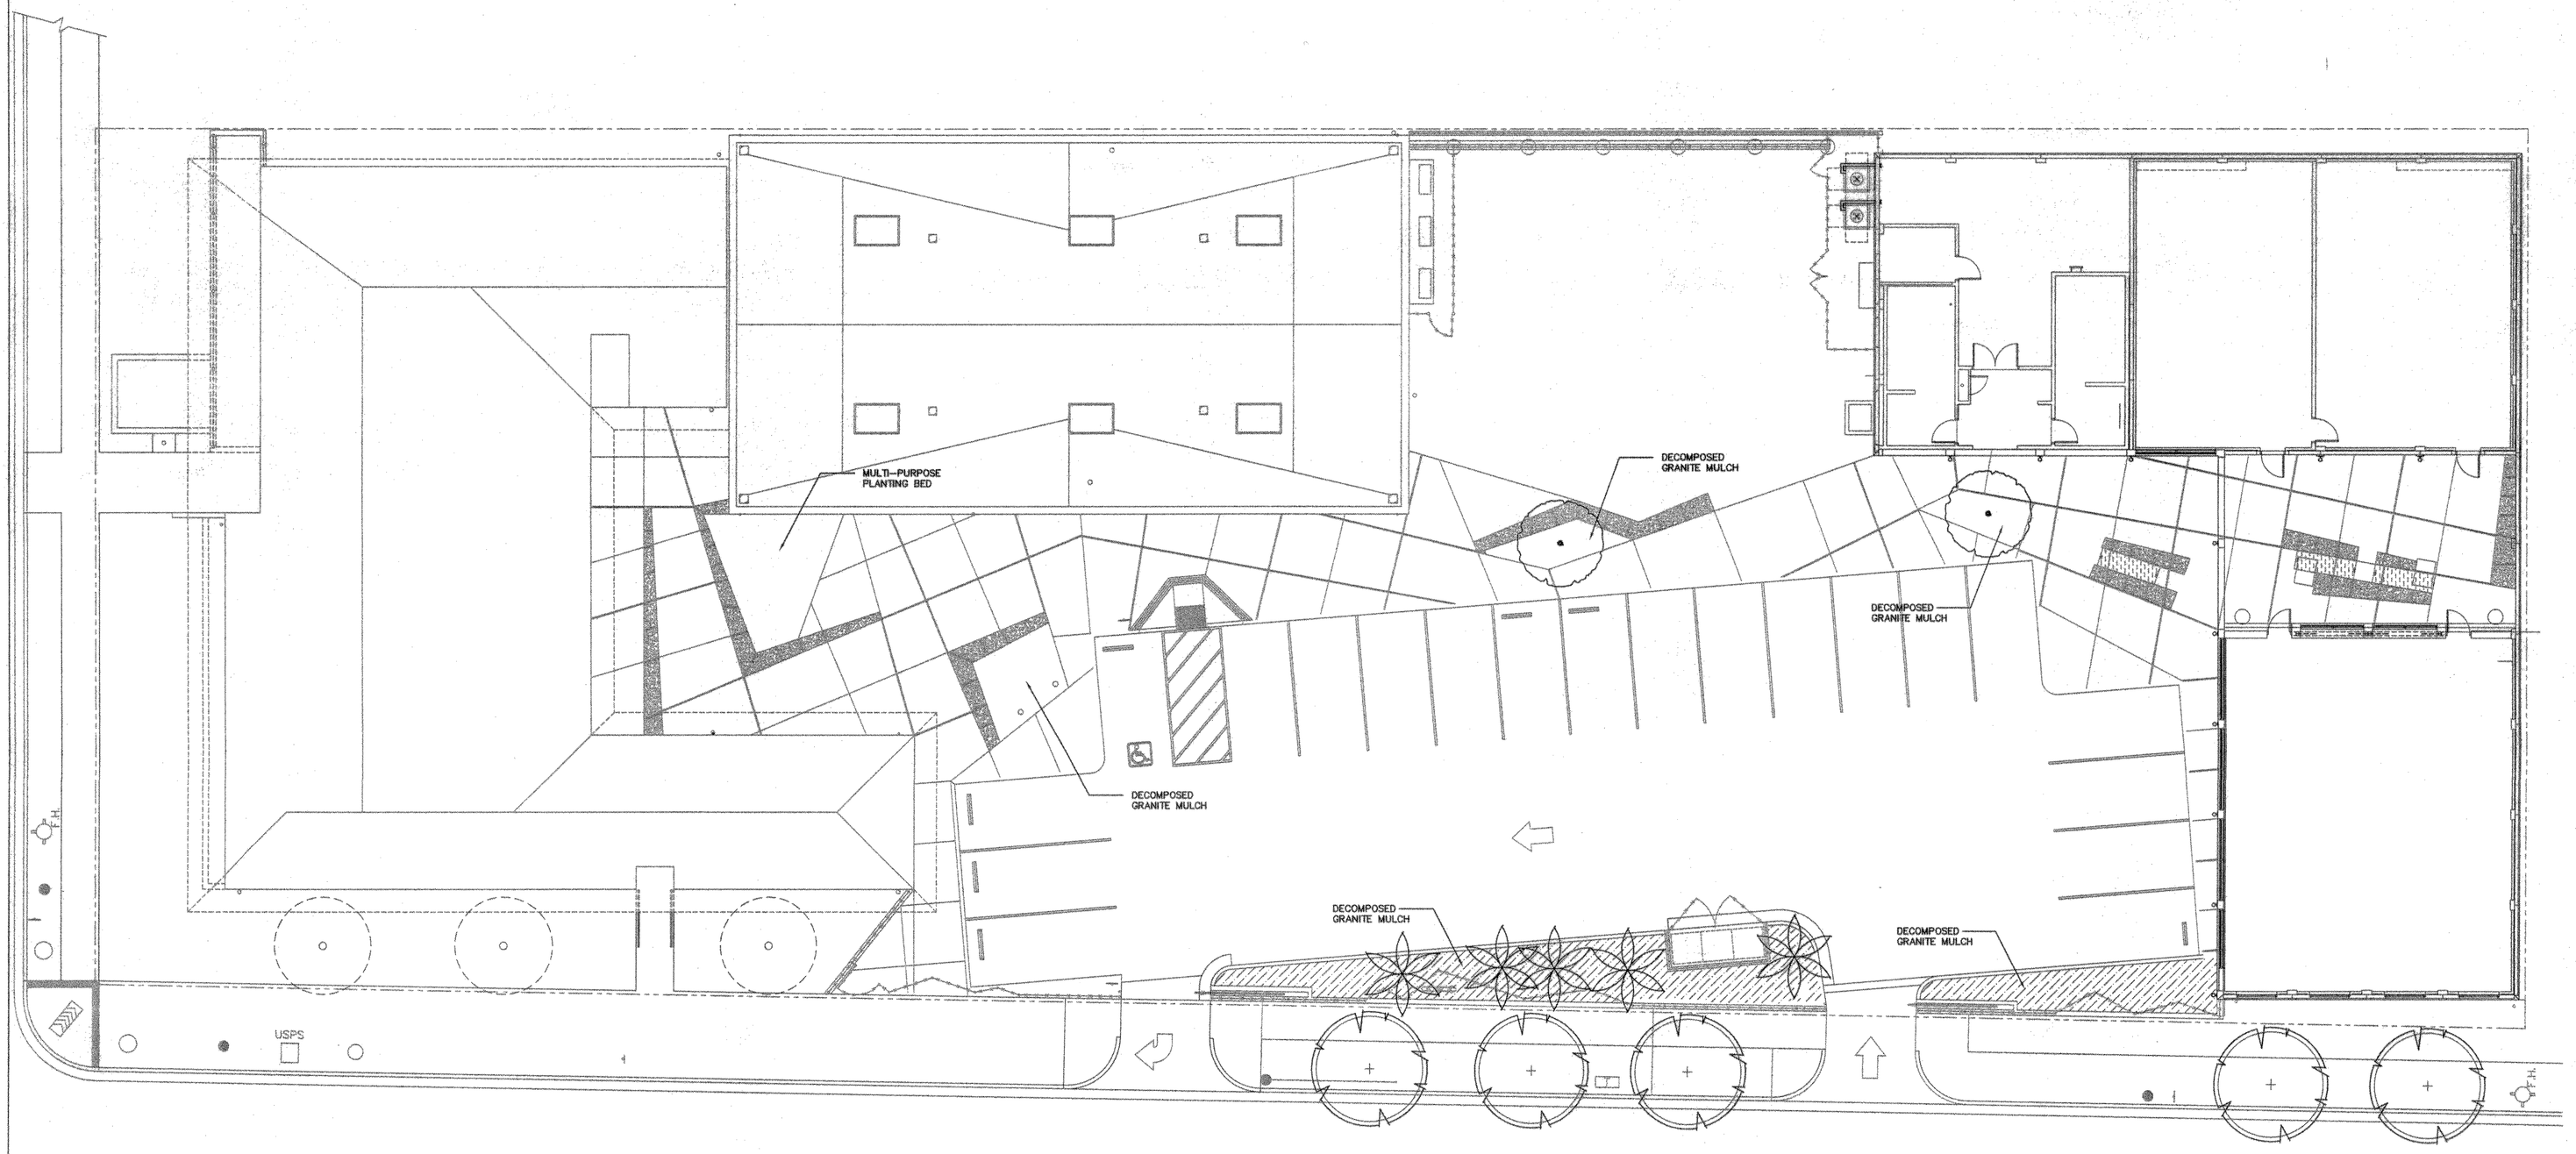

PLANT LEGEND

BOTANICAL NAME	COMMON NAME	SIZE	COMMENTS
TREES			
CERCIDIUM FLORIDUM	BLUE PALO VERDE	24" BOX	
GEIJERA PARVIFLORA	AUSTRALIAN WILLOW	24" BOX	APPROVED STREET TREE FOR DEL MAR AVE.
WASHINGTONIA ROBUSTA	MEXICAN FAN PALM	24" BOX	
EXISTING TREE (TO REMAIN)			
GROUNDCOVERS			
LIRIOPE MUSCARI	LILY TURFS	1 GALLON	

GENERAL NOTES

1. CONTRACTOR IS RESPONSIBLE TO VERIFY ALL PLANT QUANTITIES. THE PLANT LIST IS INTENDED AS A REFERENCE ONLY.
2. THE CONTRACTOR SHALL SUBMIT IRRIGATION PLANS TO ARCHITECT PRIOR TO CONSTRUCTION.
3. INSTALL DECOMPOSED GRANITE ROCK GROUND COVER IN ALL PLANTING BEDS.

NORTH

GRAPHIC SCALE

10 0 5 10 20

(IN FEET)
1 inch = 10 ft.

San Gabriel Unified School District

408 Junipero Serra
San Gabriel, CA 91776

IBI GROUP

ARCHITECTS ENGINEERS PLANNERS

ARCHITECT:
IBI Group
18401 Von Karman Avenue, Suite 110
Irvine, California 92612
Phone 949-833-5588
Fax 949-833-5511

STRUCTURAL ENGINEER:
Martin, Chow & Nakabara, Inc.
3185-C Airway Avenue
Costa Mesa, CA 92626
Phone 714-979-3003
Fax 714-979-3259

MECHANICAL ENGINEER:
Fundament & Associates
26 Executive Park #100
Irvine, CA 92614
Phone 949-251-1131
Fax 949-251-9434

ELECTRICAL ENGINEER:
FBA
3420 Irvine Avenue, Suite 200
Newport Beach, CA 92660-3189
Phone 949-852-9995
Fax 949-852-1657

CIVIL ENGINEER:
Snipes-Dye Associates
8348 Center Drive, Suite G
La Mesa, CA 91942-2910
Phone 619-697-9234
Fax 619-460-2033

LANDSCAPE ENGINEER:
IBI Group
10 Exchange Place- Suite 112
Salt Lake City UT 84111 USA
Phone 801-532-4233
Fax 801-532-4231

IDENTIFICATION STAMP
DIV. OF THE STATE ARCHITECT
OFFICE OF REGULATION SERVICES
03-112620
AC____ FLS____ SS____
DATE _____

LICENSED ARCHITECT KEVIN S. FLEMING NO. C36660 05-31-11 RENEWAL DATE STATE OF CALIFORNIA

This drawing, as an instrument of service, is the property of the Architect and may not be reproduced without their permission and unless the reproduction carries their name. All design and other information show on this drawing are for the use on the specified project only and shall not be used otherwise without written permission of the Architect.

Written dimensions shall have precedence over scaled dimensions. Contractors shall verify and be responsible for all dimensions and conditions on the job and the Architect shall be informed of any variations from the dimensions and conditions show on the drawing. Shop drawings shall be submitted to the Architect for approval before proceeding with fabrication.

Del Mar High School

312 Del Mar Ave
San Gabriel, CA 91776

LANDSCAPE
SITE PLAN

Project Number	20318
Date	FEBRUARY, 2010
Drawn By	DL/MP
Checked By	CH

L1.0

Scale: 1"=10'