ABBREVIATIONS

&	AND
@	AT
ACOUS (ACST)	ACOUSTICAL
AD	AREA DRAIN
ADJ	ADJUSTABLE
AFF	ABOVE FINISH FLOOR
AGGR	AGGREGATE
ALUM(AL)	ALUMINUM
APPROX	APPROXIMATE
ARCH	ARCHITECTURAL
ASPH	ASPHALT
BD	BOARD
BITUM	BITUMINOUS
BLDG	BUILDING
BLK	BLOCK
BLKG	BLOCKING
BM	BEAM
BMS	BALANCED MAGNETIC SWITCH
BOS	BOTTOM OF STEEL
C	CENTER LINE
CAB	CABINET
CB	CATCH BASIN
CEM	CEMENT
CER	CERAMIC
CHP	CALIFORNIA HIGHWAY PATROL
CI	CAST IRON
CI	CONTRACTOR INSTALLED
CLG	CEILING
CLKG	CALKING
CLO	CLOSET
CLR	CLEAR
CMU	CONCRETE MASONRY UNIT
CNTR	COUNTER
COL	COLUMN
COMM	COMMUNICATION
CONC	CONCRETE
CONF	CONFERENCE
CONN	CONNECTION
CONSTR	CONSTRUCTION
CONT	CONTINUOUS
CORR	CORRIDOR
CTR	CENTER
CT	CALTRANS
CTSK	COUNTERSUNK
DBL	DOUBLE
DEFS	DIRECT APPLIED EXTERIOR FINISH SYSTEM
DEPT	DEPARTMENT
DET	DETAIL
DF	DRINKING FOUNTAIN
DFT	DRY FILM THICKNESS
DIA	DIAMETER
DIM	DIMENSION
DISP	DISPENSER
DLT	DEEP LEG TRACK
DN	DOWN
DO	DOOR OPENING
DR	DOOR
DS	DOWNSPOUT
DEP	DEPRESSION
DWG	DRAWING
DWR	DRAWER
E	EAST
EA	EACH
EIFS	EXTERIOR INSULATED FINISH SYSTEM
EJ	EXPANSION JOINT
EL	ELEVATION
ELEC	ELECTRICAL
ELEV	ELEVATOR
EMER	EMERGENCY
ENCL	ENCLOSURE
EP	ELECTRICAL PANELBOARD
EQ (EQL)	EQUAL
EQPT	EQUIPMENT
EWC	ELECTRICAL WATER COOLER
EXIST	EXISTING
EXP	EXPANSION
EXPO	EXPOSED
EXT	EXTERIOR
FA	FIRE ALARM
FACP	FIRE ALARM CONTROL PANEL
FCO	FLOOR CLEAN OUT
FD	FLOOR DRAIN
FDN	FOUNDATION
FE	FIRE EXTINGUISHER
FEC	FIRE EXTINGUISHER CABINET
FES	FIRE EXTINGUISHER SURFACE MOUNTED
FFOW	FINISH FACE OF WALL
FH	FULL HEIGHT
FHC	FIRE HOSE CABINET
FIN (FNSH)	FINISH
FL	FLOOR
FLASH	FLASHING
FLUOR	FLUORESCENT
FOC	FACE OF CONCRETE
FOF	FACE OF FINISH
FOS	FACE OF STUDS
FPRF	FIREPROOF
FS	FULL SIZE, FLOOR SINK
FTG	FOOTING
FURR	FURRING
FUT	FUTURE
FA	FIRE ALARM
FACP	FIRE ALARM CONTROL PANEL
FCO	FLOOR CLEAN OUT
FCV	FIRE CONTROL VALVE
FD	FLOOR DRAIN
FDN	FOUNDATION
FE (FEXT)	FIRE EXTINGUISHER
FEC	FIRE EXTINGUISHER CABINET
FES	FIRE EXTINGUISHER SURFACE MOUNTED
FFOW	FINISH FACE OF WALL
FH	FULL HEIGHT
FHC	FIRE HOSE CABINET
FIN (FNSH)	FINISH
FL	FLOOR
FLASH	FLASHING
FLUOR	FLUORESCENT
FOC	FACE OF CONCRETE
FOF	FACE OF FINISH
FOS	FACE OF STUDS
FPRF	FIREPROOF
FS	FULL SIZE, FLOOR SINK
FTG	FOOTING
FURR	FURRING
FUT	FUTURE

GA	GAUGE
GALV	GALVANIZED
GB	GRAB BAR
GFEI	GOVERNMENT FURNISHED EQUIPMENT AND INSTALLED
GL	GLASS
GND	GROUND
GR	GRADE
GYP BD/GWB	GYPSUM WALLBOARD
HB	HOSE BIBB
HC	HOLLOW CORE
HDWD	HARDWOOD
HDWE (HW)	HARDWARE
HM	HOLLOW METAL
HMI	HOLLOW METAL INSULATED
HORIZ	HORIZONTAL
HP	HIGH POINT
HR	HOUR
HT	HEIGHT
ID	INSIDE DIAMETER
INSUL	INSULATION
INT (INTR)	INTERIOR
INTERMED	INTERMEDIATE
ISA	INTERNATIONAL SYMBOL OF ACCESSIBILITY
JAN	JANITOR
JT	JOINT
KIT	KITCHEN
LAB	LABORATORY
LAM	LAMINATE
LAV	LAVATORY
LKR	LOCKER
LP	LOW POINT
LT	LIGHT
LVR (L)	LOUVER
MACH	MACHINE
MAINT	MAINTENANCE
MATL	MATERIAL
MAX	MAXIMUM
MC	MEDICINE CABINET
MECH	MECHANICAL
MEMB	MEMBRANE
MET/ MTL	METAL
MFR	MANUFACTURER
MGR	MANAGER
MH	MANHOLE
MIN	MINIMUM OR MINUTES
MIR	MIRROR
MISC	MISCELLANEOUS
MK	MARK
MO	MASONRY OPENING
MTD	MOUNTED
MUL	MULLION
M	METER
MM	MILLIMETER
N	NORTH
NA	NOT APPLICABLE
NIC	NOT IN CONTRACT
NO/#	NUMBER
NOM	NOMINAL
NTS	NOT TO SCALE
OA	OVERALL
OBS (OB)	OBSCURE
OC	ON CENTER
O DIA	OUTSIDE DIAMETER
OD	OVERFLOW DRAIN
OFF	OFFICE
OFOI	OWNER FURNISHED, OWNER INSTALLED
OPNG	OPENING
OPP	OPPOSITE
OPS	OPERATIONS
O/	OVER
PD	PIT DRAIN
PL	PLATE
PLAM	PLASTIC LAMINATE
PLAS	PLASTER
PLYWD	PLYWOOD
PM	PRESSED METAL FRAMES
POP	POINT OF PRESENCE
PR	PAIR
PRCST	PRE-CAST
PT	POINT
PTD	PAPER TOWEL DISPENSER
PTD/WR	PAPER TOWEL DISPENSER & WASTE RECEPTACLE
PTDF	PRESSURE TREATED DOUGLAS FIR
PTN	PARTITION
PTR	PAPER TOWEL RECEPTACLE
PVC	POLYVINYL CHLORIDE
QT	QUARRY TILE
R	RISER
RAD	RADIUS
RTG	RATING
RD	ROOF DRAIN
REF	REFERENCE
REFR	REFRIGERATOR
REINF	REINFORCED
RBP	REINFORCED BRICK PANEL
REC	RECESSED
REQ	REQUIRED
RESIL	RESILIENT
RF	RADIO FREQUENCY
RGTR	REGISTER
RM	ROOM
RO	ROUGH OPENING
RWD	REDWOOD
RWL	RAIN WATER LEADER
S	SOUTH
SC	SOLID CORE
SCD	SEAT COVER DISPENSER
SCHED	SCHEDULE
SCN	SCREEN
SD	SOAP DISPENSER, STORM DRAIN
SEC	SECRETARIES
SECT	SECTION
SH	SHELF
SHR	SHOWER
SHT	SHEET
SIM	SIMILAR
SND	SANITARY NAPKIN DISPENSER
SNR	SANITARY NAPKIN RECEPTACLE
SP	SPACE
SPEC	SPECIFICATION
SQ	SQUARE
SSK	SERVICE SINK
SS	STAINLESS STEEL

STA	STATION
STD	STANDARD
STL	STEEL
STOR	STORAGE
STRUCT	STRUCTURAL
SUSP	SUSPENDED
SYM	SYMMETRICAL, SYMBOL
SYS	SYSTEM
T & G	TONGUE AND GROOVE
TB	TOWEL BAR
TBD	TO BE DETERMINED
TC	TOP OF CURB
TEL	TELEPHONE
TER	TERRAZZO
THK	THICK
TOC	TOP OF CONCRETE
TOS	TOP OF STEEL
TOP	TOP OF PAVEMENT
TPD	TOILET PAPER DISPENSER
TRD (T)	TREAD
TV	TELEVISION
TW	TOP OF WALL
TYP	TYPICAL
UNF (UNFIN)	UNFINISHED
UON	UNLESS OTHERWISE NOTED
UPS	UNINTERRUPTIBLE POWER SUPPLY
UR	URINAL
VCT	VINYL COMPOSITION TILE
VERT	VERTICAL
VEST	VESTIBULE
VSC	VERTICAL SLIDE CLIP
VTR	VENT THRU ROOF
W/	WITH
W/O	WITHOUT
W	WEST
WC	WATER CLOSET
WD	WOOD
WDT	WIDTH
WH	WATER HOSE, WALL HYDRANT
WP	WATERPROOF
WNSCT	WAINSCOT
WR	WATER RESISTANT
WT	WEIGHT

SYMBOLS

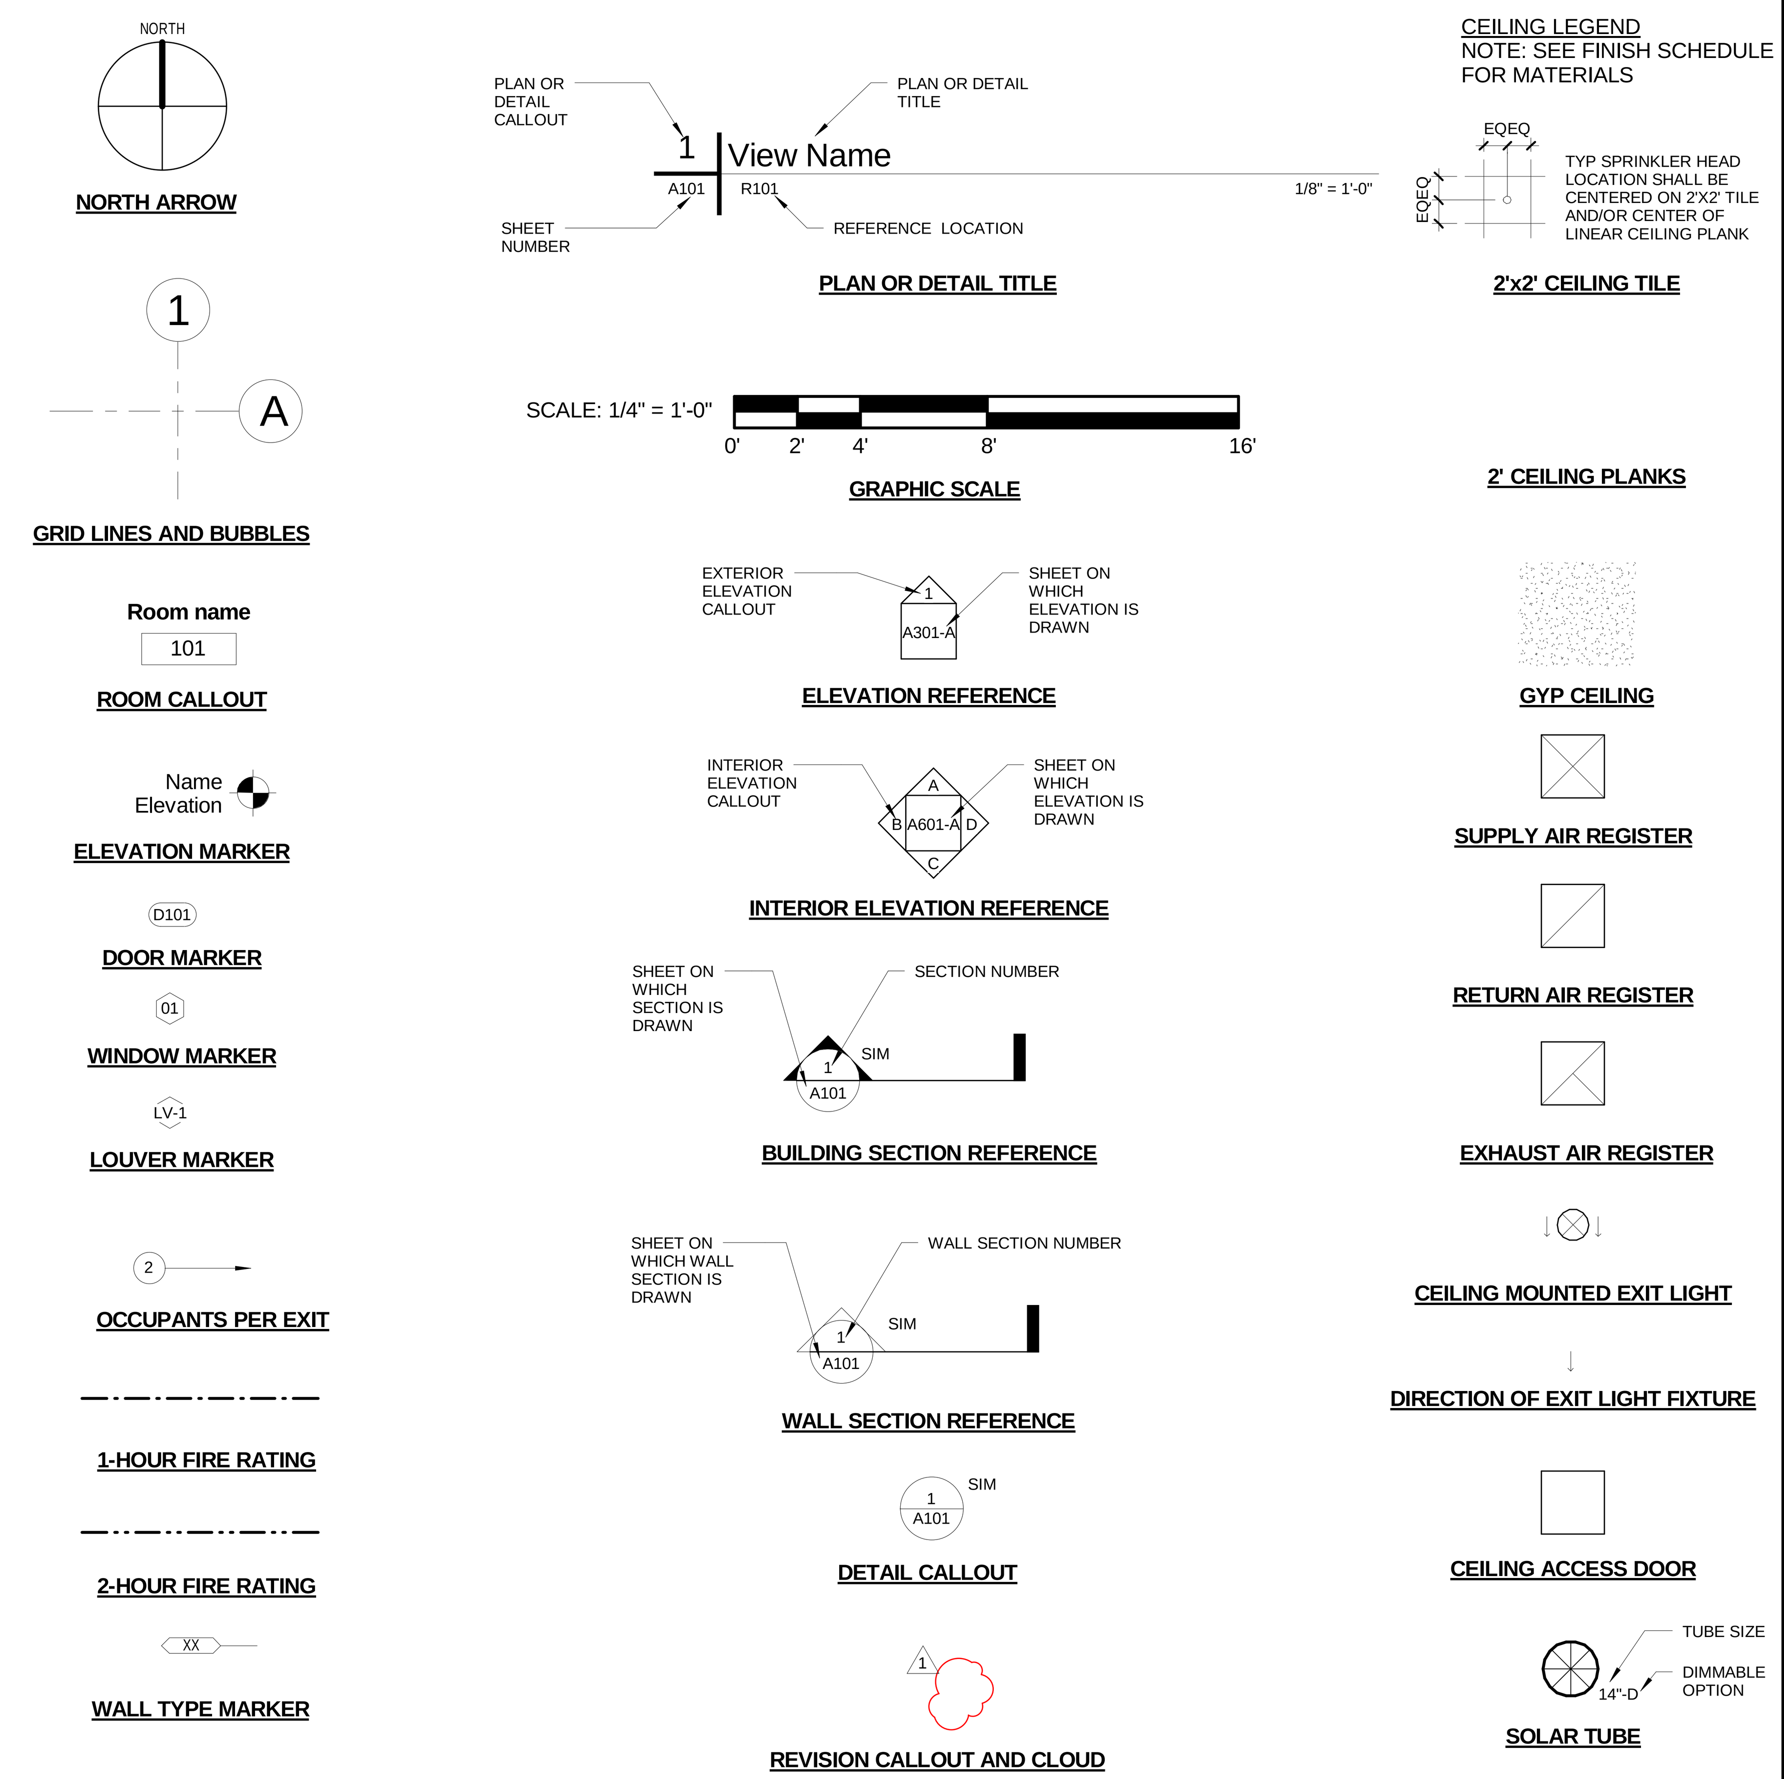

GENERAL NOTES

1. DOOR LOCATIONS NOT DIMENSIONED ARE:
   A. JAMB FACE 6" FROM FACE OF STUD
   B. CENTER THE DOOR ON CENTER LINE OF ROOM OR CORRIDOR
   C. 24" MIN. EXTERIOR AND 18" MIN INTERIOR CLEAR BEYOND STRIKE EDGE OF A GATE OR DOOR ON THE SIDE TOWARDS WHICH IT SWINGS
2. UNLESS OTHERWISE NOTED, PLAN DIMENSIONS ARE TO COLUMN GRID ON CENTERLINES, FACE OF CONCRETE WALLS AND FACE OF GYPSUM WALLBOARD FINISH
3. "FLOOR LINE" REFERS TO TOP OF CONCRETE SLABS, FOR DEPRESSED FLOORS AND CURBS, SEE STRUCTURAL DRAWINGS
4. IN ALL CASES THERE SHALL BE 1'-0" MIN CLEARANCE ON THE PUSH SIDE AND 1'-6" MIN CLEARANCE ON THE PULL AT STRIKE OF INTERIOR DOORS AND 2'-0" MIN CLEARANCE ON THE PULL AT STRIKE OF EXTERIOR DOOR, TONEAREST OBSTRUCTION, TO SATISFY BUILDING ACCESSIBILITY REQUIREMENTS
5. REPETITIVE FEATURES ARE NOT DRAWN IN THEIR ENTIRETY AND SHALL BE COMPLETELY PROVIDED AS IF DRAWN IN FULL
6. LINE OF EXISTING GRADES, AS SHOWN ON THE BUILDING ELEVATIONS AND SECTIONS ARE APPROXIMATE. THEY ARE AT THE BUILDING FACE, OR ON THE SECTION END EXCEPT AS NOTED, VERIFY. FOR SPECIFIC INFORMATION SEE GRADING PLAN.
7. VERIFY ALL ROUGH-IN DIMENSIONS FOR EQUIPMENT PROVIDED IN THIS CONTRACT
8. REFER TO ARCHITECTURAL, STRUCTURAL, MECHANICAL, ELECTRICAL, AND OTHER CATEGORIES OF DRAWINGS FOR ADDITIONAL NOTES
9. "ALL EXIT DOORS SHALL BE OPENABLE FROM THE INSIDE WITHOUT THE USE OF A KEY OR ANY SPECIAL KNOWLEDGE OR EFFORT. NO DEADBOLTS, NO SLIDING BOLTS, ETC" (CBC 1003.1.8 AND CFC 1207.3)
10. EXIT SIGNS MUST BE INTERNALLY ILLUMINATED (CFC 1212.4 AND CBC 2001 1003.2.8.4)
11. TWO SEPARATE POWER SUPPPLIES FOR EXIT SIGNS CONFORMING TO CODE SECTIONS AS FOLLOWS: CBC 2001 1003.2.8.5
12. INTERIOR WALL SHEATHING MATERIAL AND FASTENERS SHALL BE IN ACCORDANCE WITH SPECIFICATION SECTIONS 092900- GYPSUM BOARD, 092117- GYPSUM BOARD SHAFTWALL ASSEMBLIES AND SHEET A-404
13. FASTENERS SIZE AND SPACING SHALL BE IN ACCORDANCE WITH THE REQUIREMENTS OF CBC 2001 CHAPTER 25A, TABLE 25A-G AND 25A-H
14. SEE SHEET A-404 FOR INTERIOR COLD-FORMED STEEL FRAMING NOTES, SCHEDULE, CONNECTIONS AND ANCHORING DETAILS
15. SEE SHEET S-303-304 FOR EXTERIOR COLD-FORMED STEEL FRAMING NOTES, SCHEDULE, CONNECTIONS AND ANCHORING DETAILS
16. FOR SPRAY-ON CEMENTITIOUS FIREPROOFING NOTES & SCHEDULES SEE FOLLOWING SHEETS: A-201C; A-203D; A-459

FIRE EXTINGUISHERS AND CABINETS

FE-1 10 LB MULTIPURPOSE DRY CHEMICAL EXTINGUISHER (4A:60B:C) - FOR EXTINGUISHERS NOT INSTALLED IN CABINETS, MOUNTING BRACKETS ARE REQUIRED.

FE-2 6 LITER WET CHEMICAL KITCHEN FIRE EXTINGUISHER UL RATING 2A:K

FE-3 CLEAN AGENT (FE-36) FIRE EXTINGUISHER 2-A: 10-B:C

FEC- RECESSED MOUNTED FIRE EXTINGUISHER CABINET WITH FE-1, FE-2 OR FE-3

WIND LOADS

1. BUILDING ELEVATION: UP TO 17 FT
   DESIGN WIND PRESSURE: 33.9 PSF
2. BUILDING ELEVATION: 17 FT TO 34 FT
   DESIGN WIND PRESSURE: 39.2 PSF
3. BUILDING ELEVATION: 34 FT TO 46 FT
   DESIGN WIND PRESSURE: 45.2 PSF

FASTENER SCHEDULE

EXTERIOR GLASS-MAT FACED GYPSUM SHEATHING FASTENING SCHEDULE:
REFERENCE: G-P PUBLISHED FASTENING SCHEDULE AND GA-253-07

FASTENERS ASTM C954, CORROSION RESISTANT

LENGTH	TYPE	SPACING
1-1/4"	S	4" O/C

MINIMUM EDGE DISTANCE: 3/4"

5/8" DENS GLASS GOLD, HORIZ. APPLICATION

FRAMING TYP (UNO)
800S200-68 16" O/C

DESIGN WIND PRESSURE 47.9 PSF

G-P PSF

ULTIMATE	SF 3
192	64.0

MATERIAL KEYNOTES

DIVISION 03 CONCRETE		DIVISION 09 FINISHES (CONTINUED)	
3.1	CAST IN PLACE CONCRETE	9.15	REINFORCED MORTAR SETTING BED
3.2	10 MILL VAPOR RETARDANT	9.16	WATERPROOFING MEMBRANE
3.3	6" CONCRETE HOUSEKEEPING PAD	9.17	SCHEDULED FLOORING
3.4	GRADE BEAM	9.18	SUSPENDED ACOUSTICAL PANEL
3.5	CONCRETE STOP		CLG SYSTEM, 2'X2" (ACT-2)
		9.19	SUSPENDED ACOUSTICAL LINEAR PLANK
DIVISION 04 MASONRY			CLG SYSTEM (ACT-1)
4.1	NOT USED D	9.20	SUSPENDED GYP BOARD SOFFIT SYSTEM
4.2	CMU SPLIT FACE	9.21	1" ACOUSTICAL BLACK FACED INSULATION BLANKET
		9.22	SCHEDULED WALL BASE
DIVISION 05 METALS		9.23	PAINT
5.1	STEEL BEAM	9.24	ACOUS INSULATION, 3-INCH (UON)
5.2	STEEL COLUMN	9.25	TYPE "S" SCREWS @ 12" O/C (UON)
5.3	EXPOSED STEEL COLUMN	9.26	WIRE HANGER 12 GA MIN (UON), SEE SHEET A-740
5.4	EXPOSED STEEL BRACE	9.27	16 GA FRAMING CLIP
5.5	METAL DECK	9.28	METAL Z-CLIP
5.6	STEEL CHANNEL	9.29	5/8" CEMENTITIOUS TILE BACKER BOARD
5.7	STEEL ANGLE (SST-WHERE NOTED)	9.30	REVEAL
5.8	STEEL PLATE-GALV (SST-WHERE NOTED)	9.31	EXTRUDED ALUMINUM "J" MOLDING
5.9	STEEL PIPE (SST WHERE NOTED)		"FRY REGLET" NO. 2054 OR EQUAL
5.10	TUBULAR STEEL	9.32	GYPSUM BOARD CONTROL JOINT
5.11	STEEL BRACING	9.33	3-COAT CEMENT PLASTER SYSTEM (092400)
5.12	STEEL BENT PLATE (SST WHERE NOTED)	9.34	ACCESS FLOORING (096900)
5.13	STEEL LADDER GALVANIZED	9.35	FURRING CHANNEL MIN. 20 GA, SIZE AS NOTED
5.14	METAL GRATINGS GALVANIZED	9.36	5/8" GLASS MAT FACED TILE BACKER BOARD
5.15	METAL ROOF DECK CEILING SYSTEM (EPICORE 3.5)	9.37	SOUND ATTENUATION BLANKET
5.16	ANCHOR BOLT W/ EXPANSION SHIELD	9.38	TERRAZZO STAIR TREADS
5.17	OPEN WEB JOIST	9.39	ACOUSTICAL WALL PANELS (098413)
5.18	EXPANSION JOINT COVER		
5.19	EXT. COLD FORMED METAL FRAMING, SEE STRUCT.		
5.20	SAFETY & TIE BACK ANCHOR	DIVISION 10 SPECIALTIES	
5.21	BASIS OF DESIGN MODEL: # PB75-S BY PRO-BEL	10.1	MARKER BOARD, SIZE AS NOTED
		10.2	TACK BOARD
DIVISION 06 WOOD, PLASTIC AND COMPOSITES		10.3	TOILET PARTITION
6.1A	WD BLOCK./NAILER PRESSURE TREATED	10.4	NOT USED
6.1B	WOOD BLOCKING/NAILER FR TREATED	10.5	FIXED SUNSCREENS (107113)
6.2	PLYWOOD 3/4", FR TREATED	10.6	BUILDING DIRECTORY
6.3	PLASTIC LAMINATE	10.7	METAL LOCKER
6.4	WOOD CABINETS	10.8	FIRE EXTINGUISHER CABINET (FEC)
6.5	MEDIUM DENSITY FIBERBOARD	10.9	FIRE EXTINGUISHER (FE)
6.6	SOLID-SURFACING-MATERIAL COUNTERTOP	10.10	METAL STORAGE SHELVING
6.7	5/8" GLASS-MAT FACED GYP SHEATHING (061600)	10.11	NOT USED
6.8	1/2" ORIENTED STRAND BOARD (OSB)	10.12	CORNER GUARD
	ROOF SHEATHING (061600)	10.13	CRASH GUARD
		10.14	NOT USED
DIVISION 07 THERMAL & MOISTURE PROTECTION		10.15	DOOR STOP (FLOOR MOUNTED)
7.1	CONCRETE ROOF TILES		
7.2	STAINLESS STEEL FLASHING / COUNTERFLASHING	DIVISION 11 EQUIPMENT	
7.3	NOT USED	11.1	REFRIGERATOR
7.4	POLYVINYL-CHLORIDE (PVC) ROOFING (075419)	11.2	RANGE/STOVE TOP
7.5	MEMBRANE EDGE FASTENER @12" OC	11.3	MICROWAVE OVEN
7.6	SAND COATED ROOF WALKWAY (075419)	11.4	DISHWASHER
7.7	RIGID ROOF INSULATION OF AGED R=30	11.5	VENDING MACHINE (N.I.C.)
	OR 5 1/2" MIN. (UON) (075419)	11.6	MOTORIZED PROJECTION SCREEN
7.8	RIGID ROOF INSUL TAPERED R=30 or 5.5" MIN (075419)	11.7	VIDEO WALL SYSTEM (GFEI)
7.9	NOT USED	11.8	PROJECTOR (N.I.C.)
7.10	FIRE STOPPING SYSTEM	11.9	WALL MOUNTED PLASMA TV (N.I.C.)
7.11	1/2" GLASS MAT FACED PROTECTION BOARD	11.10	CONTROL UNIT
7.12	BATT INSULATION R=19 (UON)	11.11	POWER UNIT
7.13	INSECT SCREEN	11.12	CONDUIT
7.14	PVC MEMBRANE FLASHING	11.13	PAPER TOWEL HOLDER
7.15	PVC WRAPAROUND PIPE SEAL		
7.16	5/8" GLASS MAT FACED THERMAL BARRIER	DIVISION 12 FURNISHINGS	
7.17	CRICKET	12.1	MANUAL SUNSHADE (122413)
7.18	EXTRUDED ALUMINUM TRIM	12.2	MOTORIZED BLACKOUT SHADE (122413)
7.19	ALUMINUM FLASHING	12.3	MANUAL SUN/BLACKOUT SHADE COMBO (122413)
7.20	FORMED SHEET S.S. COPING	12.4	MOTORIZED SUN/BLACKOUT SHADE COMBO (122413)
7.21	NOT USED D	12.5	SYSTEM FURNITURE (GFEI)
7.22	DRAINAGE GEOCOMPOSITE (071416	12.6	CONTROL CONSOLES (GFEI)
7.23	BELOW GRADE WATERPROOFING (071416)	12.7	ENTRANCE FLOOR GRILLE (124816)
7.24	SST CLAMPING RING	12.8	HORIZONTAL LOUVER BLINDS (122113)
7.25	PREFABRICATED ROOF CURB-INSULATED		
7.26	SEALANT WITH BACKER ROD	DIVISION 14 EQUIPMENT	
7.27	SEALANT (FR & ACST WHERE NOTED)	14.1	HYDRAULIC ELEVATORS (142400)
7.28	NEOPRENE WASHER OR PAD		
7.29	#30 FELT	DIVISION 22 PLUMBING	
7.30	FIRE TRACK SHADOWLINE	22.1	ROOF DRAIN
7.31	FIRE SAFING INSULATION	22.2	OVERFLOW DRAIN
7.32	EPDM GASKET	22.3	VENT THRU ROOF
7.33	20 GA GALVANIZED SPLASH PAN (076200)	22.4	ELECTRIC WATER COOLER
7.34	DOWN SPOUT (076200)	22.5	KITCHEN SINK
7.35	20 GA GALV. GUTTER (076200)	22.6	SERVICE SINK
7.36	PERFORATED SHEET ALUMINUM (ALP-1)	22.7	WATER CLOSET
7.37	GALVANIZED METAL FLASHING (076200)	22.8	LAVATORY
7.38	THERMOPLASTIC WATERPROOFING SYSTEM (071354)	22.9	URINAL
7.39	NOT USED	22.10	FLOOR DRAIN
7.40	5/8" GLASS-MAT FACED WATER RESISTANT	22.11	AREA DRAIN
	GYP SUBSTRATE BOARD	22.12	FLOOR SINK
7.41	MECHANICALLY FASTENED FIBERGLASS	22.13	SUMP
	INSULATION BOARD R=13	22.14	PORTABLE EYE WASH STATION (224500)
7.42	SPRAY-ON CEMENTITIOUS FIREPROOFING	22.15	WATER HYDRANT
7.43	SEALANT TAPE	22.16	RAIN GUTTER DRAIN PIPING
7.44	PVC CLADDED OVERFLOW SCUPPER BY ROOF MFR	22.17	VACUUM EXHAUST
		22.18	ROOF RECEPTOR
DIVISION 08 OPENINGS		22.19	FLOOR CLEANOUT
8.1	DOOR		
8.2	FRAME PER SCHEDULE TYPE	DIVISION 23 HVAC	
8.3	FRAME ANCHOR	23.1	BOILER FLUE
8.4	OVERHEAD COILING DOORS	23.2	LINEAR DIFFUSER
8.5	ACCESS DOOR-WALL	23.3	EXHAUST FAN
8.6	ACCESS DOOR CEILING	23.4	DUCT
8.7	SOUND RETARDANT DOOR-STC 55	23.5	DIFFUSER
8.8	GROUT FILL	23.6	UNIT HEATER
8.9	AUTOMATIC DOOR BOTTOM	23.7	INTAKE VENTILATOR
8.10	WEATHER-STRIPPING	23.8	E/G EXHAUST PIPE
8.11	THRESHOLD	23.9	CRAC UNIT
8.12	HM GLASS STOP	23.10	FIRE DAMPER
8.13	POWER ASSIST DOOR - WALL PLATE	23.11	RETURN AIR TRANSFER GRILLE
8.14	ALUM. STOREFRONT GLAZING SYSTEM		
8.15	ALUM. STOREFRONT ENTRANCE DOOR	DIVISION 26 ELECTRICAL	
8.16	GLAZED ALUMINUM CURTAIN WALL	26.1	LIGHT FIXTURE
8.17	INTERIOR ALUMINUM FRAMING SYSTEM	26.2	CARD READER
8.18	1" INSULATING GLAZING	26.3	CABLE TRAY
8.19	FRITTED GLAZING	26.4	EQUIPMENT RACKS
8.20	SPANDREL GLAZING	26.5	EMERG. ENGINE GENERATOR (GFCI)
8.21	1/4" THICK VISION GLASS (SAFETY WHERE NOTED)	26.6	CONDUITS
8.22	CLERESTORY WINDOW	26.7	DUCT BANK
8.23	SHIM	26.8	RADIO RACKS (GFEI)
8.24	KNOX BOX	26.9	ANTENNA CONDUIT
8.25	SS WALK-OFF GRILLE	26.10	LIGHTNING PROTECTION
8.26	EXTRUDED ALUMINUM LOUVER (UNO)	26.11	PANEL - SEE SCHEDULE
8.27	INSULATED BLANK-OFF PANELS		
8.28	EXTRUDED ALUM TRIM TO MATCH ALUM FRAME	DIVISION 31/32 EXTERIOR IMPROVEMENTS	
8.29	NOT USED	31.1	SAND
8.30	SOLAR TUBE- TUBULAR DAYLIGHTING	31.2	CRUSHED STONE
		31.3	COMPACTED SOIL
DIVISION 09 FINISHES		31.4	PERIMETER DRAIN
9.1	1/2" GWB TYPE "X"	31.5	ASPHALT PAVING
9.2	5/8" GWB TYPE "X"	31.6	CONCRETE PAVING
9.3	1" GWB SHAFT LINER	31.7	EXPANSION JOINT
9.4	20 GA MET STUD @ 16"O/C (UON), SEE SHEET A-404	31.8	COMPRESSIBLE FILLER
9.5	SLOTTED TOP TRACK	31.9	CONTROL JOINT
9.6	METAL STUD TRACK	31.11	ORNAMENTAL MTL FENCES+GATES
9.7	COLD FORMED FURRING CHANNEL	31.12	UNIT PAVERS
9.8	METAL TRIM GALVANIZED		
9.9	FRAMING ANGLE, MIN 20 GA GALV	32.1	CHAIN-LINK FENCES AND GATES
9.10	6"x110 MIL FLUSH MOUNT BACKING FOR MTL STUDS	32.2	SYNTHETIC RESILIENT SURFACE
9.11	SHAFT WALL STUDS MIN. 20 GA @ 24" OC (UNO)		
9.12	SHAFT J RUNNER		
9.13	TERRAZZO FLOORING		
9.14	CERAMIC TILE		

NOTE: 1. NUMBERS IN PARENTHESIS (-) INDICATE REFERENCED SPECIFICATION SECTION
2. FOR LIGHT GAGE METAL FRAMING AND ANCHORING DETAILS SEE SHEET A-404

PROJECT

INLAND EMPIRE TMC
Caltrans
CHP
DISTRICT 8 / INLAND DIVISION

PROJECT ADDRESS:
13892 VICTORIA STREET
FONTANA, CA 92336

CLIENT

DGS

STATE OF CALIFORNIA
DEPARTMENT OF GENERAL SERVICES
REAL ESTATE SERVICES DIVISION
PROJECT MANAGEMENT BRANCH
707 THIRD STREET, SUITE 3-305
WEST SACRAMENTO, CA 95605
PROJECT DIRECTOR : RAFAT ALAFRANJI
TELEPHONE : (916) 376-1738

DESIGNER

DMJM H&N | AECOM

999 TOWN & COUNTRY ROAD, ORANGE, CALIFORNIA 92868
T: 714-567-2400 F: 714-567-2729 www.dmjmhn.com

CONSULTANT

DSA STAMP

IDENTIFICATION STAMP
DIVISION OF THE STATE ARCHITECT
OFFICE OF REGULATION SERVICE
APPL. #: 04-109200-2
AC _______ FLS _______ SS _______
DATE ___________________________

FILE NUMBER: RESD

STATUS

JULY 30, 2008

ISSUE

MARK	DATE	DESCRIPTION
D	10/31/08	BID PERIOD ADDENDUM #6

PROJECT NO: 60004333.4000
DRAWN BY: GJ
CHECK BY: JR

STAMP

REGISTERED PROFESSIONAL ARCHITECT
JERRY MIKOLAJ ROZYCKI
No. C 24473
Exp. 12-31-09
STATE OF CALIFORNIA

SHEET TITLE

SYMBOL LEGENDS, ABBREVIATIONS AND GENERAL NOTES

A-001

© 2006 DMJMH+N, Inc.

10/30/2008 2:44:20 PM
C:\Projects\Caltrans\IETMC\IETMC_BLDG-Gretchen.rvt