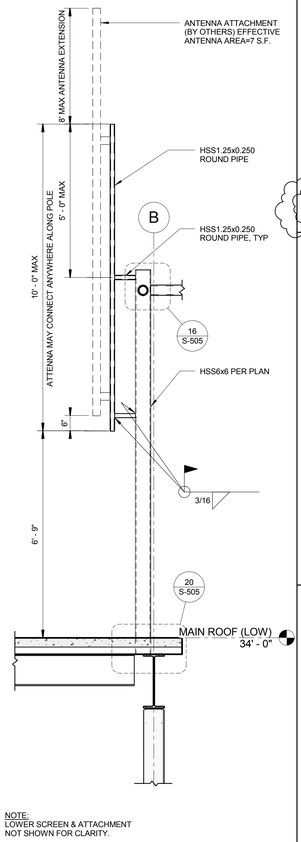

NOTE:
LOWER SCREEN & ATTACHMENT NOT SHOWN FOR CLARITY.

27 ANTENNA C& D POLE SUPPORT
S-502 | S-204 , A-203A | 1/2" = 1'-0"

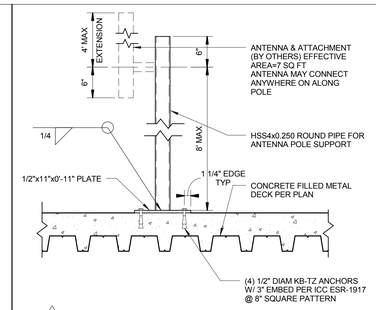

24 ANTENNA A & B POLE SUPPORT
S-502 | A-203A | 1" = 1'-0"

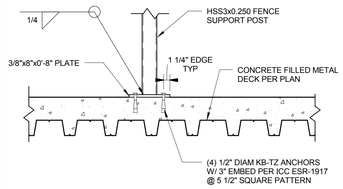

19 CHAINLINK FENCE SUPPORT POST
S-502 | 1" = 1'-0"

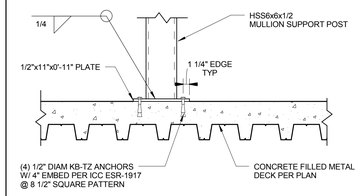

14 WINDOW MULLION SUPPORT POST
S-502 | S-211 | 1" = 1'-0"

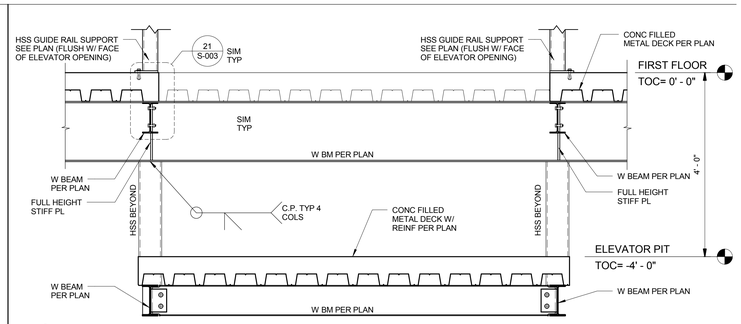

9 SECTION AT ELEVATOR PIT
S-502 | S-201 | 3/4" = 1'-0"

NOTE:
FOR INFORMATION NOT SHOWN SEE 13/S-502

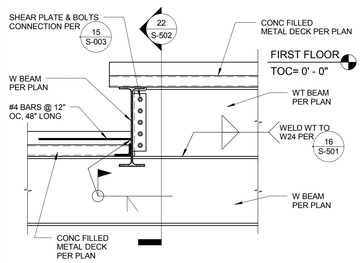

18 SECTION AT ACCESS FLOOR
S-502 | S-201 | 3/4" = 1'-0"

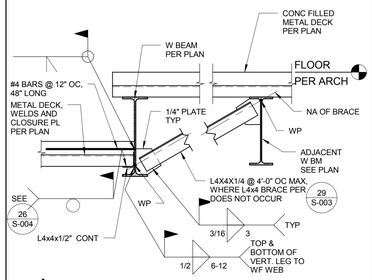

13 SECTION AT ACCESS FLOOR
S-502 | S-201 | 3/4" = 1'-0"

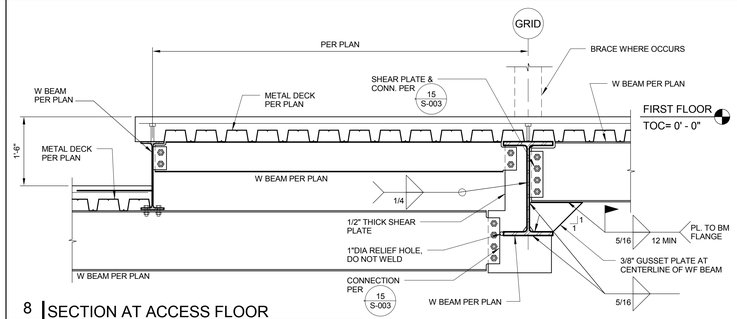

8 SECTION AT ACCESS FLOOR
S-502 | S-201 | 3/4" = 1'-0"

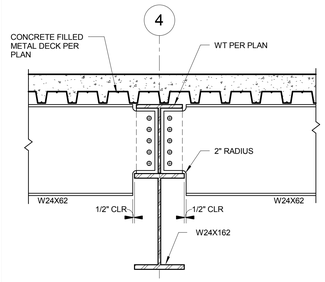

22 DETAIL AT WT OVER W BEAM
S-502 | S-201 | 3/4" = 1'-0"

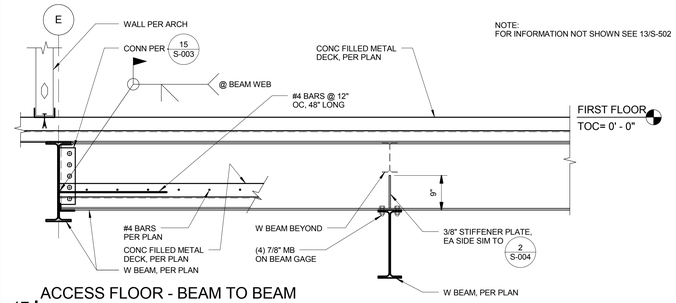

NOTE:
FOR INFORMATION NOT SHOWN SEE 13/S-502

17 ACCESS FLOOR - BEAM TO BEAM CONNECTION
S-502 | S-201 | 3/4" = 1'-0"

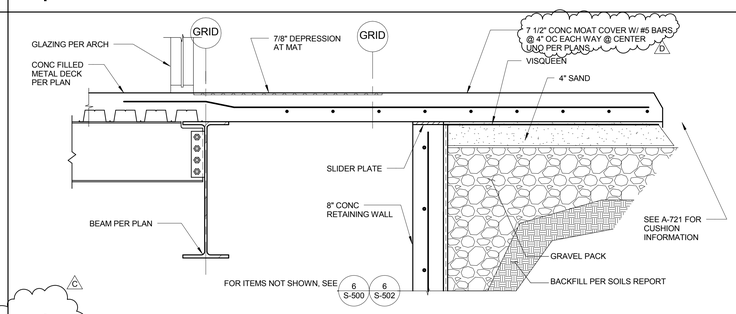

7 MOAT COVER AT ENTRY
S-502 | S-201 | 3/4" = 1'-0"

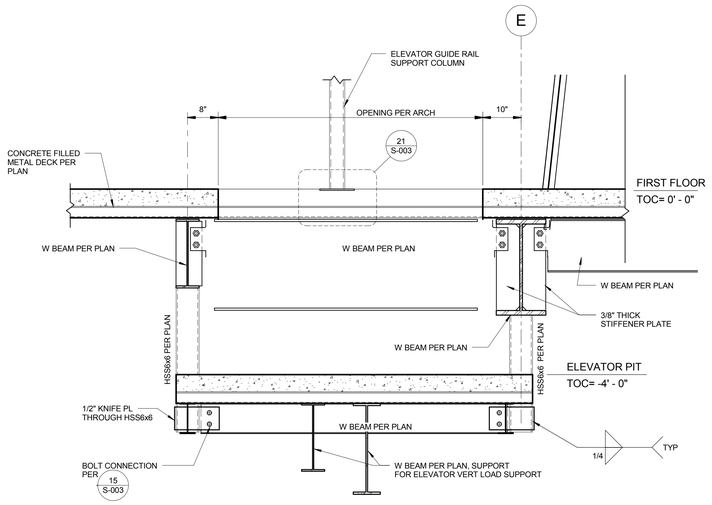

25 FIRST FLOOR SECTION AT ELEVATOR
S-502 | S-201 | 3/4" = 1'-0"

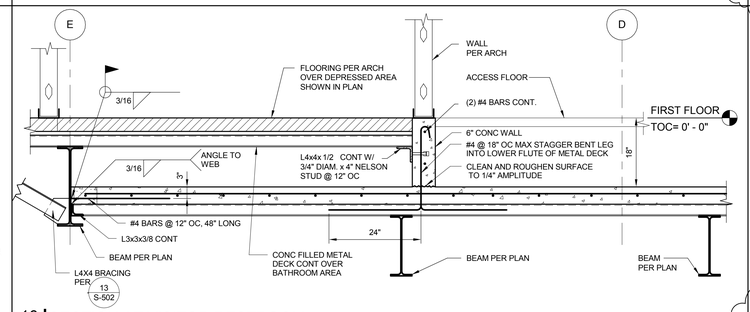

16 SECTION AT VISITOR RESTROOM
S-502 | S-201 | 3/4" = 1'-0"

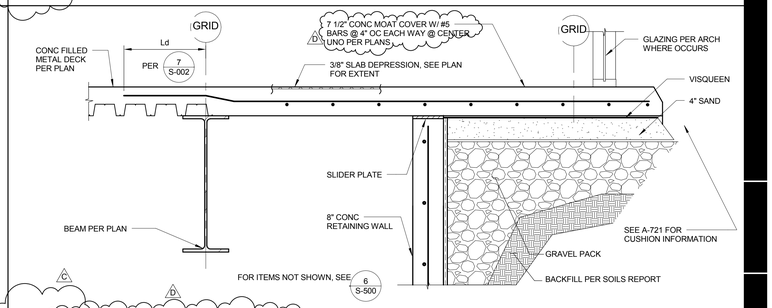

6 CONCRETE MOAT COVER DETAIL
S-502 | S-201 | 3/4" = 1'-0"

NOTE:
FOR INFORMATION NOT SHOWN SEE 13/S-502

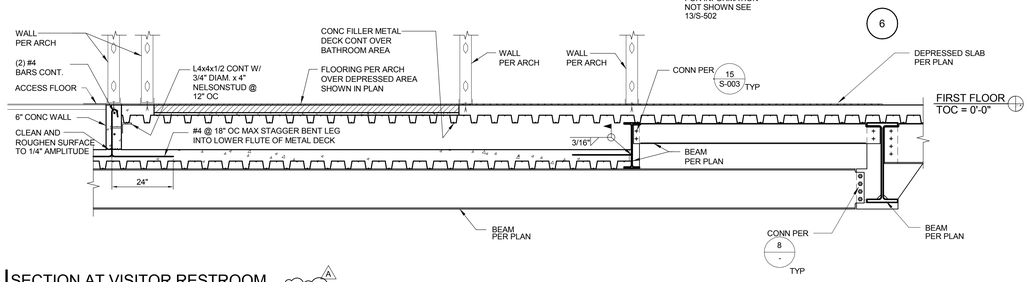

15 SECTION AT VISITOR RESTROOM
S-502 | S-201 | 1/2" = 1'-0"

SCALE: 1" = 1'-0"
0' 6" 1' 2' 4'

SCALE: 3/4" = 1'-0"
0' 6" 1' 2' 4

SCALE: 1/2" = 1'-0"
0' 1' 2' 4' 8'

11/3/2008 12:41:52 PM
C:\BIM Projects\ETMC\ETMC_S-BLDG-JN1.rvt

PROJECT

PROJECT ADDRESS:
13892 VICTORIA STREET
FONTANA, CA 92336

CLIENT

STATE OF CALIFORNIA
DEPARTMENT OF GENERAL SERVICES
REAL ESTATE SERVICES DIVISION
PROJECT MANAGEMENT BRANCH
400 R STREET, SUITE 5100
SACRAMENTO, CA 95814
PROJECT DIRECTOR : REG EDEN
TELEPHONE : (916) 376-1719

DESIGNER

DMJM H&N | AECOM
999 TOWN & COUNTRY ROAD, ORANGE, CALIFORNIA 92868
T: 714-567-2400 F: 567-2729 www.dmjmhn.com

CONSULTANTS

COFFMAN ENGINEERS
16133 Ventura Blvd., Suite 1010
Encino, California 91436 USA
818 285 2650 Fax 818 285 2651

DSA STAMP

IDENTIFICATION STAMP
DIVISION OF THE STATE ARCHITECT
OFFICE OF REGULATION SERVICE

APPL. #: 04-109200-2

AC _____ FLS _____ SS _____
DATE _____

FILE NUMBER: RESD

STATUS

JULY 30, 2008

ISSUE

MARK	DATE	DESCRIPTION
D	10/31/2008	BID PERIOD ADDENDUM #6
C	10/27/2008	BID PERIOD ADDENDUM #5
A	9/26/2008	BID PERIOD ADDENDUM

PROJECT NO: 60004333.4000
DRAWN BY: JN/RL/MAR
CHECK BY: JDL

KEY PLAN

SHEET TITLE

SECTIONS AND DETAILS

S-502

© 2006 DMJMH+N, Inc.