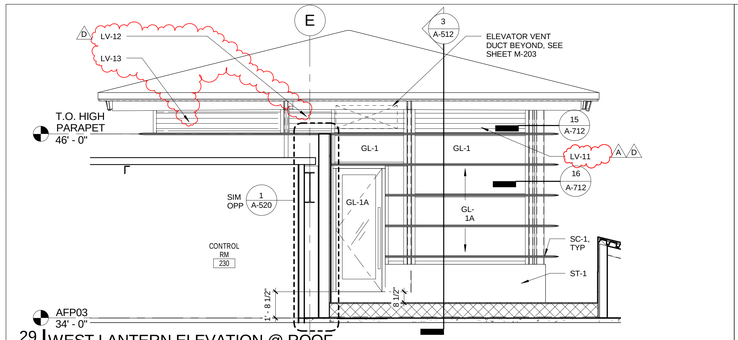

29 WEST LANTERN ELEVATION @ ROOF
A-453 A-453 1/4" = 1'-0"

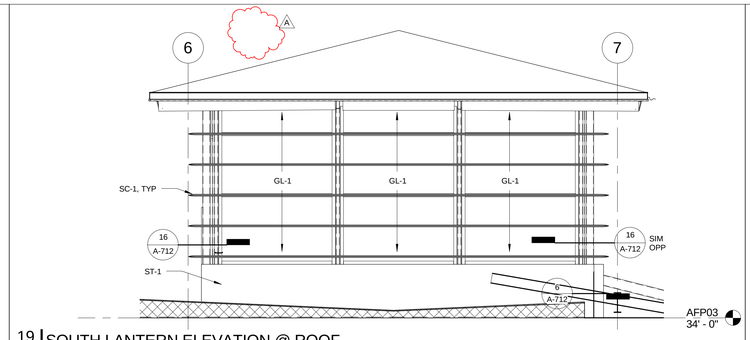

19 SOUTH LANTERN ELEVATION @ ROOF
A-453 A-453 1/4" = 1'-0"

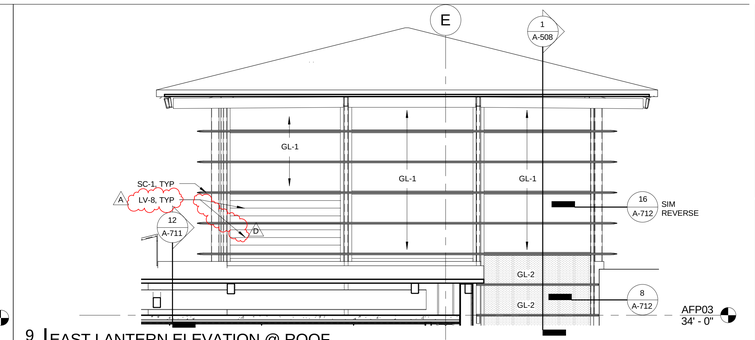

9 EAST LANTERN ELEVATION @ ROOF
A-453 A-453 1/4" = 1'-0"

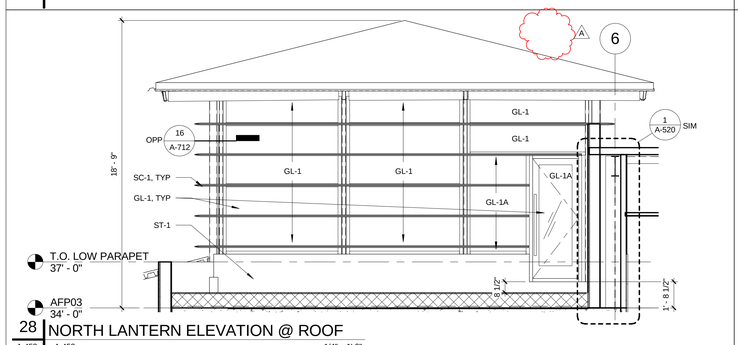

28 NORTH LANTERN ELEVATION @ ROOF
A-453 A-453 1/4" = 1'-0"

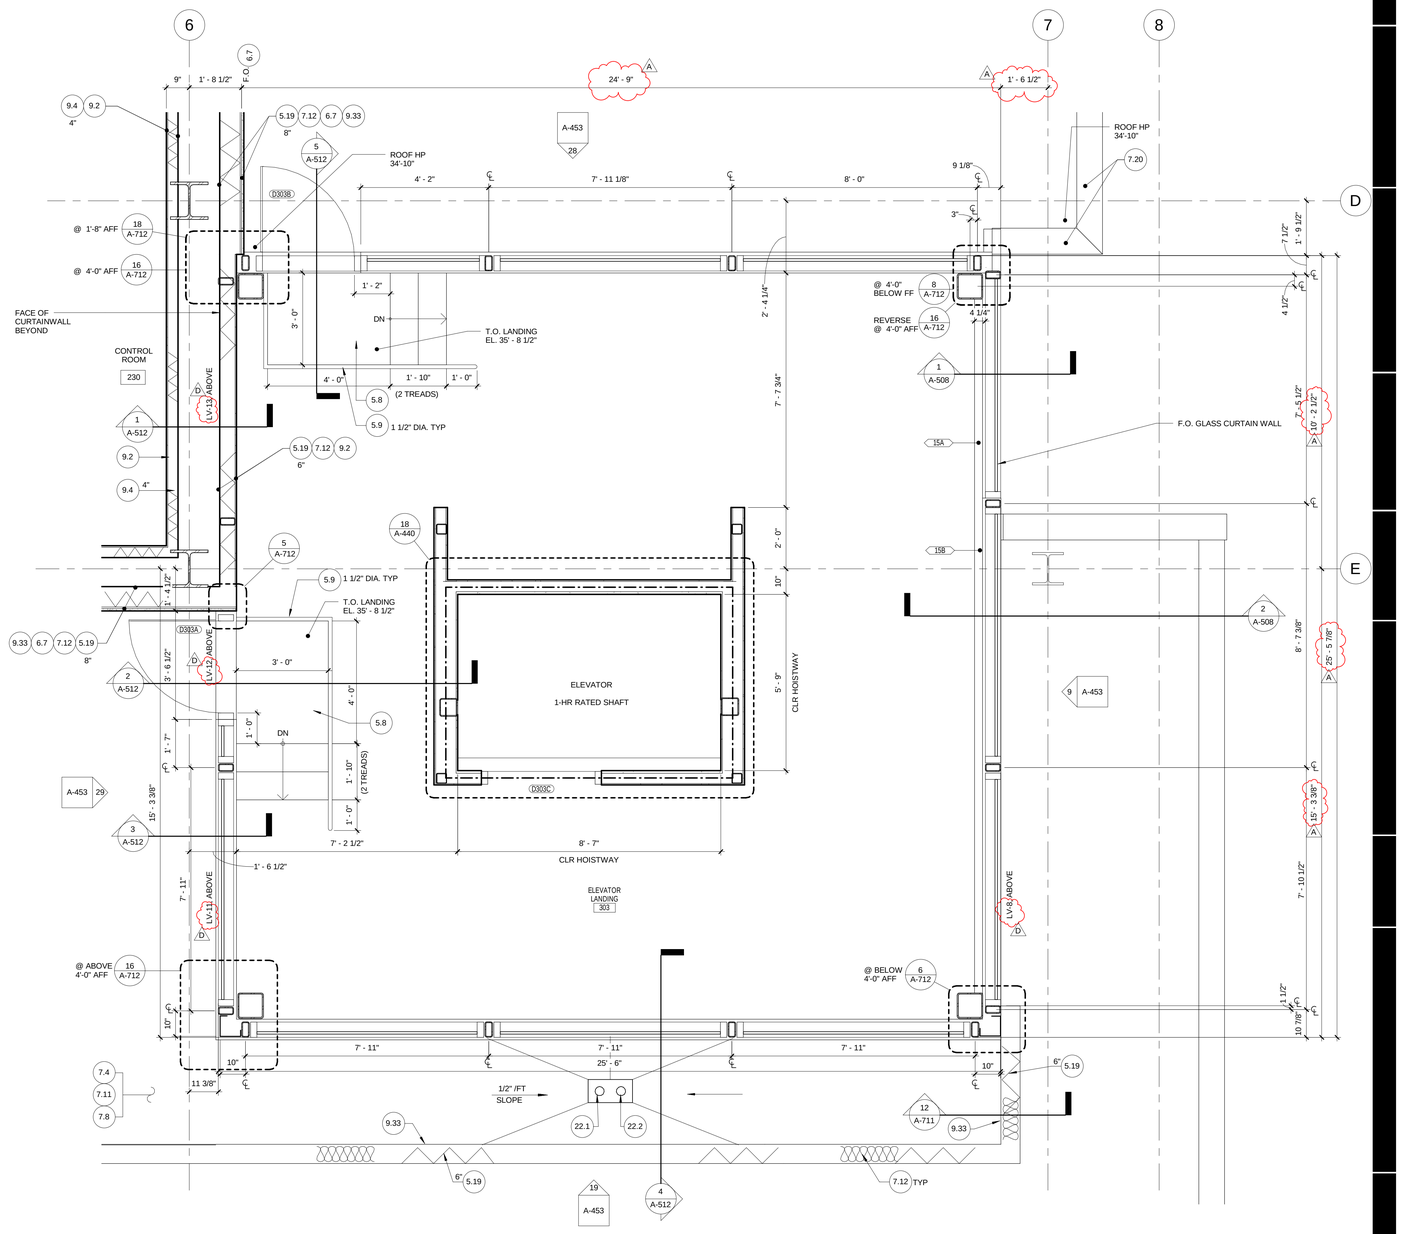

15 ENLARGED LANTERN PLAN AT ROOF
A-453 A-203A 1/2" = 1'-0"

NORTH

SCALE: 1/2" = 1'-0" 0' 1' 2' 4' 8'

SCALE: 1/4" = 1'-0" 0' 2' 4' 8' 16'

PROJECT

PROJECT ADDRESS:
13892 VICTORIA STREET
FONTANA, CA 92336

CLIENT

STATE OF CALIFORNIA
DEPARTMENT OF GENERAL SERVICES
REAL ESTATE SERVICES DIVISION
PROJECT MANAGEMENT BRANCH
707 THIRD STREET, SUITE 3-305
WEST SACRAMENTO, CA 95605
PROJECT DIRECTOR : RAFAT ALAFRANJI
TELEPHONE : (916) 376-1738

DESIGNER

DMJM H&N | AECOM

999 TOWN & COUNTRY ROAD, ORANGE, CALIFORNIA 92868
T: 714-567-2400 F: 714-567-2729 www.dmjmhn.com

CONSULTANT

DSA STAMP

IDENTIFICATION STAMP
DIVISION OF THE STATE ARCHITECT
OFFICE OF REGULATION SERVICE

APPL. #: 04-109200-2

AC _____ FLS _____ SS _____
DATE _____

FILE NUMBER: RESD

STATUS

JULY 30, 2008

ISSUE

MARK	DATE	DESCRIPTION
D	10/31/08	BID PERIOD ADDENDUM #6
A	9/26/08	BID PERIOD ADDENDUM

PROJECT NO: 60004333.4000
DRAWN BY: GJ
CHECK BY: JR

STAMP

REGISTERED PROFESSIONAL ARCHITECT
JERRY MIKOLAJ KOCKI
No. C 24473
Exp. 12-31-09
STATE OF CALIFORNIA

SHEET TITLE

ENLARGED LANTERN PLAN, ELEVATIONS

A-453

© 2006 DMJMH+N, Inc.

10/30/2008 2:40:24 PM
C:\Projects\Caltrans\IETMC\IETMC_BLDG-Gretchen.rvt