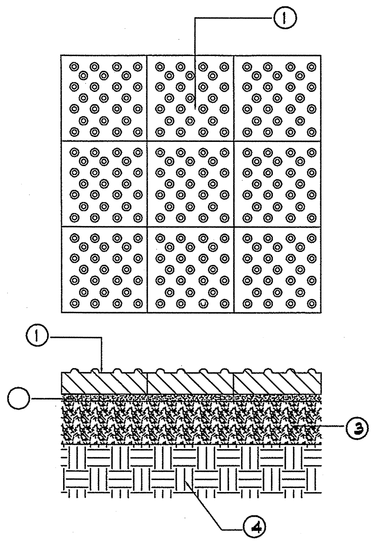

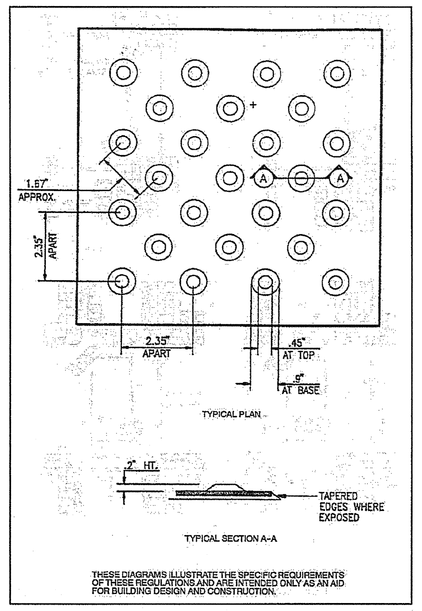

① 12x12x2 TRUNCATED DOME PAVER BY ACKERSTONE OR EQUAL. PAVER SHALL MEET OR EXCEED THE SPECIFICATIONS SET FORTH BY THE CALIFORNIA BUILDING CODE.

② 1" DEEP SAND SETTING BED

③ 6" DEEP CLASS II AGGREGATE SUBBASE COMPACT PER SOILS REPORT

④ COMPACT SUBGRADE PER SOILS REPORT

PAVERS ARE MANUFACTURED BY

ACKERSTONE INDUSTRIES, INC.
13296 TEMESCAL CANYON RD.
CORONA, CA 92883-5299
TOLL FREE: 1.800.258.2353
TEL: 951.674.0047
FAX: 951.674.0477
EMAIL:INFO@ACKERSTONE.COM
SEMAILTO:INFO@ACKERSTONE.COM12

1 WARNING PAVER

SCALE: 1" = 1'-0"

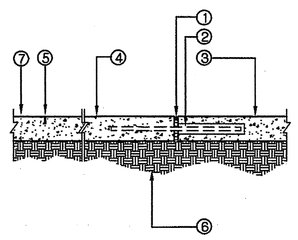

① NON-SAG HEEL RESISTANT SEALANT OVER 1/2" FELT EXPANSION JOINT. COLOR TO BE SELECTED BY ARCHITECT

② #4 REBAR DOWEL x 18" LONG - PLACE AT 4' ON CENTER. WRAP ONE DOWEL END WITH BUILDING PAPER.

③ 3 1/2" THICK CONCRETE PAVING WITH WR GRACES TOPCAST #3 FINISH. SEE SPECIFICATIONS FOR ADDITIONAL INFORMATION.

④ PROVIDE #3 REBAR AT 18" ON CENTER BOTH DIRECTIONS FOR SLAB REINFORCEMENT

⑤ 1/8" SAWCUT JOINT 1" DEEP

⑥ COMPACTED SUBGRADE

⑦ SANDBLAST PANELS ASHOWN ON PLANS

2 CONCRETE PAVING

SCALE: 1" = 1'-0"

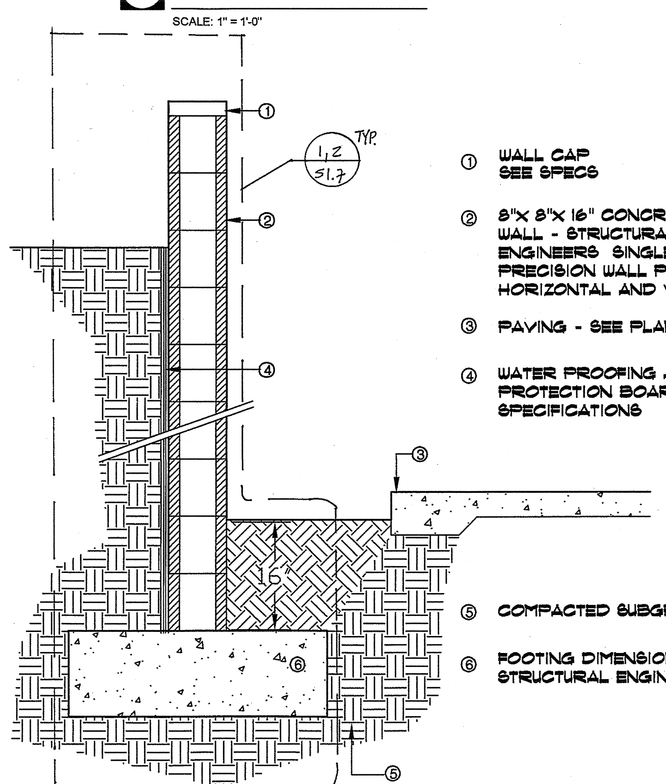

① WALL CAP SEE SPECS

② 8"X 8"X 16" CONCRETE MASONRY UNIT BLOCK WALL - STRUCTURAL REQUIREMENTS BY ENGINEERS SINGLE VERTICAL SCORE PRECISION WALL PATTERN, RAKE ALL HORIZONTAL AND VERTICAL JOINTS

③ PAVING - SEE PLAN FOR CONDITIONS

④ WATER PROOFING AND PROTECTION BOARD SEE SPECIFICATIONS

⑤ COMPACTED SUBGRADE PER SOILS REPORT

⑥ FOOTING DIMENSION BY STRUCTURAL ENGINEER

3 BLOCK WALL

SCALE: 1" = 1'-0"

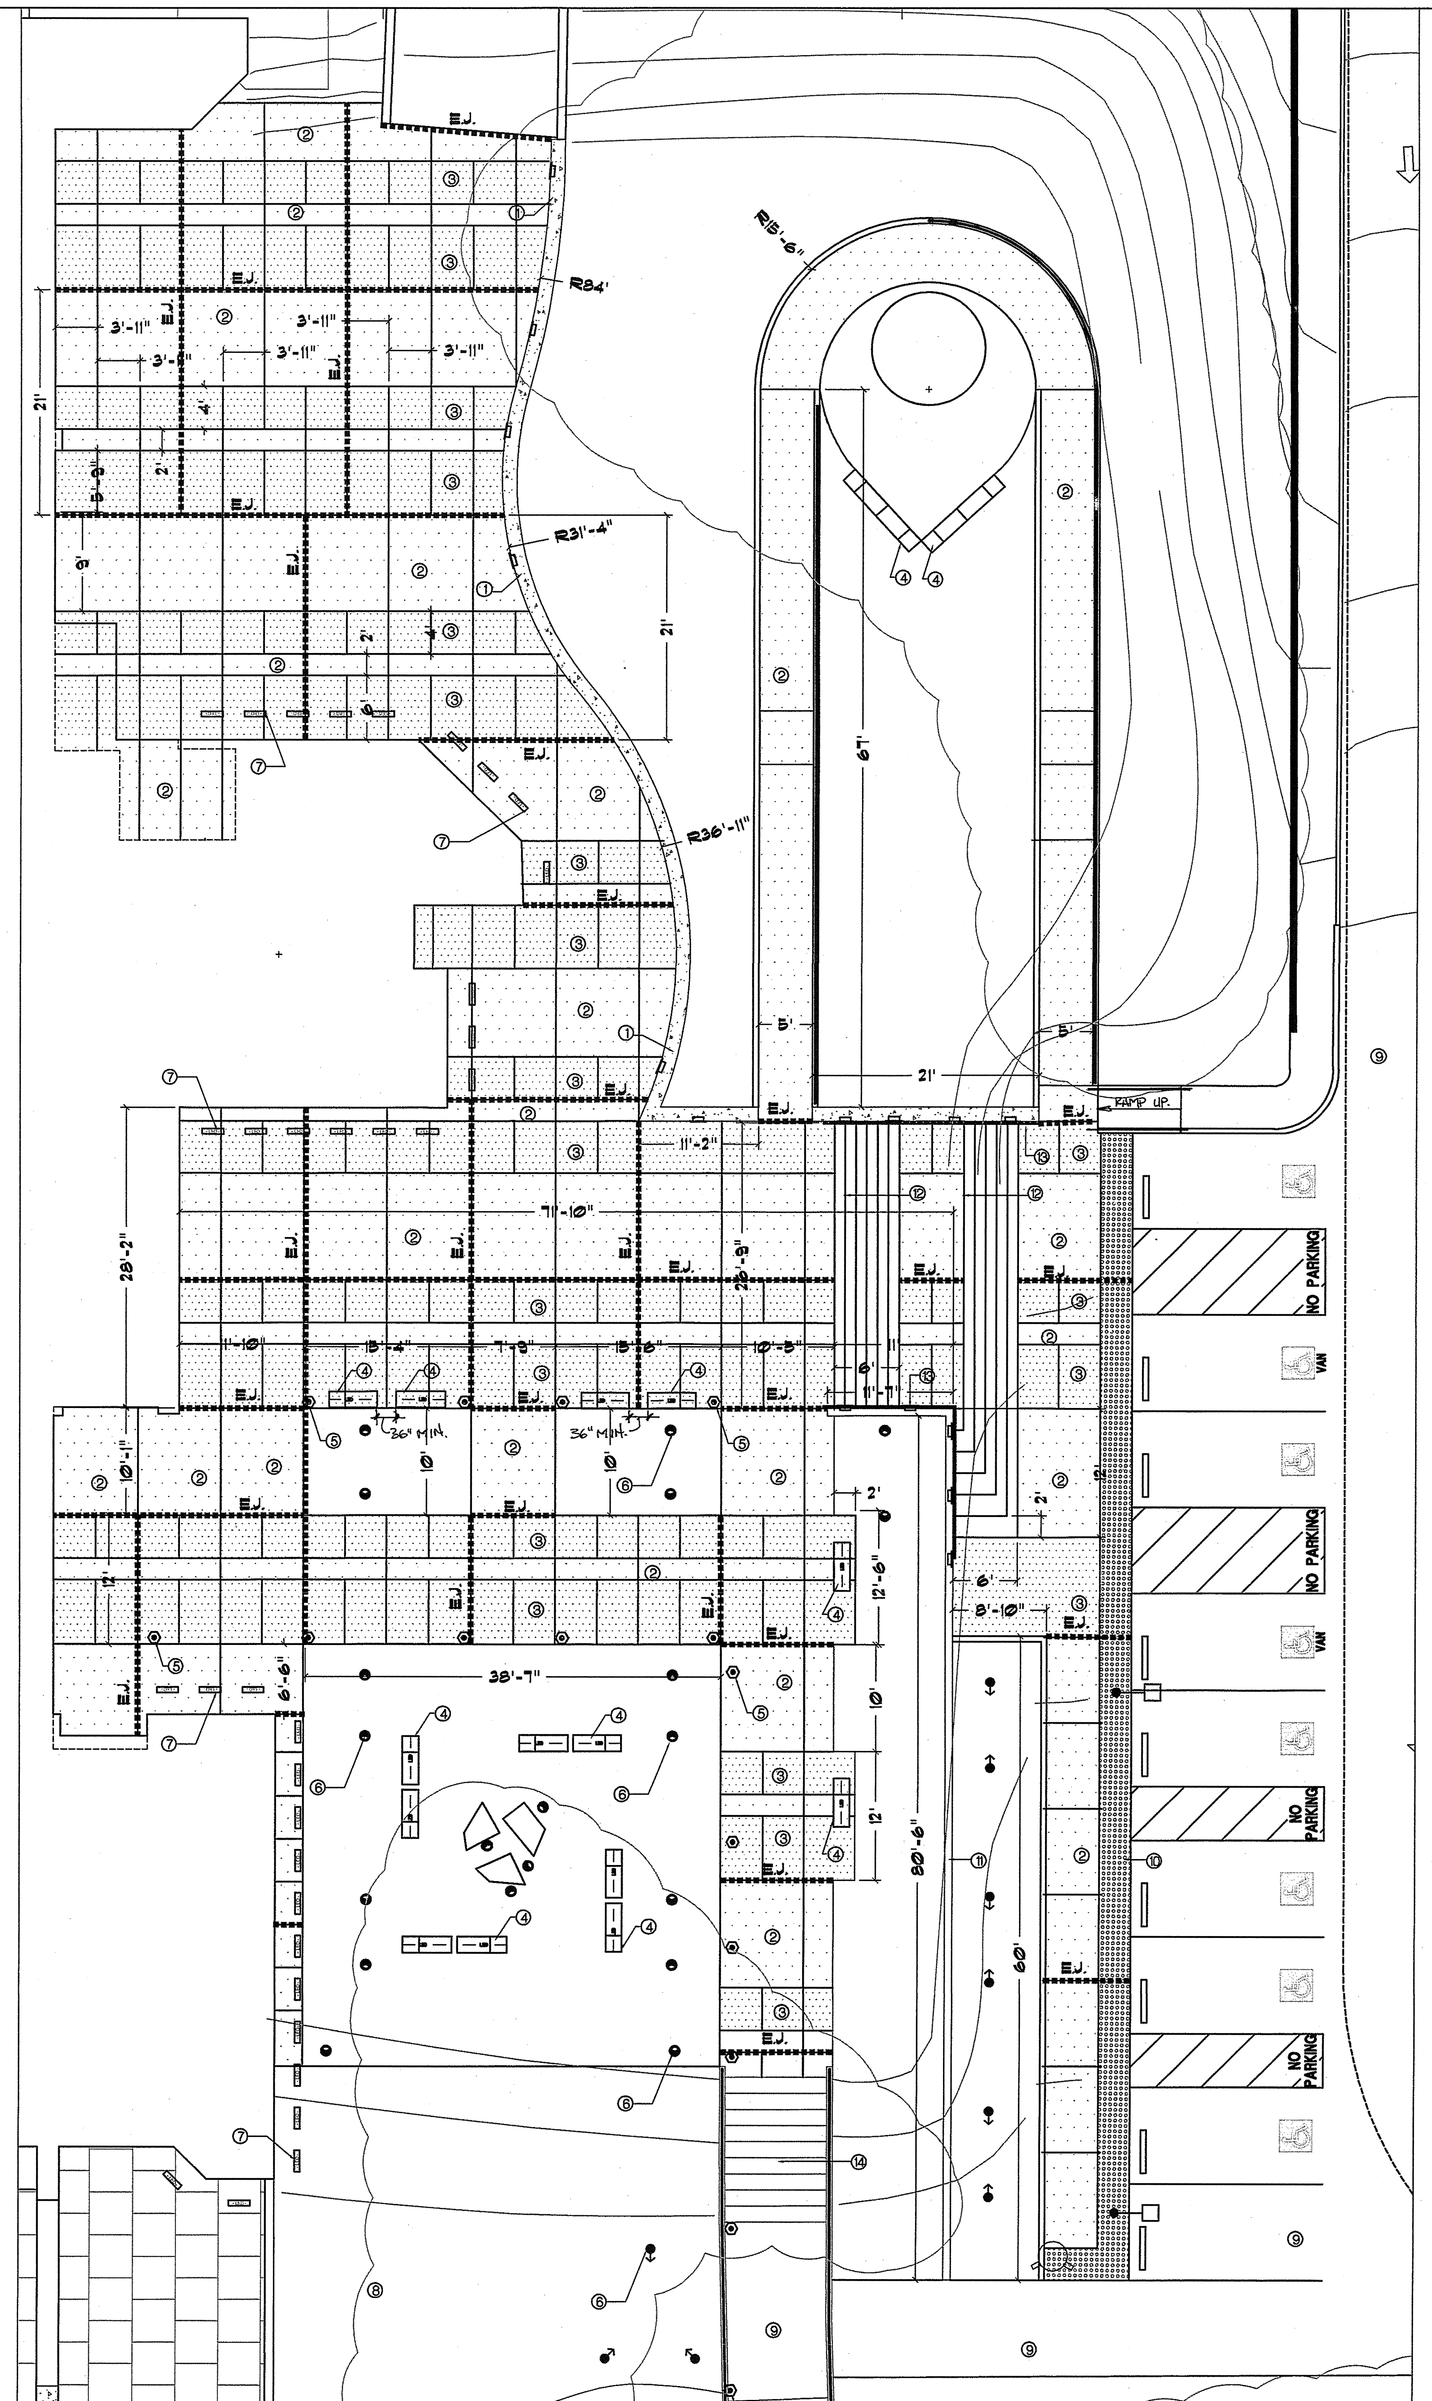

LANDSCAPE ENTRY PLAN

04111_SP_NW.dwg
SCALE: 1/8"=1'-0"

GENERAL NOTES

① 24" WIDE POURED IN PLACE CONCRETE WALL. ARCHITECTURAL FINISH TO MATCH WALLS

② CAST IN PLACE CONCRETE PAVING WITH SAWCUT JOINTS. FINISH WR GRACE TOPCAST #3.

③ CAST IN PLACE CONCRETE PAVING WITH SAWCUT JOINTS. FINISH WR GRACE TOPCAST #3 AND HEAVY SANDBLAST TEXTURE.

④ CONCRETE BENCH ON STEEL LEGS LEAF RUSH BENCH BY KORNEGAY DESIGN 877.252.6323 toll free WILLOW GREEN AND DARK GRAY PANELS, BENCH SIZE 54" LONG 18" WIDE, 17" TALL

⑤ BOLLARD LIGHT FIXTURE SEE LIGHTING PLANS FOR MODEL NUMBER

⑥ LANDSCAPE UP LIGHTS SEE LIGHTING PLANS FOR MODEL NUMBER

⑦ BUILDING UP LIGHTS CAST IN CONCRETE PAVING SEE LIGHTING PLANS FOR MODEL NUMBER

⑧ EXISTING TREES PROTECT IN PLACE

⑨ EXISTING PAVEMENT

⑩ 3 ' WIDE DETECTABLE WARNING BAND

⑪ 8" WIDE x16" LONG x8" HIGH CMU WALL WITH VERTICAL SCORE LINE SEE 3/L-1.02 SEE 1/S1.07.

⑫ 12" WIDE CAST IN PLACE CONCRETE STEPS, SEE CIVIL DRAWINGS FOR RISER HEIGHT.

⑬ 1 1/2" DIAMTER HANDRAILS EACH SIDE OF STAIRS

⑭ EXISTING CONCRETE STAIRWAY

SADDLEBACK COLLEGE

gkworks
2355 Main Street Suite 220
Irvine | CA 92614
949 250 1500
949 955 2708 fax

Architect Seal

LICENSED ARCHITECT
MATTHEW S. GRENER
C-27107
10-31-09
RENEWAL DATE
STATE OF CALIFORNIA

Consultant and Seal

FONG HART SCHNEIDER - PARTNERS
Landscape Architecture . Planning . Urban Design
930 W. 16th Street, A2
Costa Mesa, California
92627-4237
Tel: 949 645 9444
Fax: 949 645 1550

REGISTERED LANDSCAPE ARCHITECT
DAVID E. SCHNEIDER
No. 3367
REN. 3-31-07
STATE OF CALIFORNIA

Agency Approval

IDENTIFICATION STAMP
DIV. OF THE STATE ARCHITECT
APPL. # 04-109129
AC FLS SS TB
DATE MAY 07 2008

No.	Date	Revision/Issue
	11/01/07	DSA Submittal #1

Project Name

JAMES B. UTT MEMORIAL LEARNING RESOURCE CENTER RENOVATION

28000 Marguerite Parkway
Mission Viejo, California 92692

Checked By	Drawn By

Sheet Title

LANDSCAPE ENTRY PLAN

L-1.02

Project Number	Scale
04-111	PER PLAN/DETAIL

©2008 gkworks, All Rights Reserved
NO PART OF THE CONTENTS OF THIS DOCUMENT MAY BE REPRODUCED OR TRANSMITTED IN ANY FORM OR BY ANY MEANS WITHOUT THE WRITTEN PERMISSION OF GKWORKS.

T:\ds-saddleback\fhsp\cdd\sheets\fhsp-sbc-L102.dwg 03/31/2008

OR331777-51697 P1 S2 - R C CONSTRUCTION SERVICES - PG 009 OF 235 (P1 S2) - SET.TIF - 2/3/2010 - 15:34