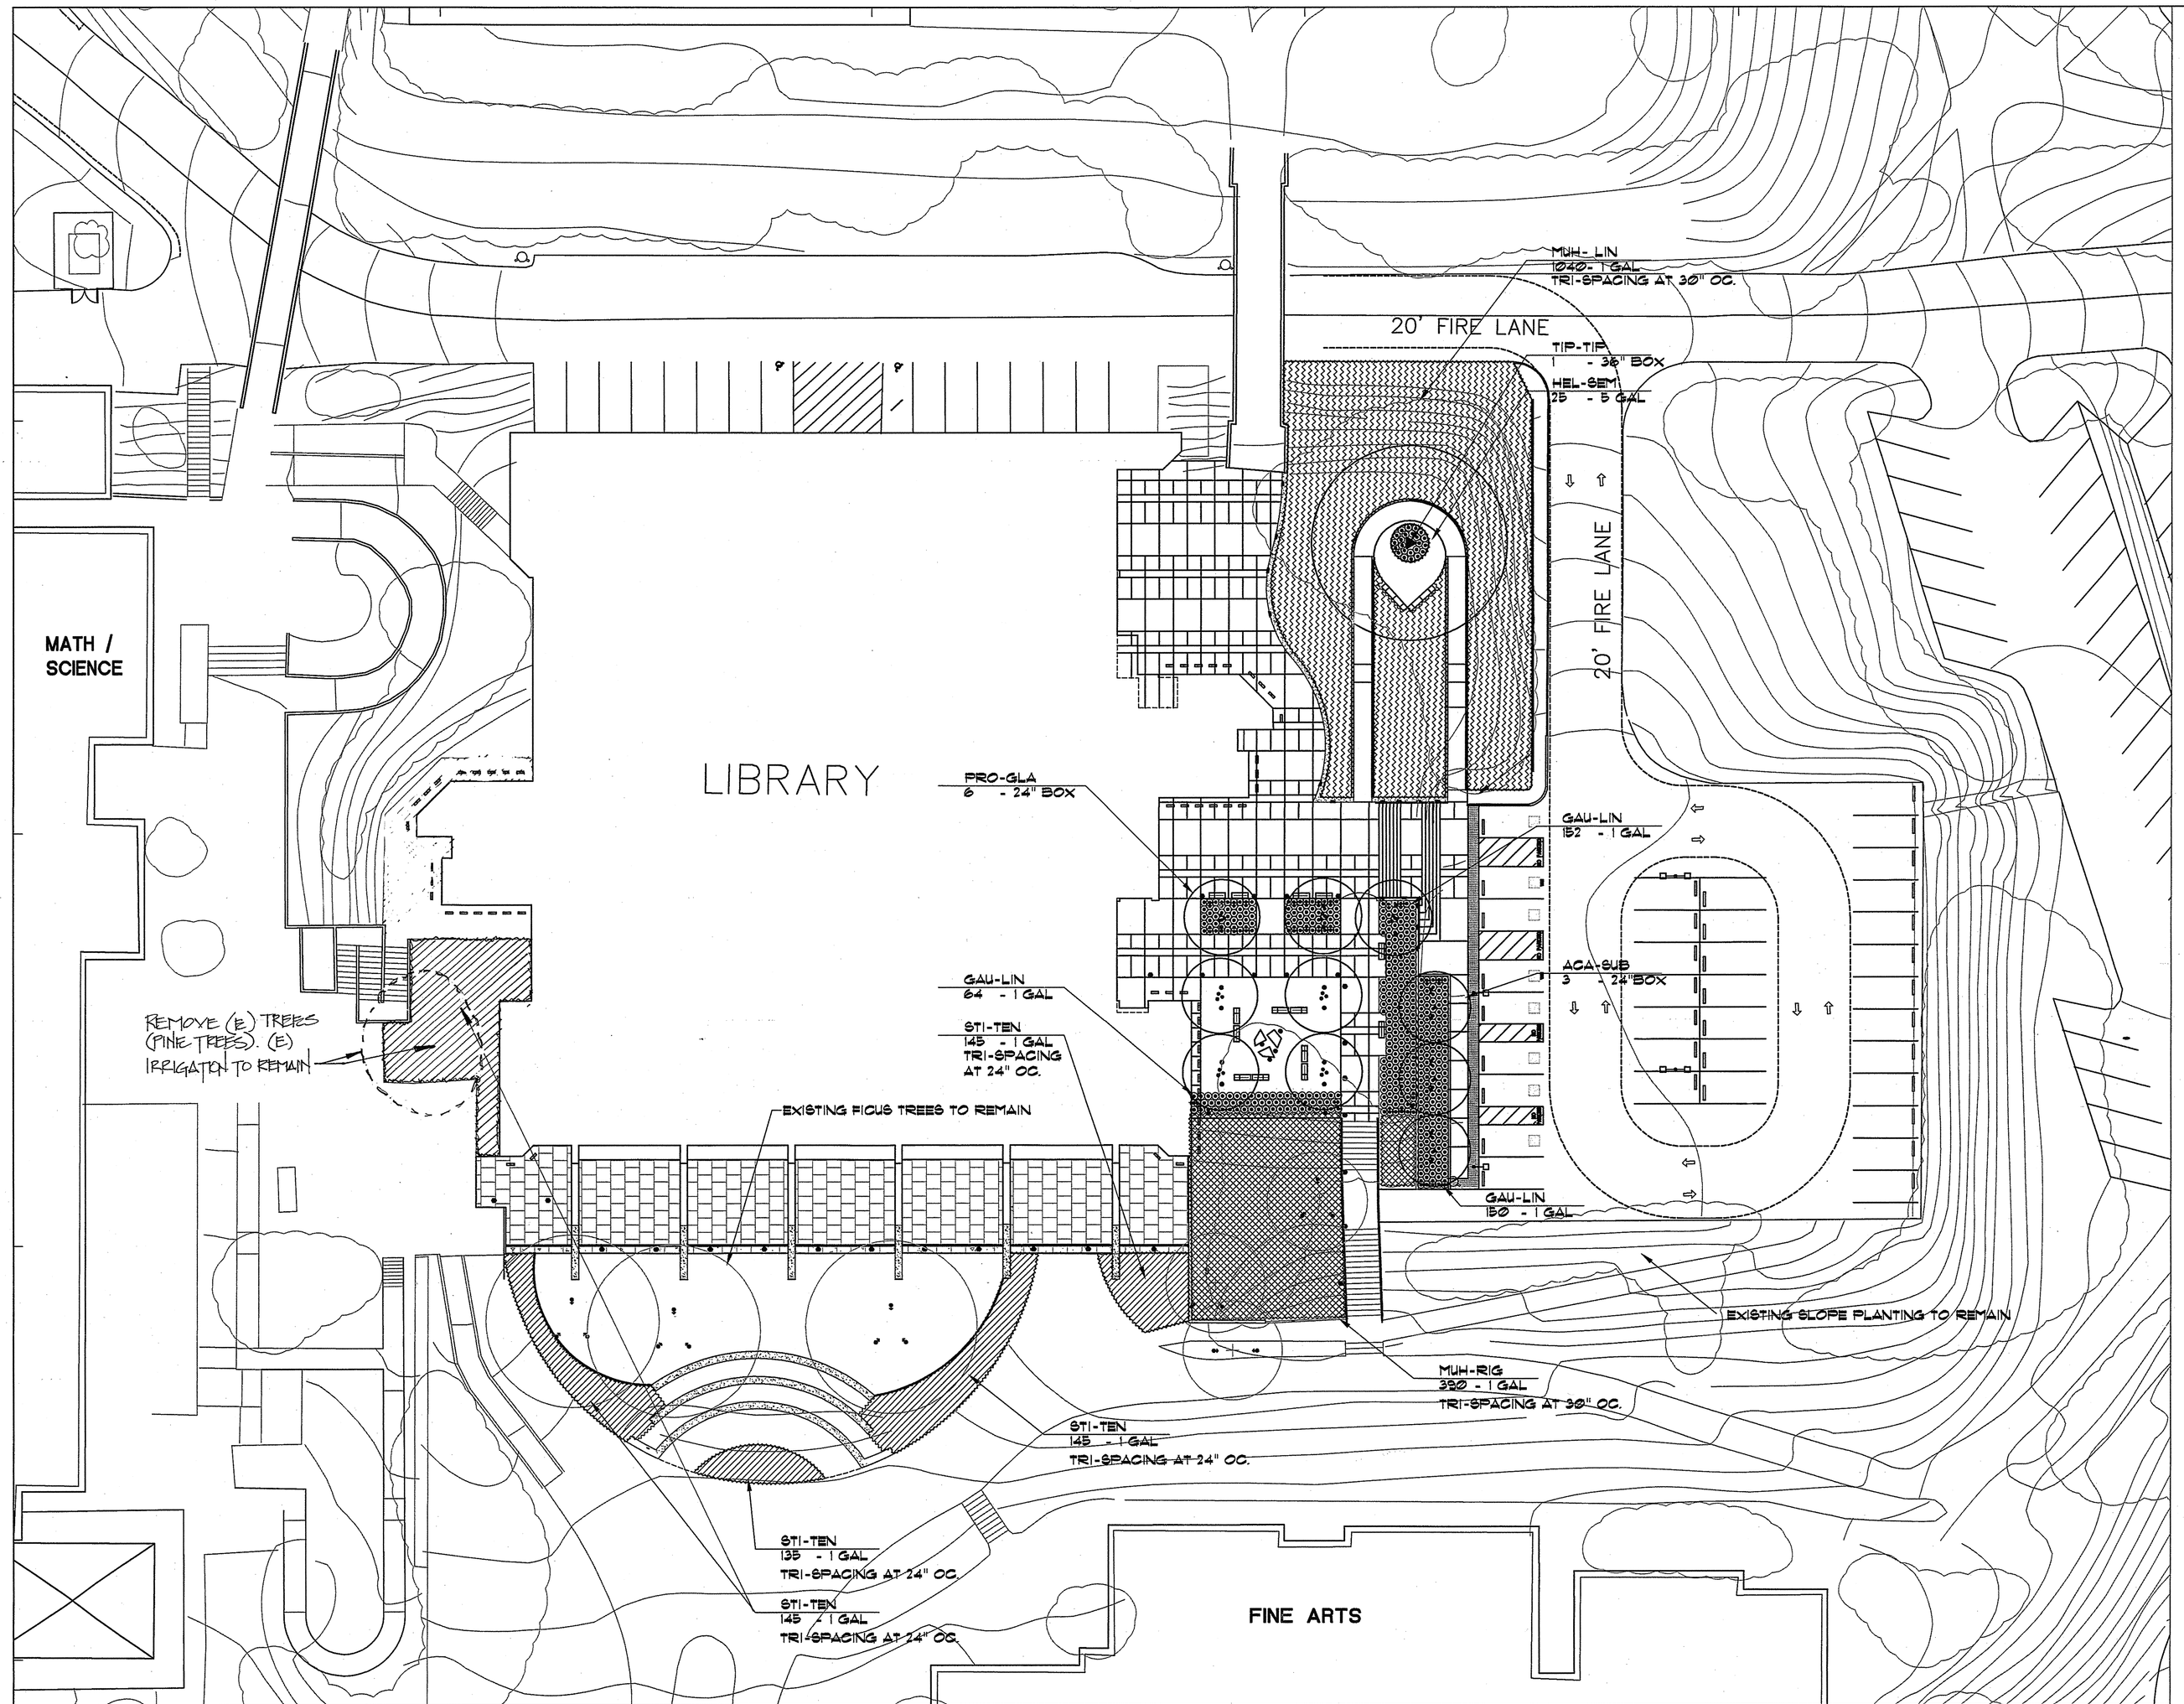

LANDSCAPE PLANTING PLAN

04111_SP_NV.dwg
SCALE: 1"=20'-0"

GENERAL NOTES

PLANT CODE	BOTANICAL NAME	COMMON NAME	QUANTITY	SIZE	REMARKS
ACA SUB	ACACIA SUBPOROSA	RIVER WATTLE	3	24 " BOX	MATCHED STANDARDS
PRO GLA	PROSOPIS GLANDULOSA MAVERICK	THORNLESS HONEY MESQUITE	4	24 " BOX	MULTI TRUNK
TIP TIP	TIPUANA TIPU	TIPU TREE	1	36" BOX	LOW BRANCHING
GAU LIN	GAURA LINDHEIMERI	WHITE GAURA	498	1 GALLON	
HEL SEM	HELICTOTRICHON SEMPERVIRENS	BLUE OAT GRASS	25	1 GALLON	
MUH CAP	MUHLENBERGIA CAP. 'REGAL MIST' TM	MUHLY	1160	1 GALLON	TRIANGULAR SPACING AT 30" ON CENTER
MUH RIG	MUHLENBERGIA RIGENS	DEER GRASS	320	1 GALLON	TRIANGULAR SPACING AT 30" ON CENTER
STI-TEN	STIPA TENUISSIMA	MEXICAN FEATHER GRASS	415	1 GALLON	TRIANGULAR SPACING AT 24" ON CENTER

SADDLEBACK COLLEGE

gkkworks
2355 Main Street Suite 220
Irvine | CA 92614
949 250 1500
949 955 2708 fax

Architect Seal

LICENSED ARCHITECT
MATTHEW S. GREINER
C-21137
10-31-09
RENEWAL DATE
STATE OF CALIFORNIA

Consultant and Seal

FONG HART SCHNEIDER - PARTNERS
Landscape Architecture . Planning . Urban Design
930 W. 16th Street, A2
Costa Mesa, California
92627-4307
Tel: 949 645 9444
Fax: 949 645 1555

REGISTERED LANDSCAPE ARCHITECT
DAVID E. SCHNEIDER
No. 3367
EXN. 3-31-07
STATE OF CALIFORNIA

Agency Approval

IDENTIFICATION STAMP
DIV. OF THE STATE ARCHITECT
APPL. # 04-109129
AC NW FLS SV SS TD
DATE MAY 07 2008

No.	Date	Revision/Issue
	11/01/07	DSA Submittal #1

Project Name

JAMES B. UTT MEMORIAL LEARNING RESOURCE CENTER RENOVATION
28000 Marguerite Parkway
Mission Viejo, California 92692

Checked By | Drawn By

Sheet Title

LANDSCAPE PLANTING PLAN

L-3.01

Project Number: 04-111
Scale: SEE PLAN

©2008 gkkworks, All Rights Reserved
NO PART OF THE CONTENTS OF THIS DOCUMENT MAY BE REPRODUCED OR TRANSMITTED IN ANY FORM OR BY ANY MEANS WITHOUT THE WRITTEN PERMISSION OF GKKWORKS.

T:\ds-saddleback\hsp\cds\sheets\hsp-abc-L301.dwg 03/31/2008

r-531777-51697 P1 S2 - R C CONSTRUCTION SERVICES - PG 015 OF 235 (P1 S2) 1 SET.TIF - 2/3/2010 - 15:34