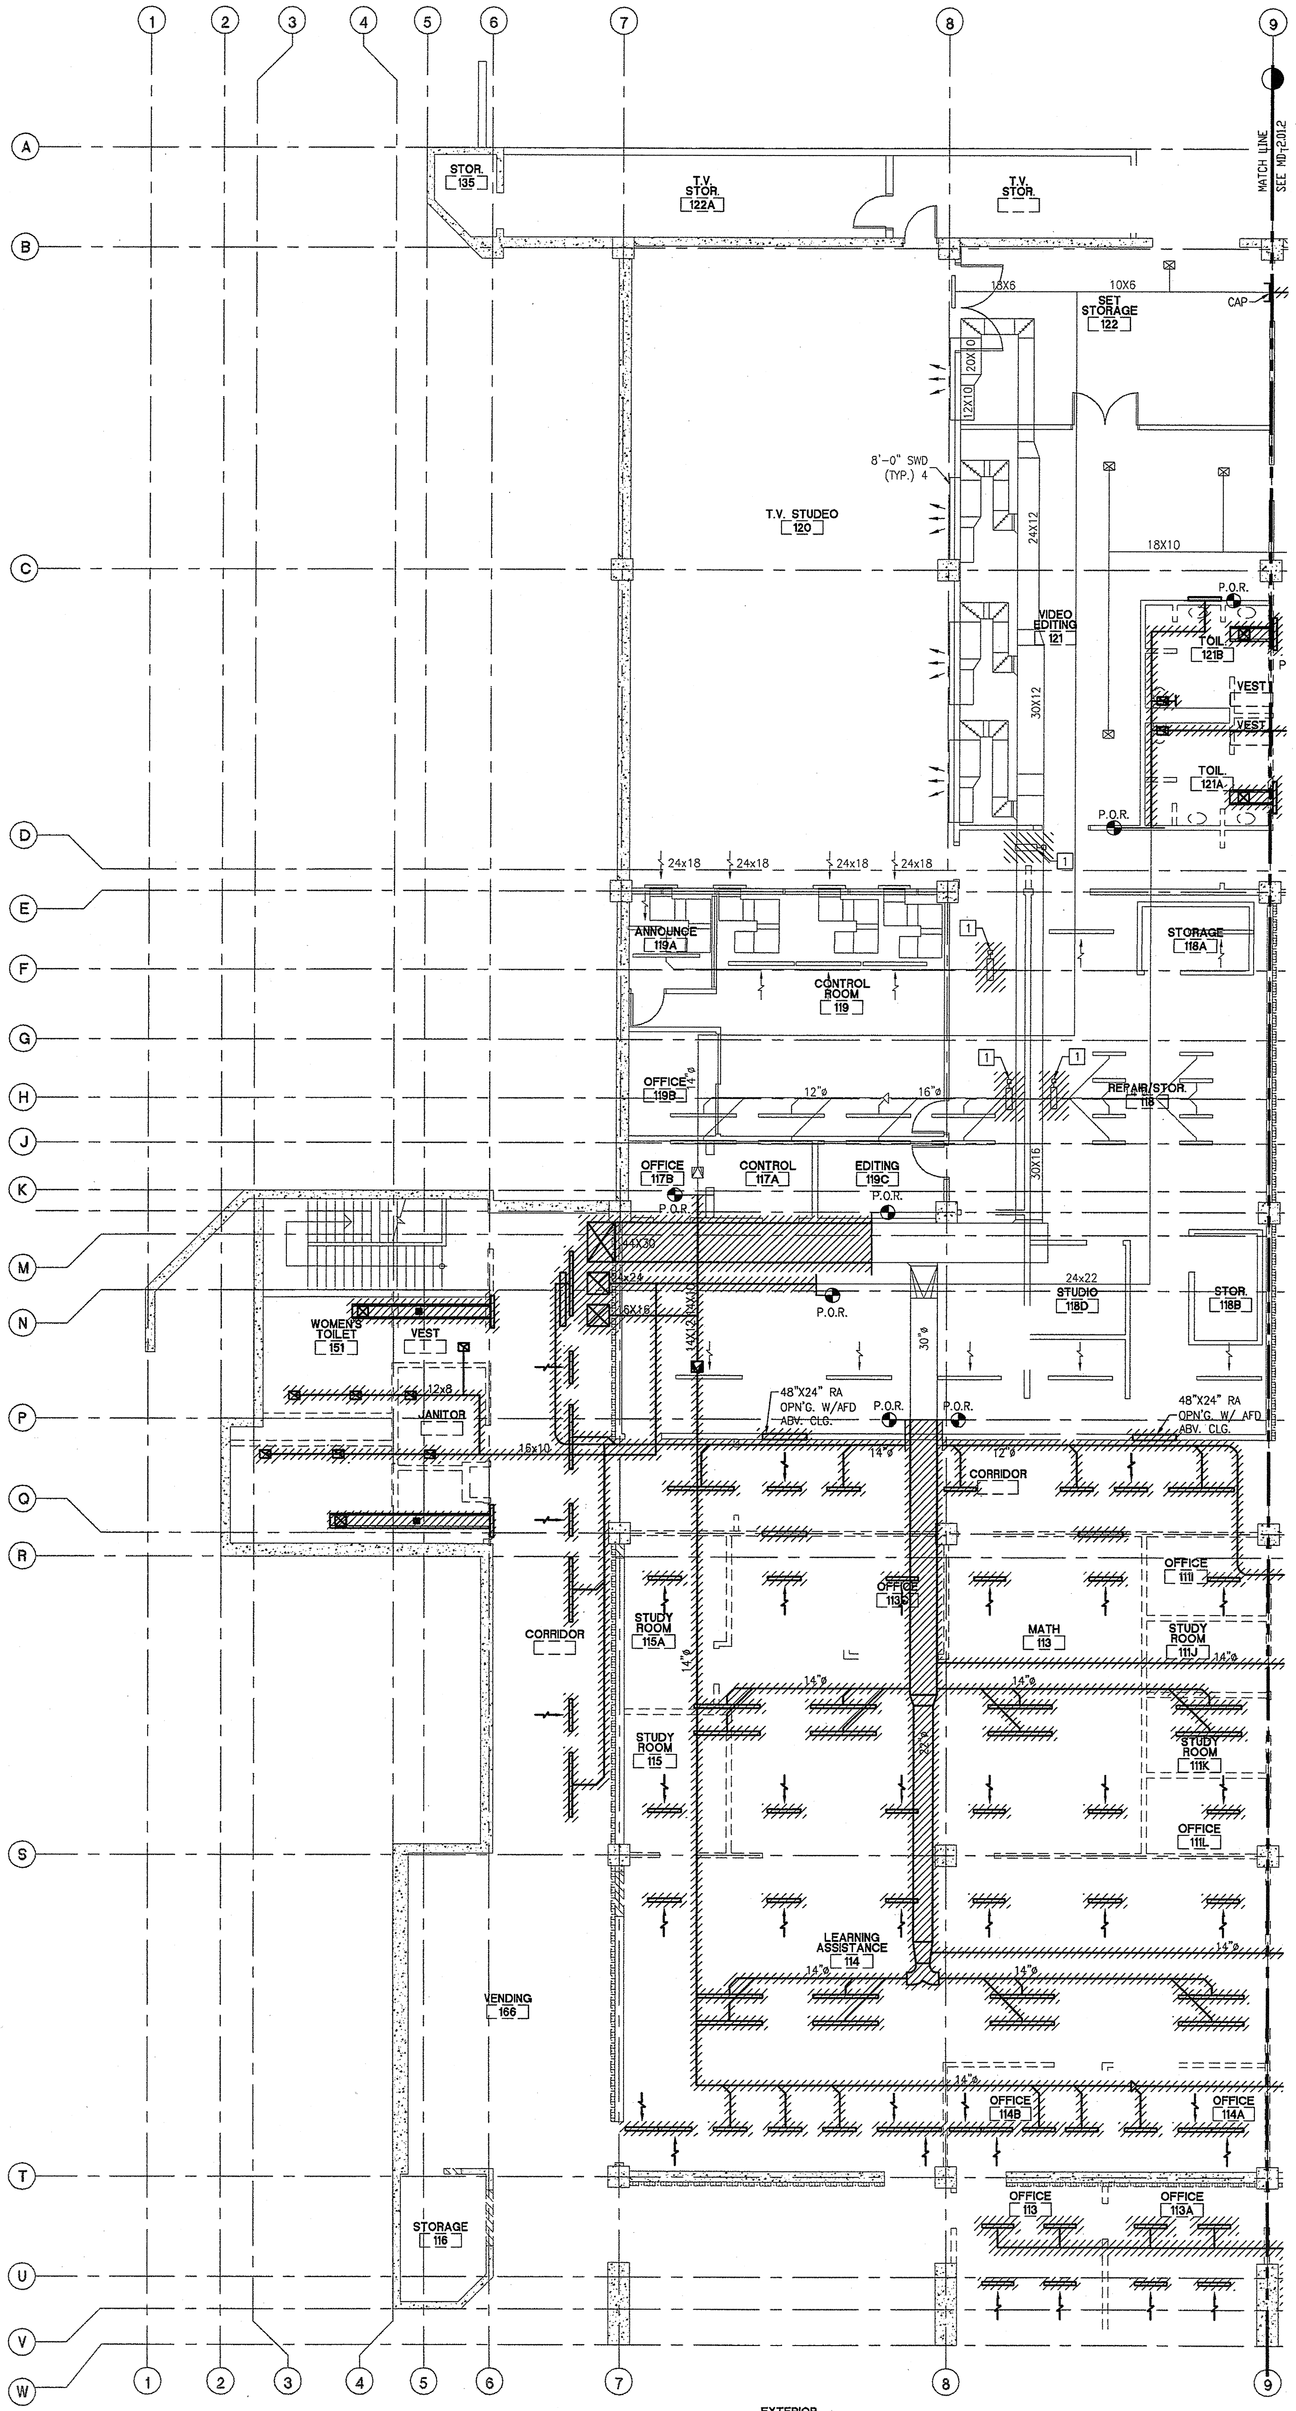

KEYNOTES THIS SHEET

1 DEMOLISH AND REMOVE EXISTING CONTROL DAMPER AND ADJACENT DUCTWORK AS REQUIRED TO ALLOW FOR INSTALLATION OF NEW VAV BOX AND ASSOCIATED COMPONENTS. FIELD VERIFY EXACT REQUIREMENTS AND EXTENT OF WORK. RE-WORK AND RE-ROUTE EXISTING DUCTWORK TO ALLOW FOR INSTALLATION OF NEW VAV BOX. (TYP.)

0 8' 16' 32'

KEY PLAN

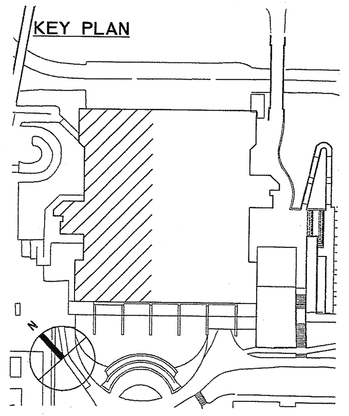

SADDLEBACK COLLEGE

gkkworks
2355 Main Street Suite 220
Irvine | CA 92614
949 250 1500
949 955 2708 fax

Architect Seal

Consultant and Seal

REGISTERED PROFESSIONAL ENGINEER PAUL D. FUNDAMENT No. 24317 MECHANICAL STATE OF CALIFORNIA

Fundament & Associates Inc. Engineering Consultants
26 Executive Park, Suite 100, Irvine CA 92614 (949) 251-1131

Agency Approval

IDENTIFICATION STAMP DIV. OF THE STATE ARCHITECT OFFICE OF REGULATION SERVICES
04 109129
AC
MAY 07 2008

No.	Date	Revision/Issue

Project Name

JAMES B. UTT MEMORIAL LEARNING RESOURCE CENTER RENOVATION

28000 Marguerite Parkway
Mission Viejo, California 92692

Checked By | Drawn By

Sheet Title

MECHANICAL
FIRST FLOOR (BASEMENT)
DEMOLITION PLAN
(WEST)

Sheet Number

MD2.011

Project Number 04-111 | Scale 1/8"=1'-0"

© 2008 gkkworks, All Rights Reserved
NO PART OF THE CONTENTS OF THIS DOCUMENT MAY BE REPRODUCED OR TRANSMITTED IN ANY FORM OR BY ANY MEANS WITHOUT THE WRITTEN PERMISSION OF GKKWORKS.

J:\7113-Saddleback Library\Mech\MD2011.dwg 04/16/2008

OR331777-51697 P1 S2 - R C CONSTRUCTION SERVICES - PG 152 OF 235 (P1 S2) 1 SET.TIF - 23/2010 - 15:34