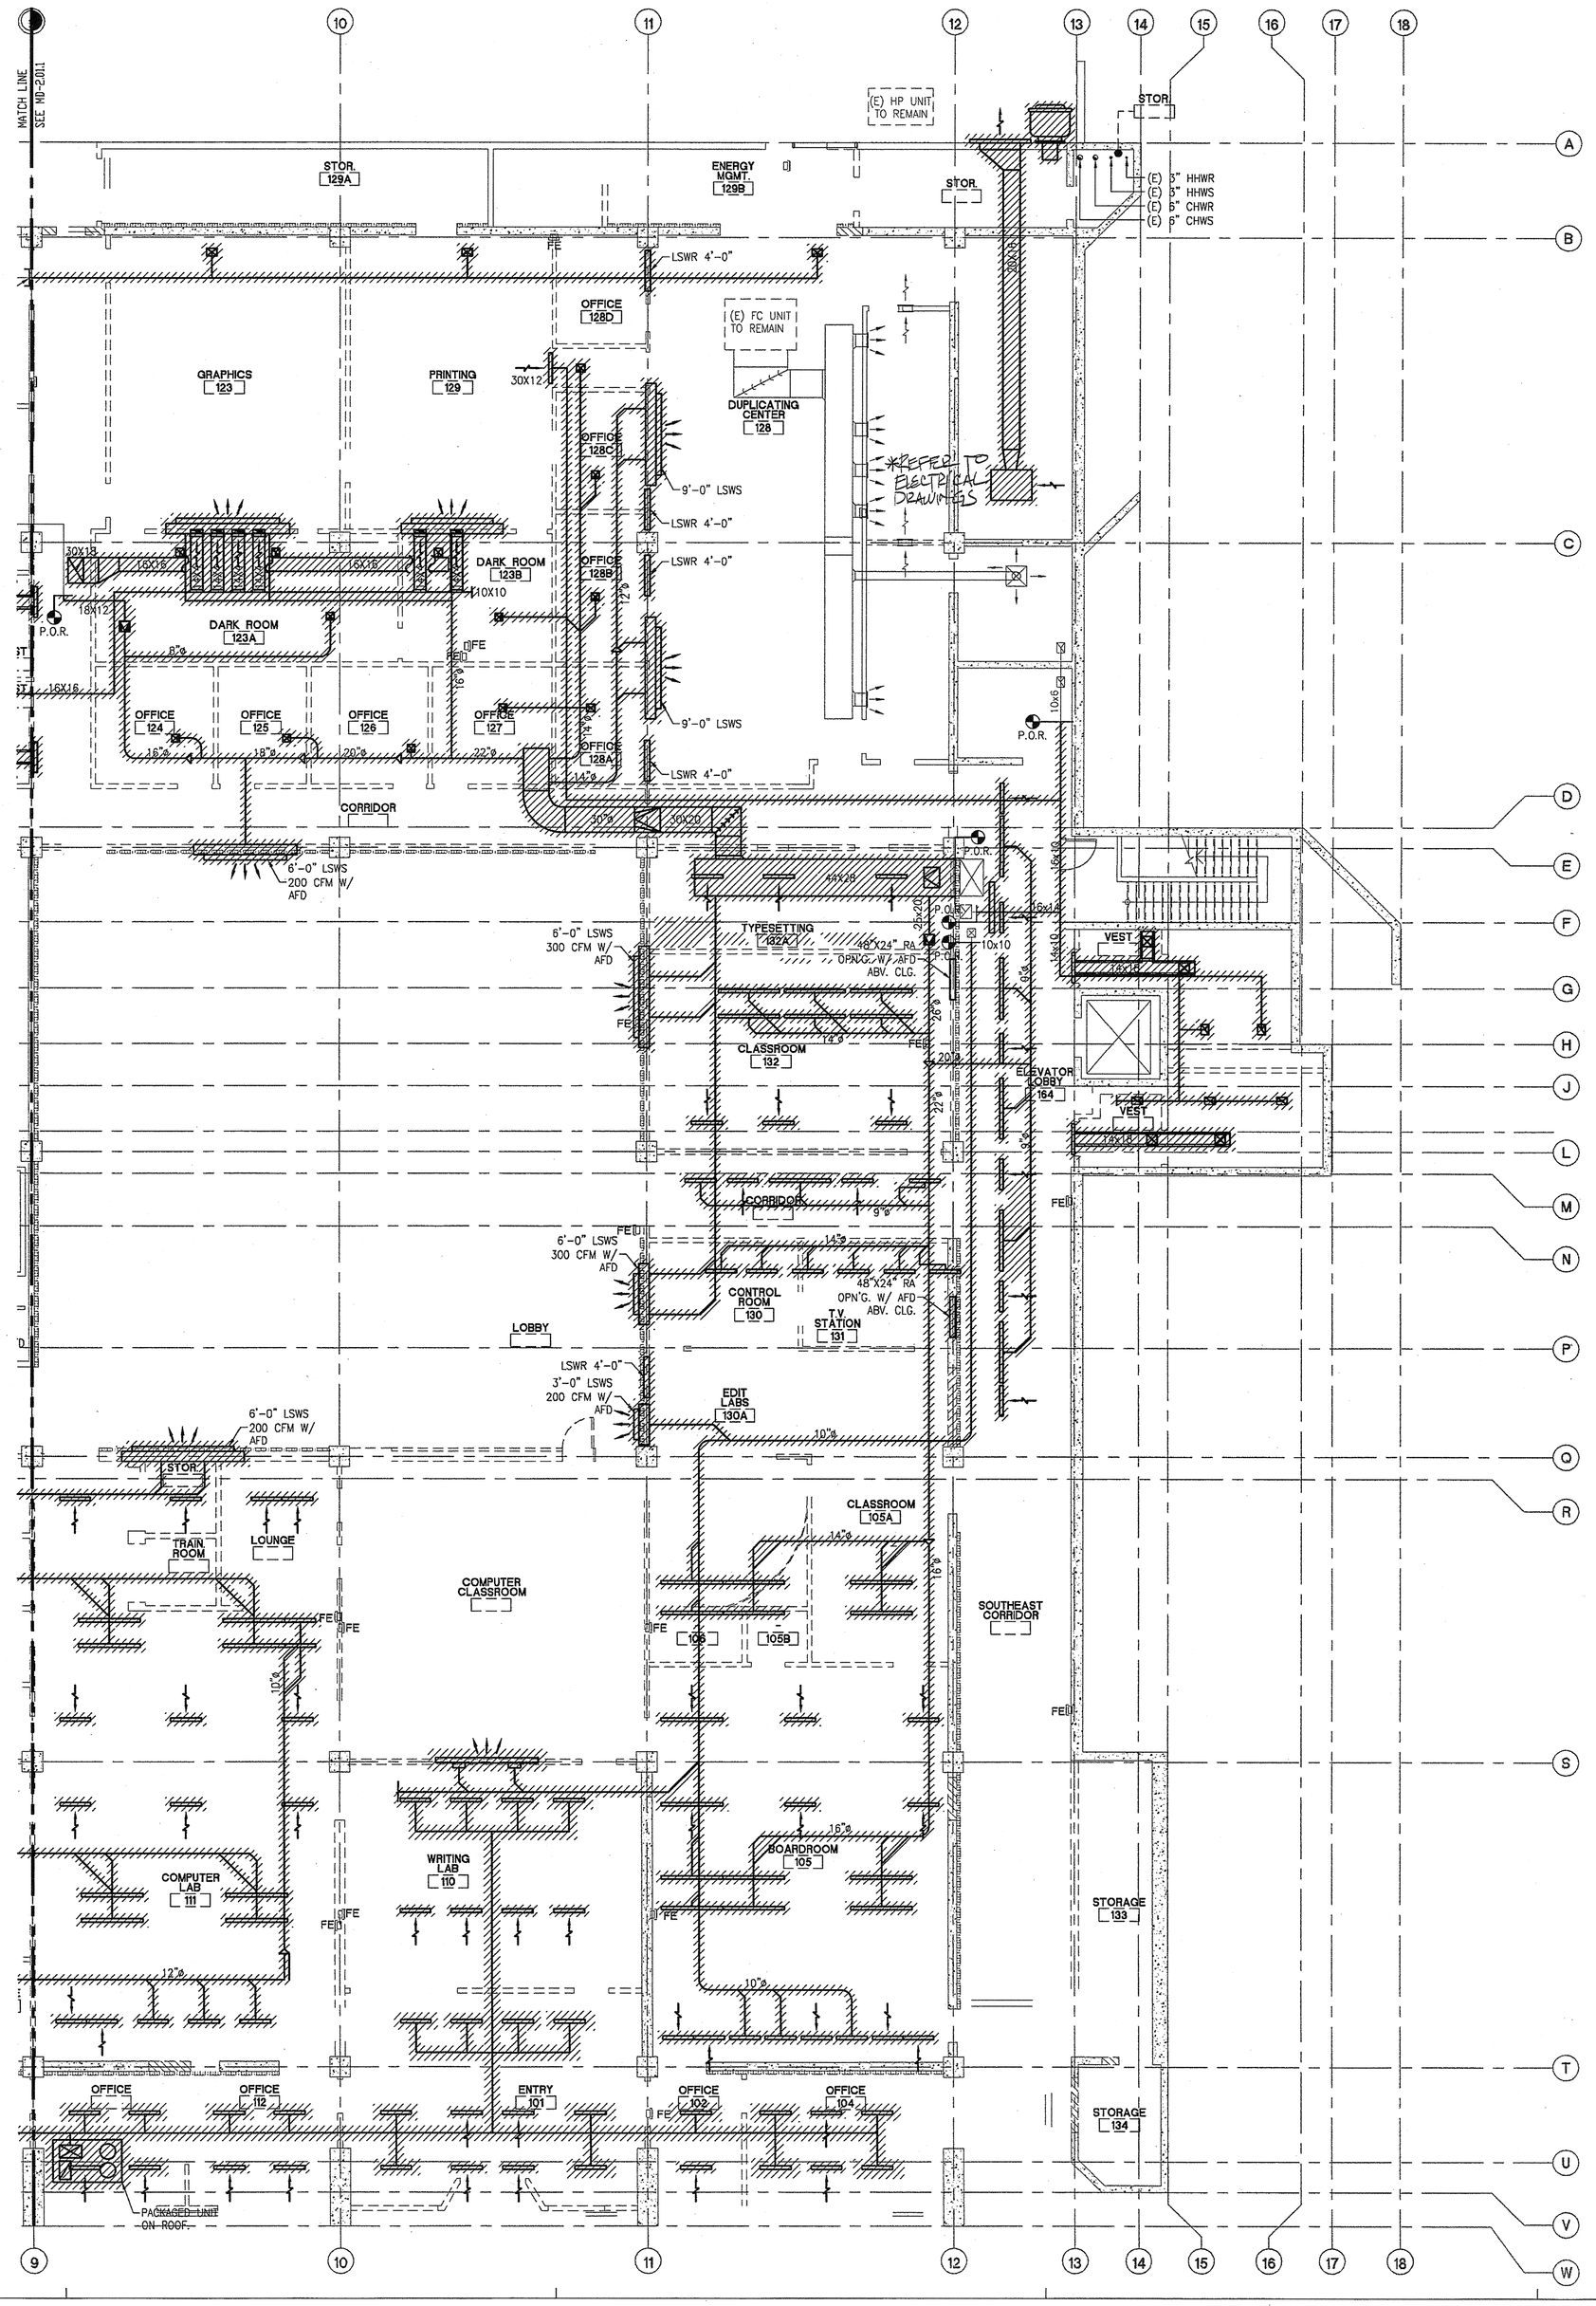

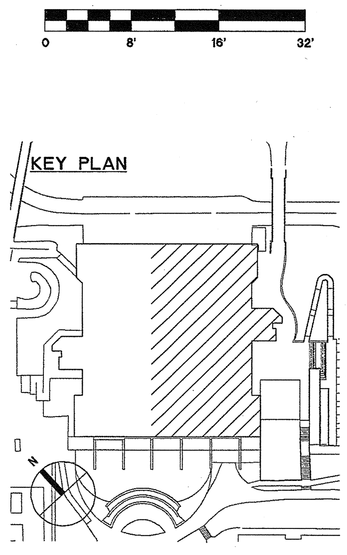

0 8' 16' 32'

SADDLEBACK COLLEGE

gkkworks
2355 Main Street Suite 220
Irvine | CA 92614
949 250 1600
949 955 2708 fax

Architect Seal

Consultant and Seal

REGISTERED PROFESSIONAL ENGINEER No. 24837 MECHANICAL STATE OF CALIFORNIA

Fundament & Associates Inc. Engineering Consultants
26 Executive Park, Suite 100, Irvine CA 92614 (949) 251-1131

Agency Approval

VERIFICATION STAMP
DIV OF THE STATE ARCHITECT
OFFICE OF REGULATION SERVICES
04 109129
ACCN JW BY JB TB
DATE MAY 07 2008

No.	Date	Revision/Issue

Project Name

JAMES B. UTT MEMORIAL LEARNING RESOURCE CENTER RENOVATION

28000 Marguerite Parkway
Mission Viejo, California 92692

Checked By | Drawn By

Sheet Title

MECHANICAL
FIRST FLOOR (BASEMENT)
DEMOLITION PLAN
(EAST)

Sheet Number

MD2.012

Project Number: 04-111 | Scale: 1/8"=1'-0"

© 2008 gkkworks, All Rights Reserved
NO PART OF THE CONTENTS OF THIS DOCUMENT MAY BE REPRODUCED OR TRANSMITTED IN ANY FORM OR BY ANY MEANS WITHOUT THE WRITTEN PERMISSION OF GKKWORKS.

OR31777-51697 P1 S2 - R C CONSTRUCTION SERVICES - PG 153 OF 235 (P1 S2) 1 SET.TIF - 2/3/2010 - 15:34

J:\7113-Saddleback Library\Mech\MD2012.dwg 04/16/2008