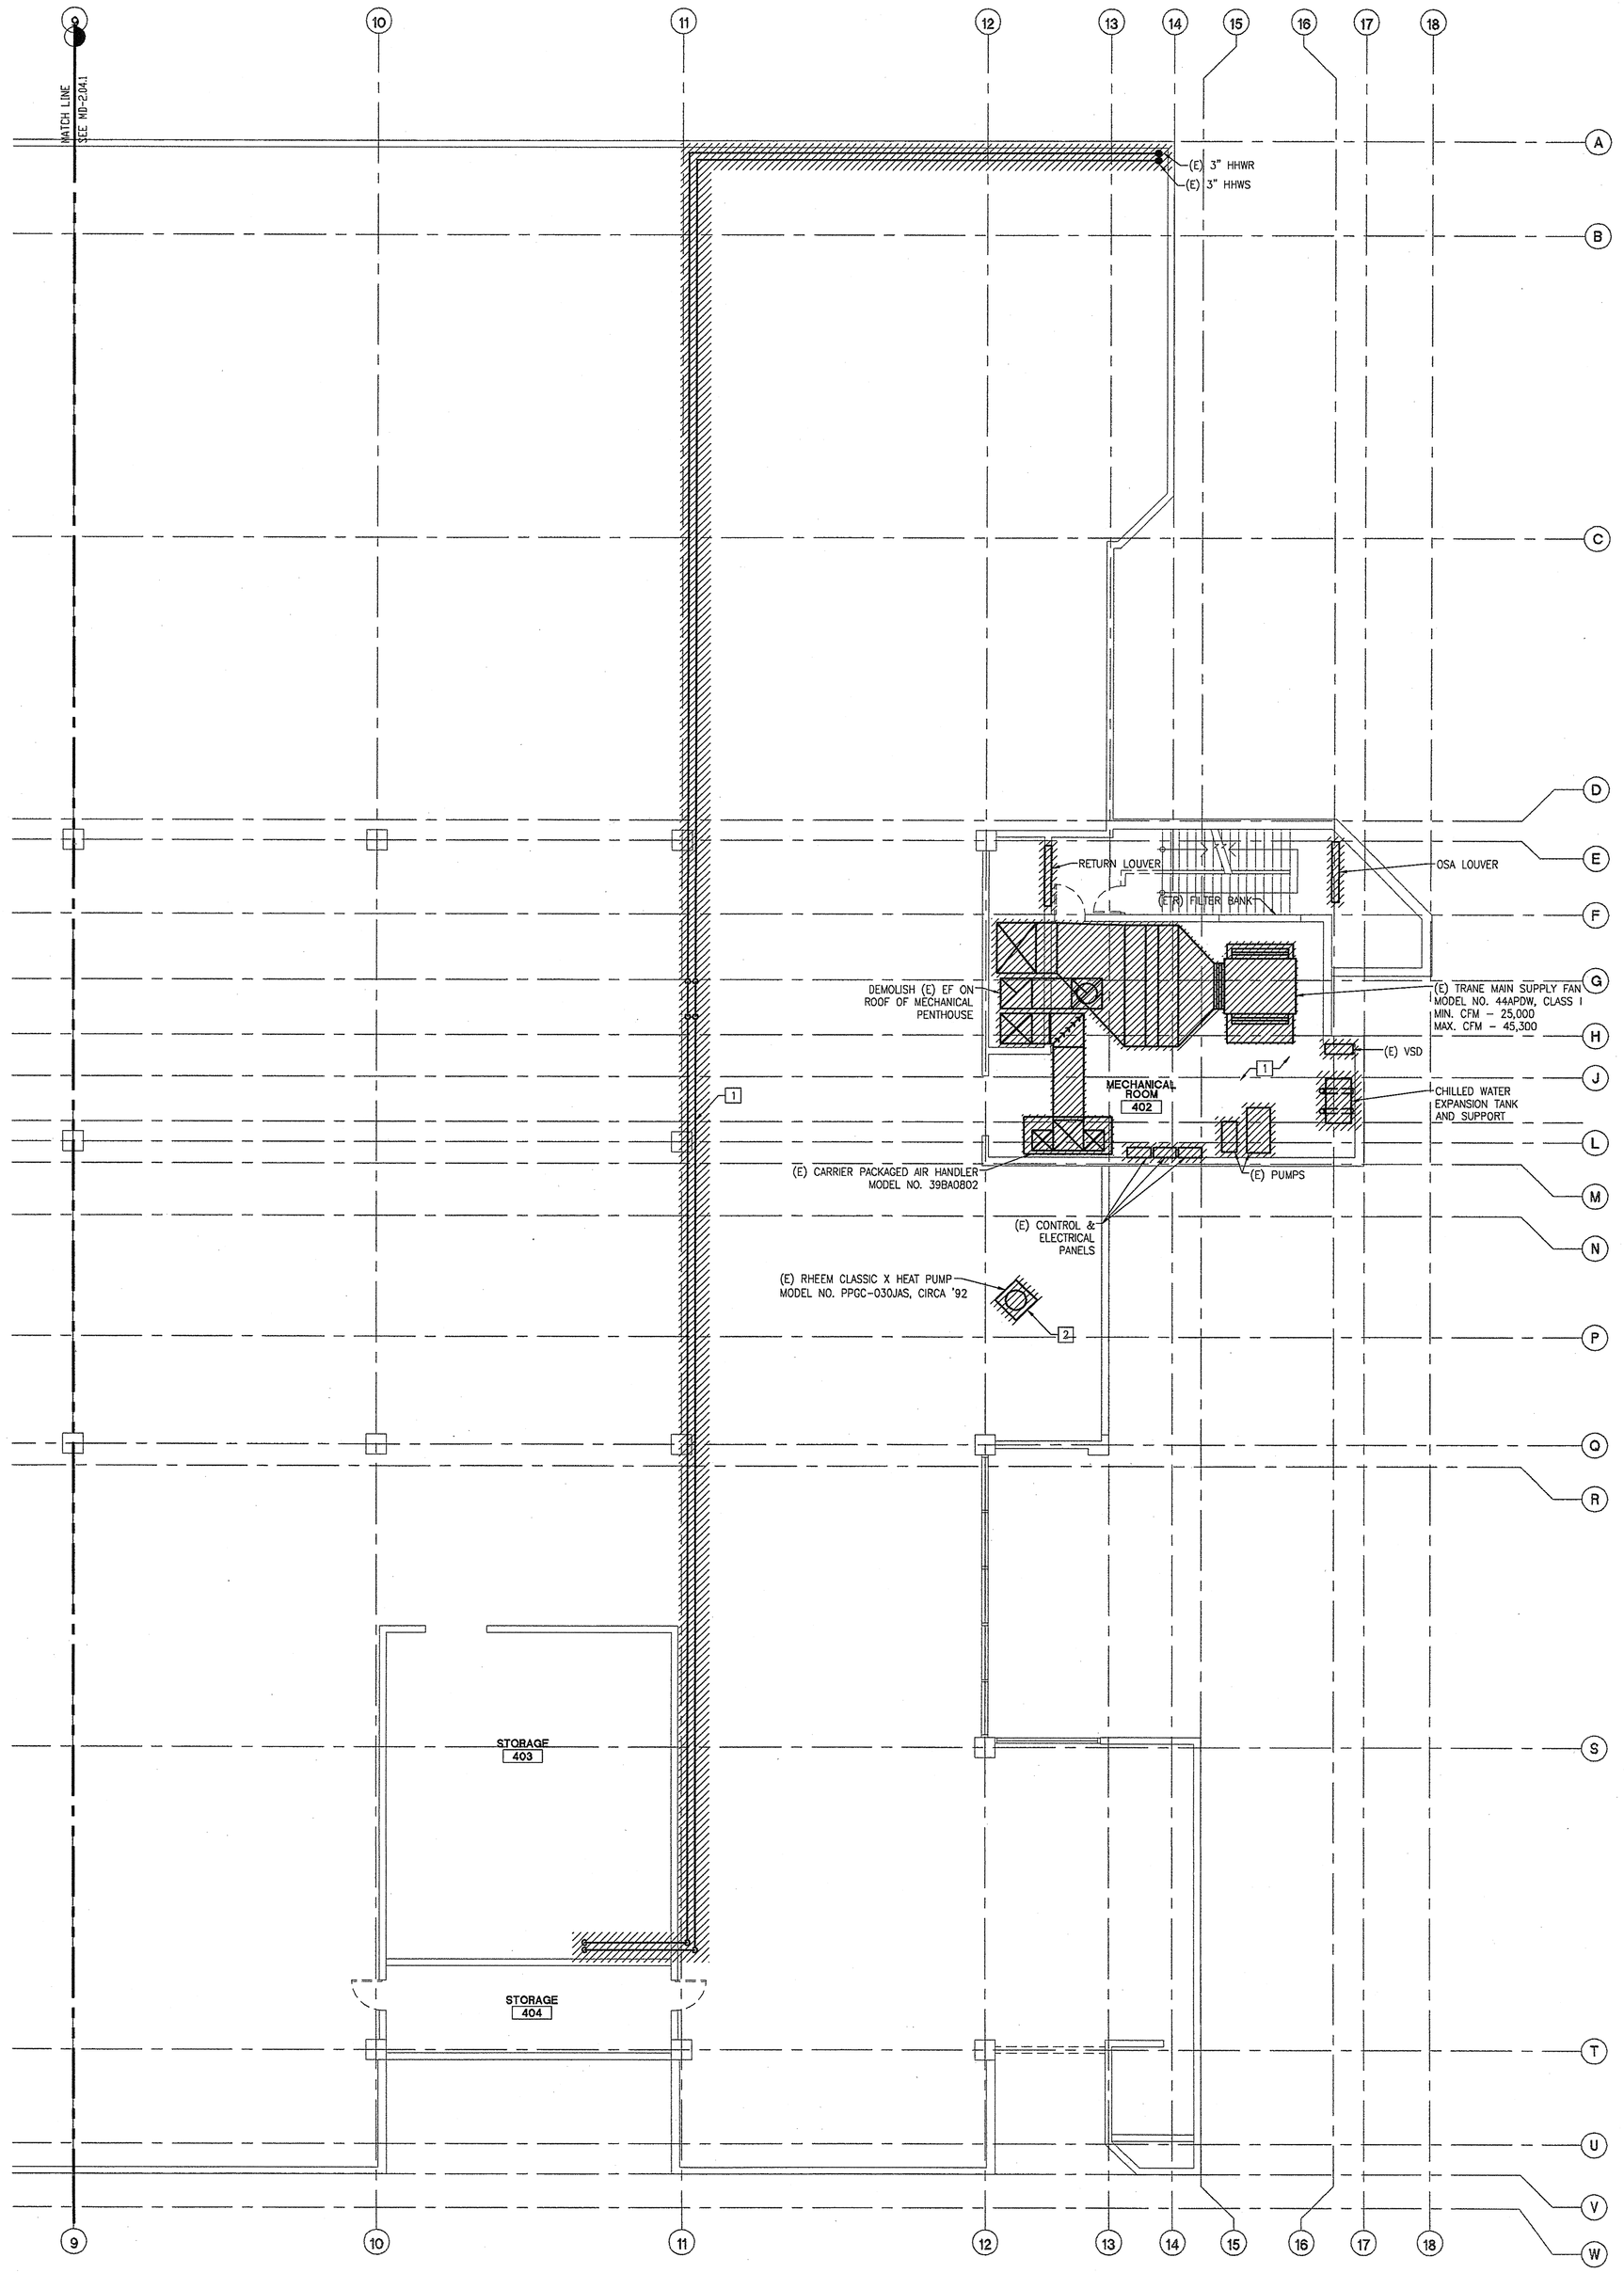

KEYNOTES THIS SHEET

1. DEMOLISH AND REMOVE ALL EXISTING CHW & HHW PIPING IN MECHANICAL ROOMS AND ON ROOF.
2. DEMOLISH ASSOCIATED FAN COIL UNIT AND REFRIGERANT PIPING. FIELD VERIFY EXACT LOCATION.

0 8' 16' 32'

KEY PLAN

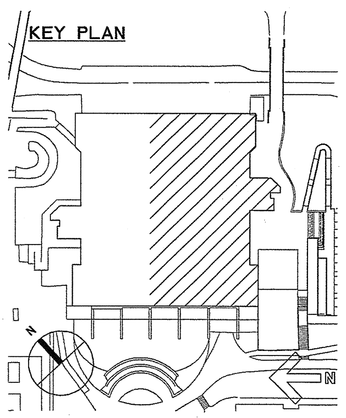

SADDLEBACK COLLEGE

gkkworks
2355 Main Street Suite 220
Irvine | CA 92614
949 250 1500
949 955 2708 fax

Architect Seal

Consultant and Seal

REGISTERED PROFESSIONAL ENGINEER
PAUL D. FUNDAMENT
No. 24891
MECHANICAL
STATE OF CALIFORNIA

Fundament & Associates Inc.
Engineering Consultants
26 Corporate Park, Suite 100, Irvine CA 92614 (949) 251-1121

Agency Approval

VERIFICATION STAMP
DIV. OF THE STATE ARCHITECT
OFFICE OF REGULATION SERVICES
04 109129
AC NW SG 2N JB TB
DATE MAY 07 2008

No.	Date	Revision/Issue

Project Name

JAMES B. UTT MEMORIAL LEARNING RESOURCE CENTER RENOVATION

28000 Marguerite Parkway
Mission Viejo, California 92692

Checked By | Drawn By

Sheet Title

MECHANICAL DEMOLITION ROOF PLAN (EAST)

Sheet Number

MD2.042

Project Number: 04-111
Scale: 1/8"=1'-0"

© 2008 gkkworks, All Rights Reserved
NO PART OF THE CONTENTS OF THIS DOCUMENT MAY BE REPRODUCED OR TRANSMITTED IN ANY FORM OR BY ANY MEANS WITHOUT THE WRITTEN PERMISSION OF GKKWORKS.

J:\7113-Saddleback Library\Mech\MD2042.dwg 04/16/2008

OR331777-51697 P1 S2 - R C CONSTRUCTION SERVICES - PG 165 OF 235 (P1 S2) 1 SET.TIF - 2/3/2010 - 15:34