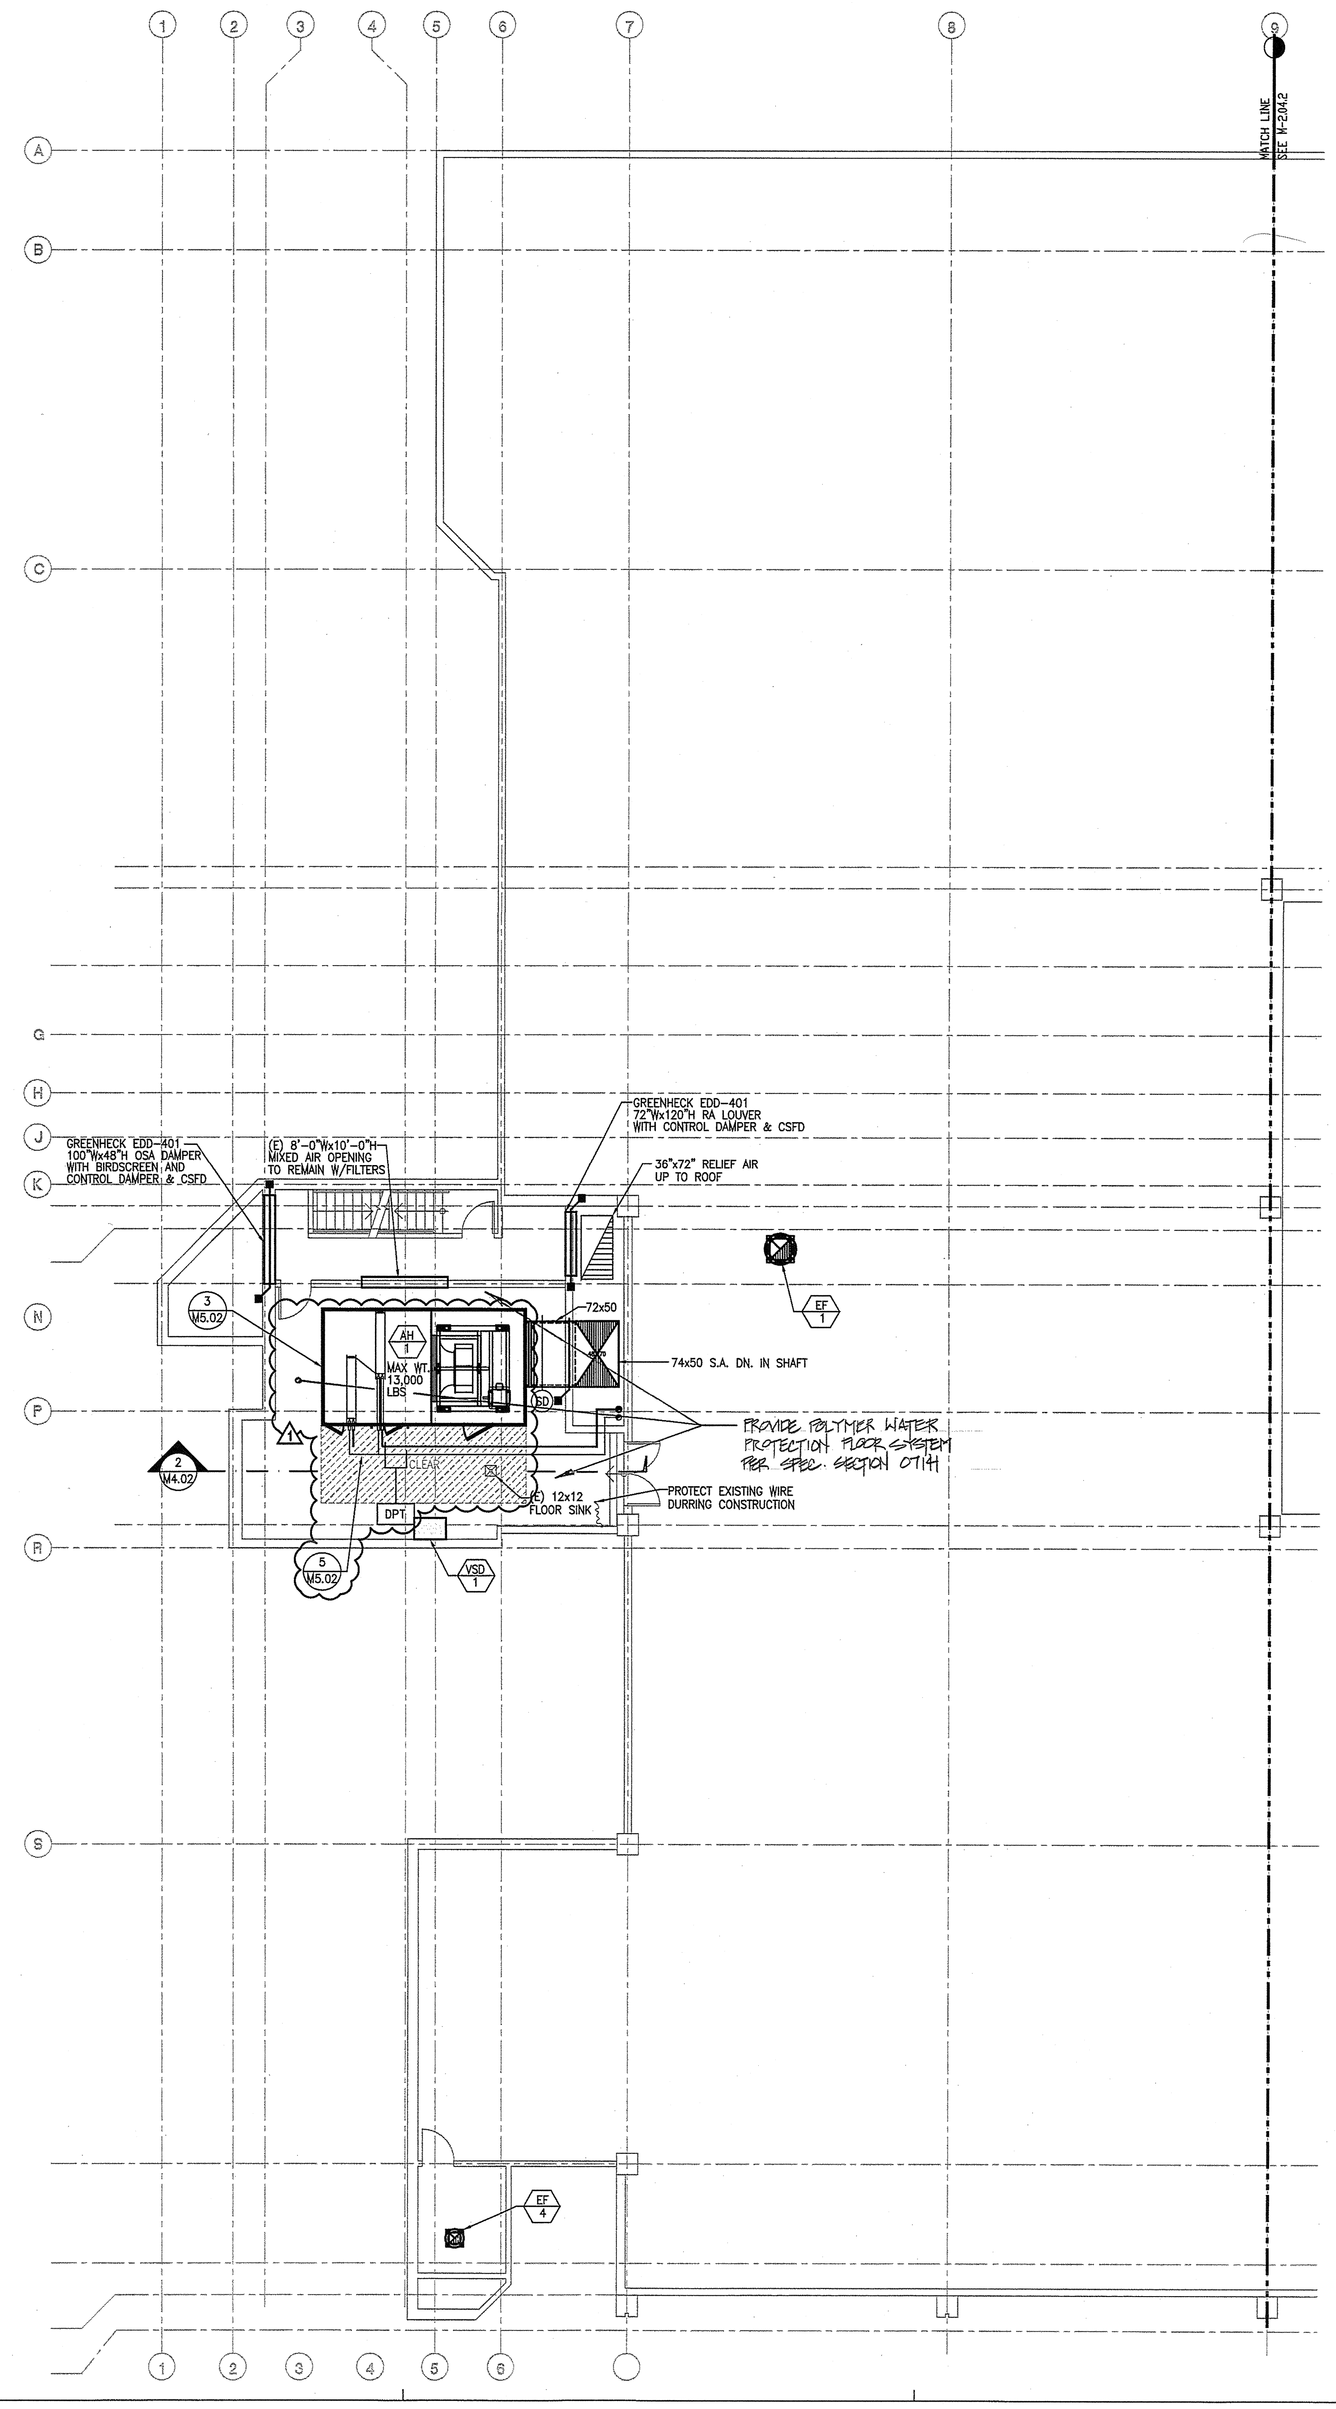

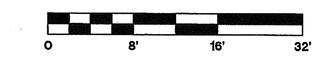

KEY PLAN

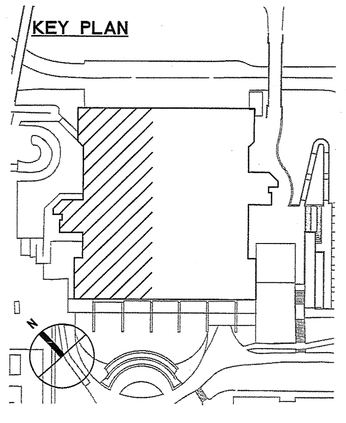

SADDLEBACK COLLEGE

gkkworks
2355 Main Street Suite 220
Irvine | CA 92614
949 260 1500
949 955 2708 fax

Architect Seal

Consultant and Seal

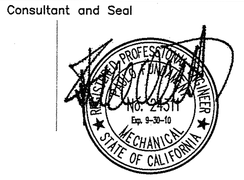

Fundament & Associates Inc.
Engineering Consultants
26 Executive Park, Suite 100, Irvine CA 92614 (949) 251-1131

Agency Approval

No.	Date	Revision/Issue
1		ADDENDUM #4

Project Name

JAMES B. UTT MEMORIAL LEARNING RESOURCE CENTER RENOVATION

28000 Marguerite Parkway
Mission Viejo, California 92692

Checked By | Drawn By

Sheet Title

MECHANICAL RENOVATION ROOF PLAN (WEST)

Sheet Number

M2.041

Project Number 04-111 | Scale 1/8"=1'-0"

©2009 gkkworks, All Rights Reserved
NO PART OF THE CONTENTS OF THIS DOCUMENT MAY BE REPRODUCED OR TRANSMITTED IN ANY FORM OR BY ANY MEANS WITHOUT THE WRITTEN PERMISSION OF GKKWORKS.

J:\7113-Saddleback Library\Mech\M2041.dwg 09/10/2009

BR331777-51697 P1 S2 R C CONSTRUCTION SERVICES - PG 166 OF 235 (P1 S2) 1 SET.TIF - 2/3/2010 - 15:34