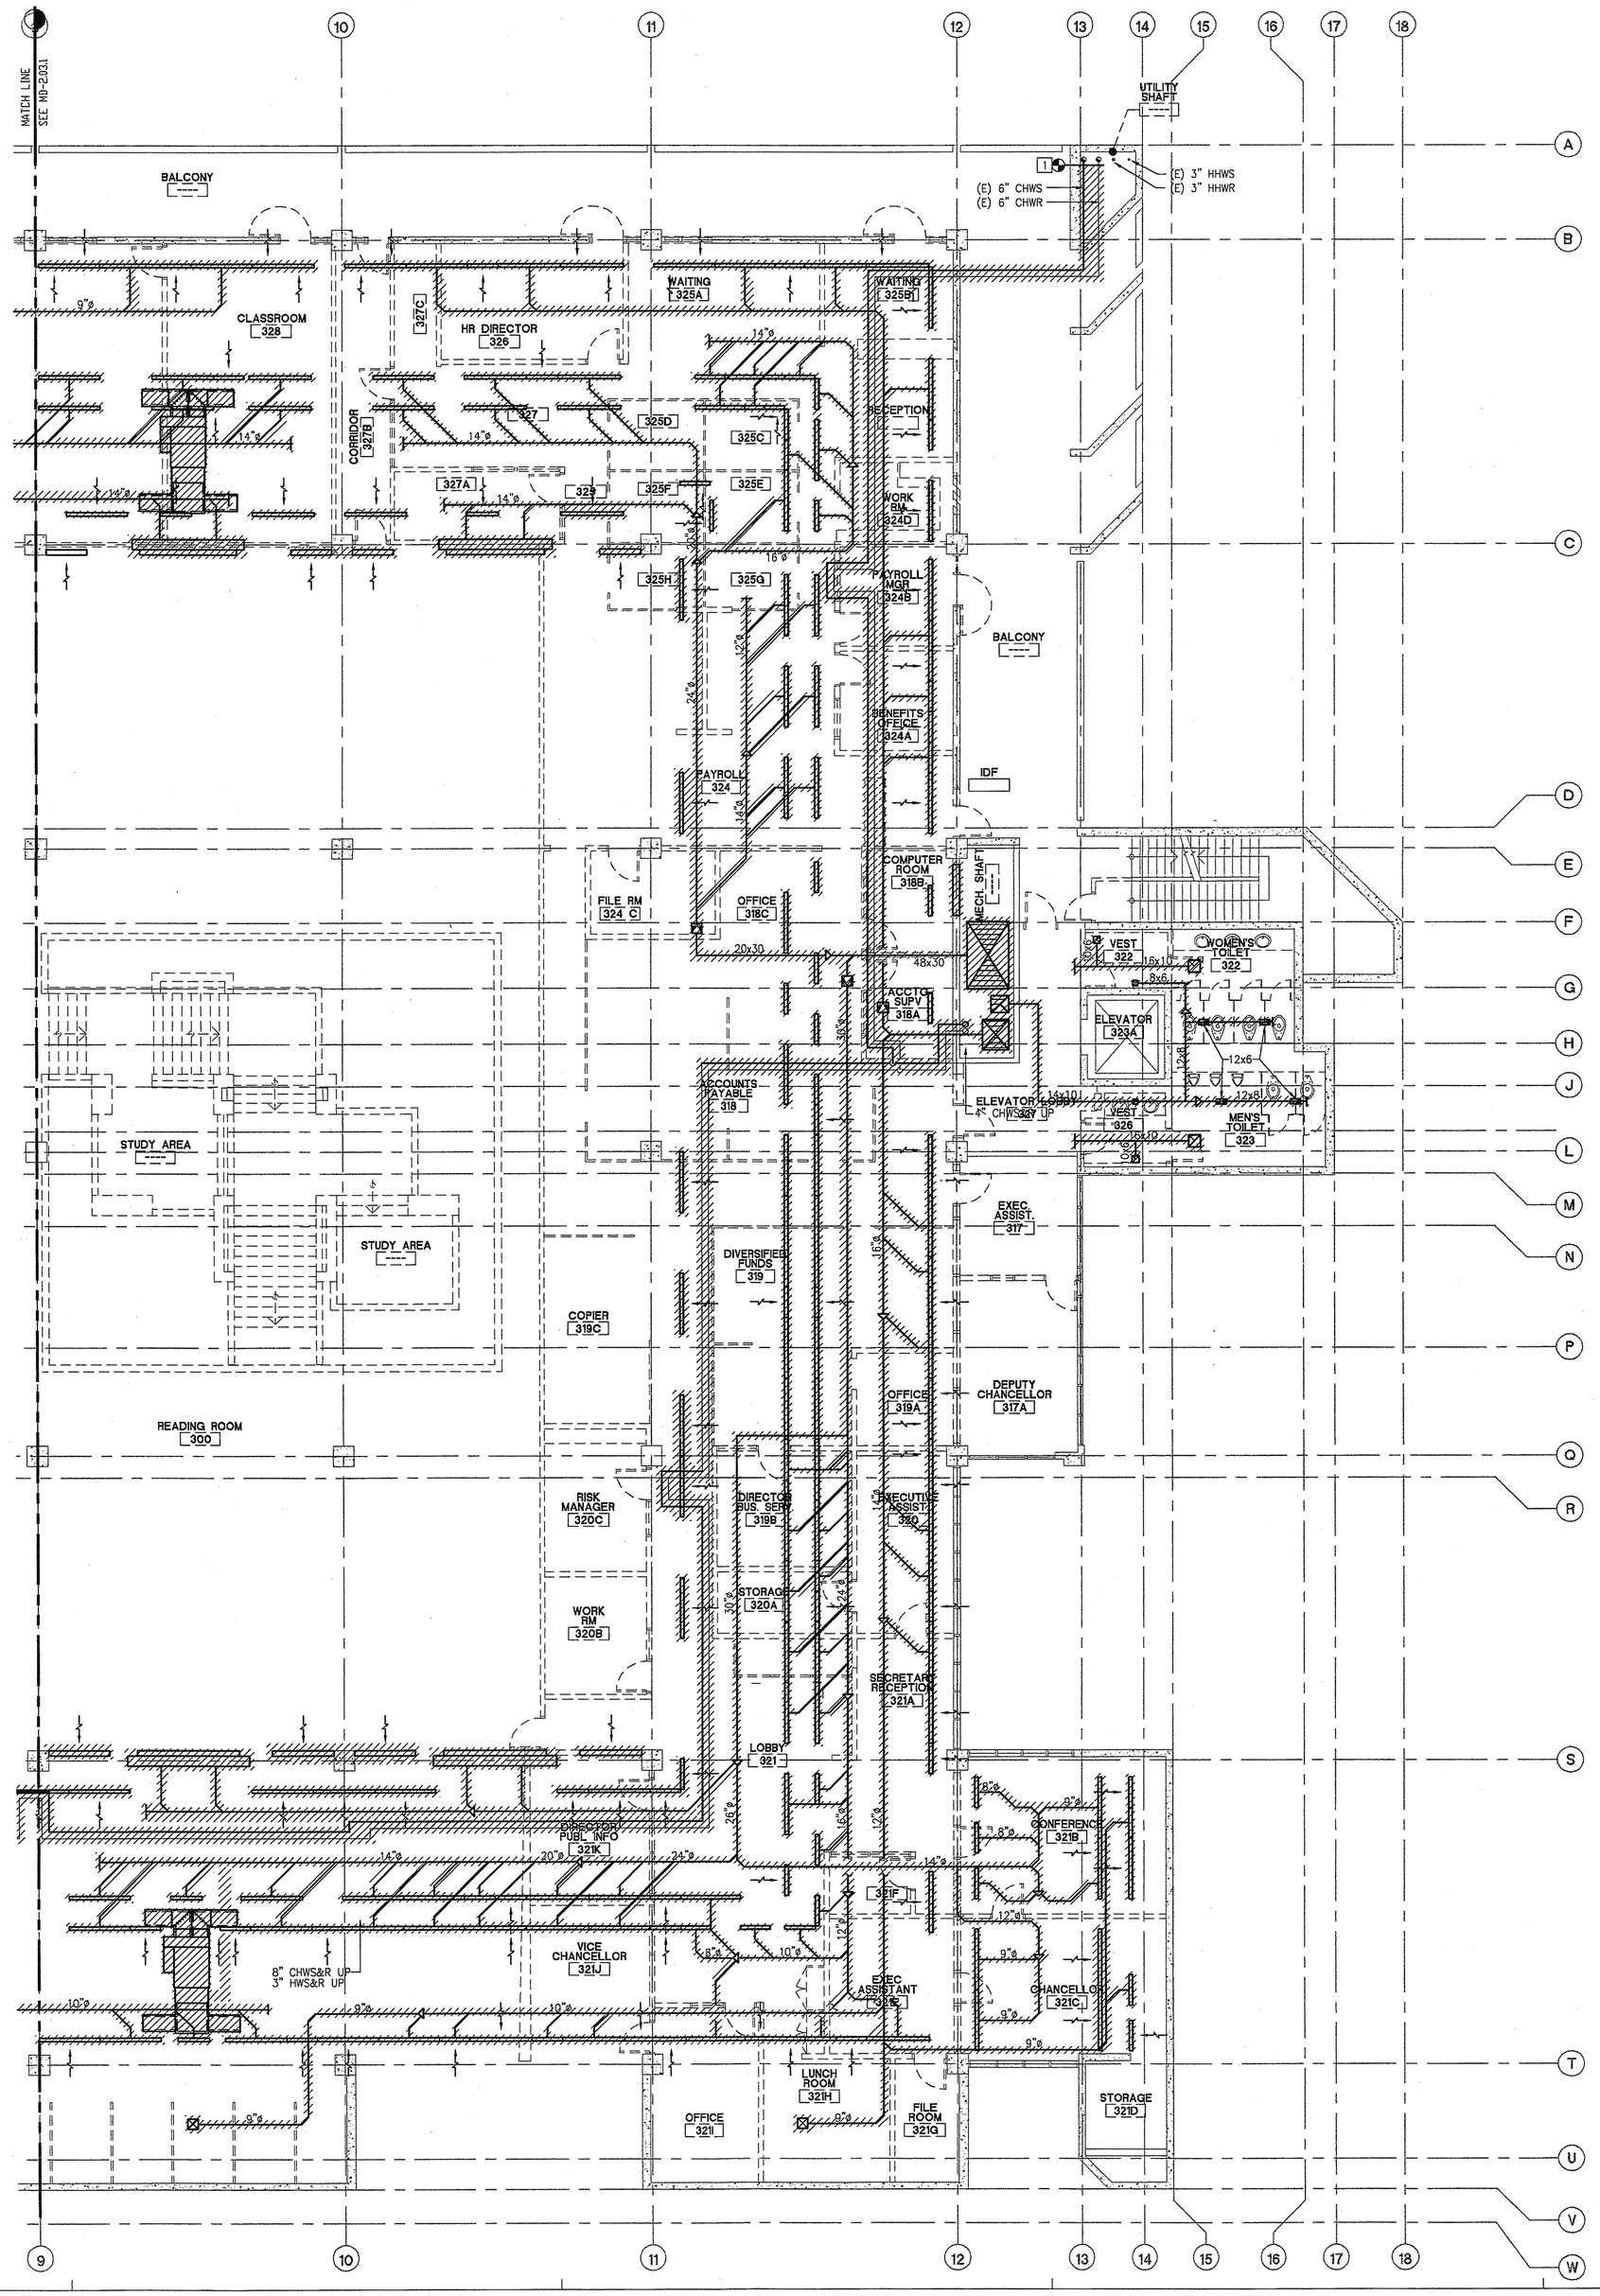

KEYNOTES THIS SHEET

1 CHILLED WATER P.O.R. SHALL BE AT HORIZONTAL PIPING. ALL VERTICAL PIPING IN THE SHAFT SHALL BE EXISTING TO REMAIN. (TYP.)

0 8' 16' 32'

KEY PLAN

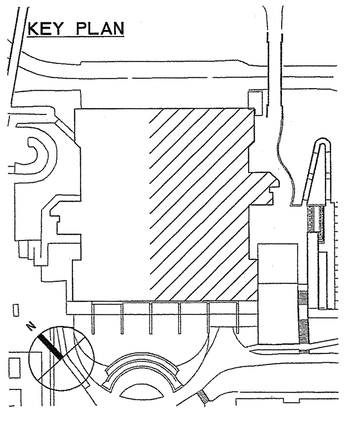

SADDLEBACK COLLEGE

gkkworks
2355 Main Street Suite 220
Irvine | CA 92614
949 260 1500
949 955 2708 fax

Architect Seal

Consultant and Seal

REGISTERED PROFESSIONAL ENGINEER JOHN FUNDAMENT No. 24801 MECHANICAL STATE OF CALIFORNIA

Fundament & Associates Inc. Engineering Consultants
26 Executive Park, Suite 100, Irvine CA 92614 (949) 251-1131

Agency Approval

VERIFICATION STAMP DIV OF THE STATE ARCHITECT OFFICE OF REGULATION SERVICES 04 105129 MAY 07 2008

No.	Date	Revision/Issue

Project Name

JAMES B. UTT MEMORIAL LEARNING RESOURCE CENTER RENOVATION

28000 Marguerite Parkway
Mission Viejo, California 92692

Checked By | Drawn By

Sheet Title

MECHANICAL THIRD FLOOR DEMOLITION PLAN (EAST)

Sheet Number

MD2.032

Project Number 04-111 | Scale 1/8"=1'-0"

© 2008 gkkworks, All Rights Reserved
NO PART OF THE CONTENTS OF THIS DOCUMENT MAY BE REPRODUCED OR TRANSMITTED IN ANY FORM OR BY ANY MEANS WITHOUT THE WRITTEN PERMISSION OF GKKWORKS.

DR331777-51697 P1 S2 - RC CONSTRUCTION SERVICES - PG 161 OF 235 (P1 S2) 1 SET.TIF - 2/3/2010 - 15:34

J:\7113-Saddleback Library\Mech\MD2032.dwg 04/16/2008