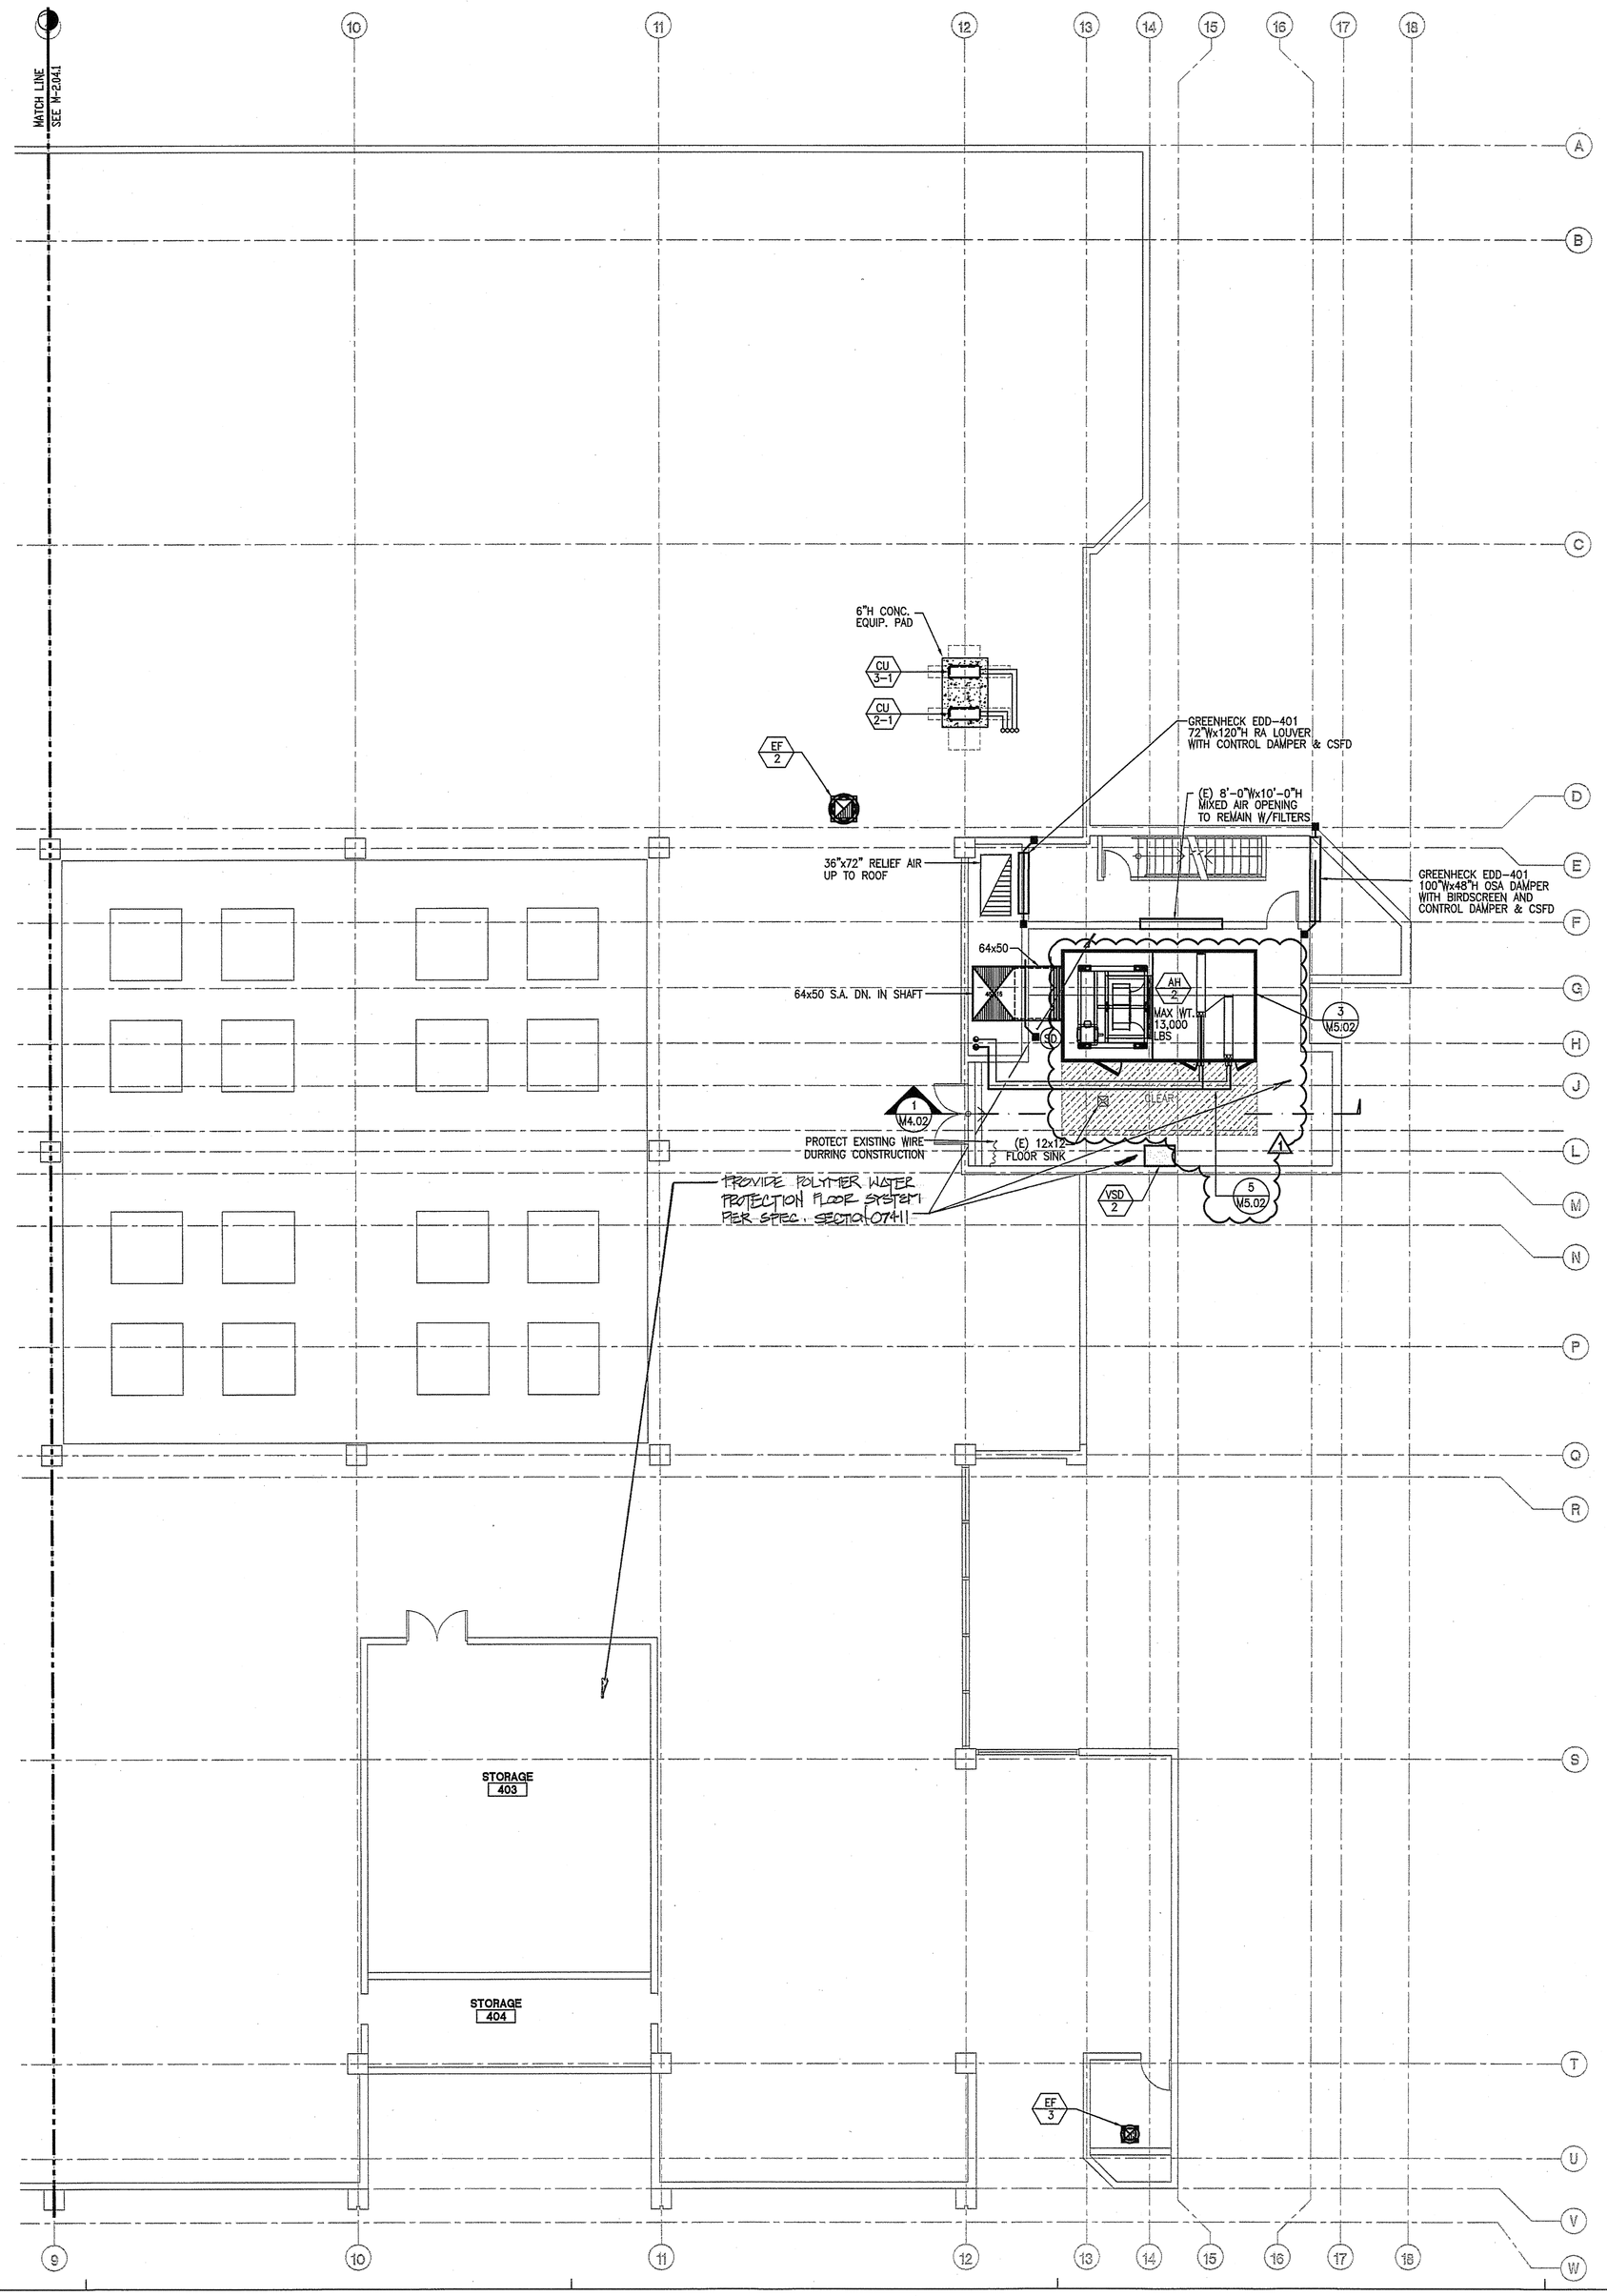

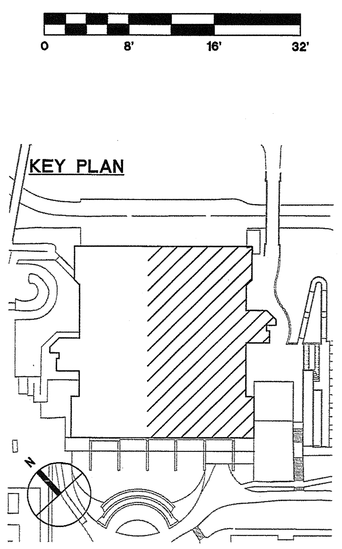

0 8' 16' 32'

SADDLEBACK COLLEGE

gkkworks
2355 Main Street Suite 220
Irvine | CA 92614
949 250 1500
949 955 2708 fax

Architect Seal

Consultant and Seal

REGISTERED PROFESSIONAL ENGINEER
NO. 24017
Exp. 9-30-10
MECHANICAL
STATE OF CALIFORNIA

Fundament & Associates Inc.
Engineering Consultants
26 Executive Park, Suite 100, Irvine CA 92614 (949) 261-1131

Agency Approval

No.	Date	Revision/Issue
1.		ADDENDUM #4

Project Name

JAMES B. UTT MEMORIAL LEARNING RESOURCE CENTER RENOVATION

28000 Marguerite Parkway
Mission Viejo, California 92692

Checked By | Drawn By

Sheet Title

MECHANICAL RENOVATION ROOF PLAN (EAST)

Sheet Number

M2.042

Project Number: 04-111

Scale: 1/8"=1'-0"

© 2009 gkkworks, All Rights Reserved
NO PART OF THE CONTENTS OF THIS DOCUMENT MAY BE REPRODUCED OR TRANSMITTED IN ANY FORM OR BY ANY MEANS WITHOUT THE WRITTEN PERMISSION OF GKKWORKS.

J:\7113-Saddleback Library\Mech\M2042.dwg 09/10/2009

OR531777-51697 P1 S2 - R C CONSTRUCTION SERVICES - PG 167 OF 235 (P1 S2) 1 SET.TIF - 2/3/2010 - 15:34