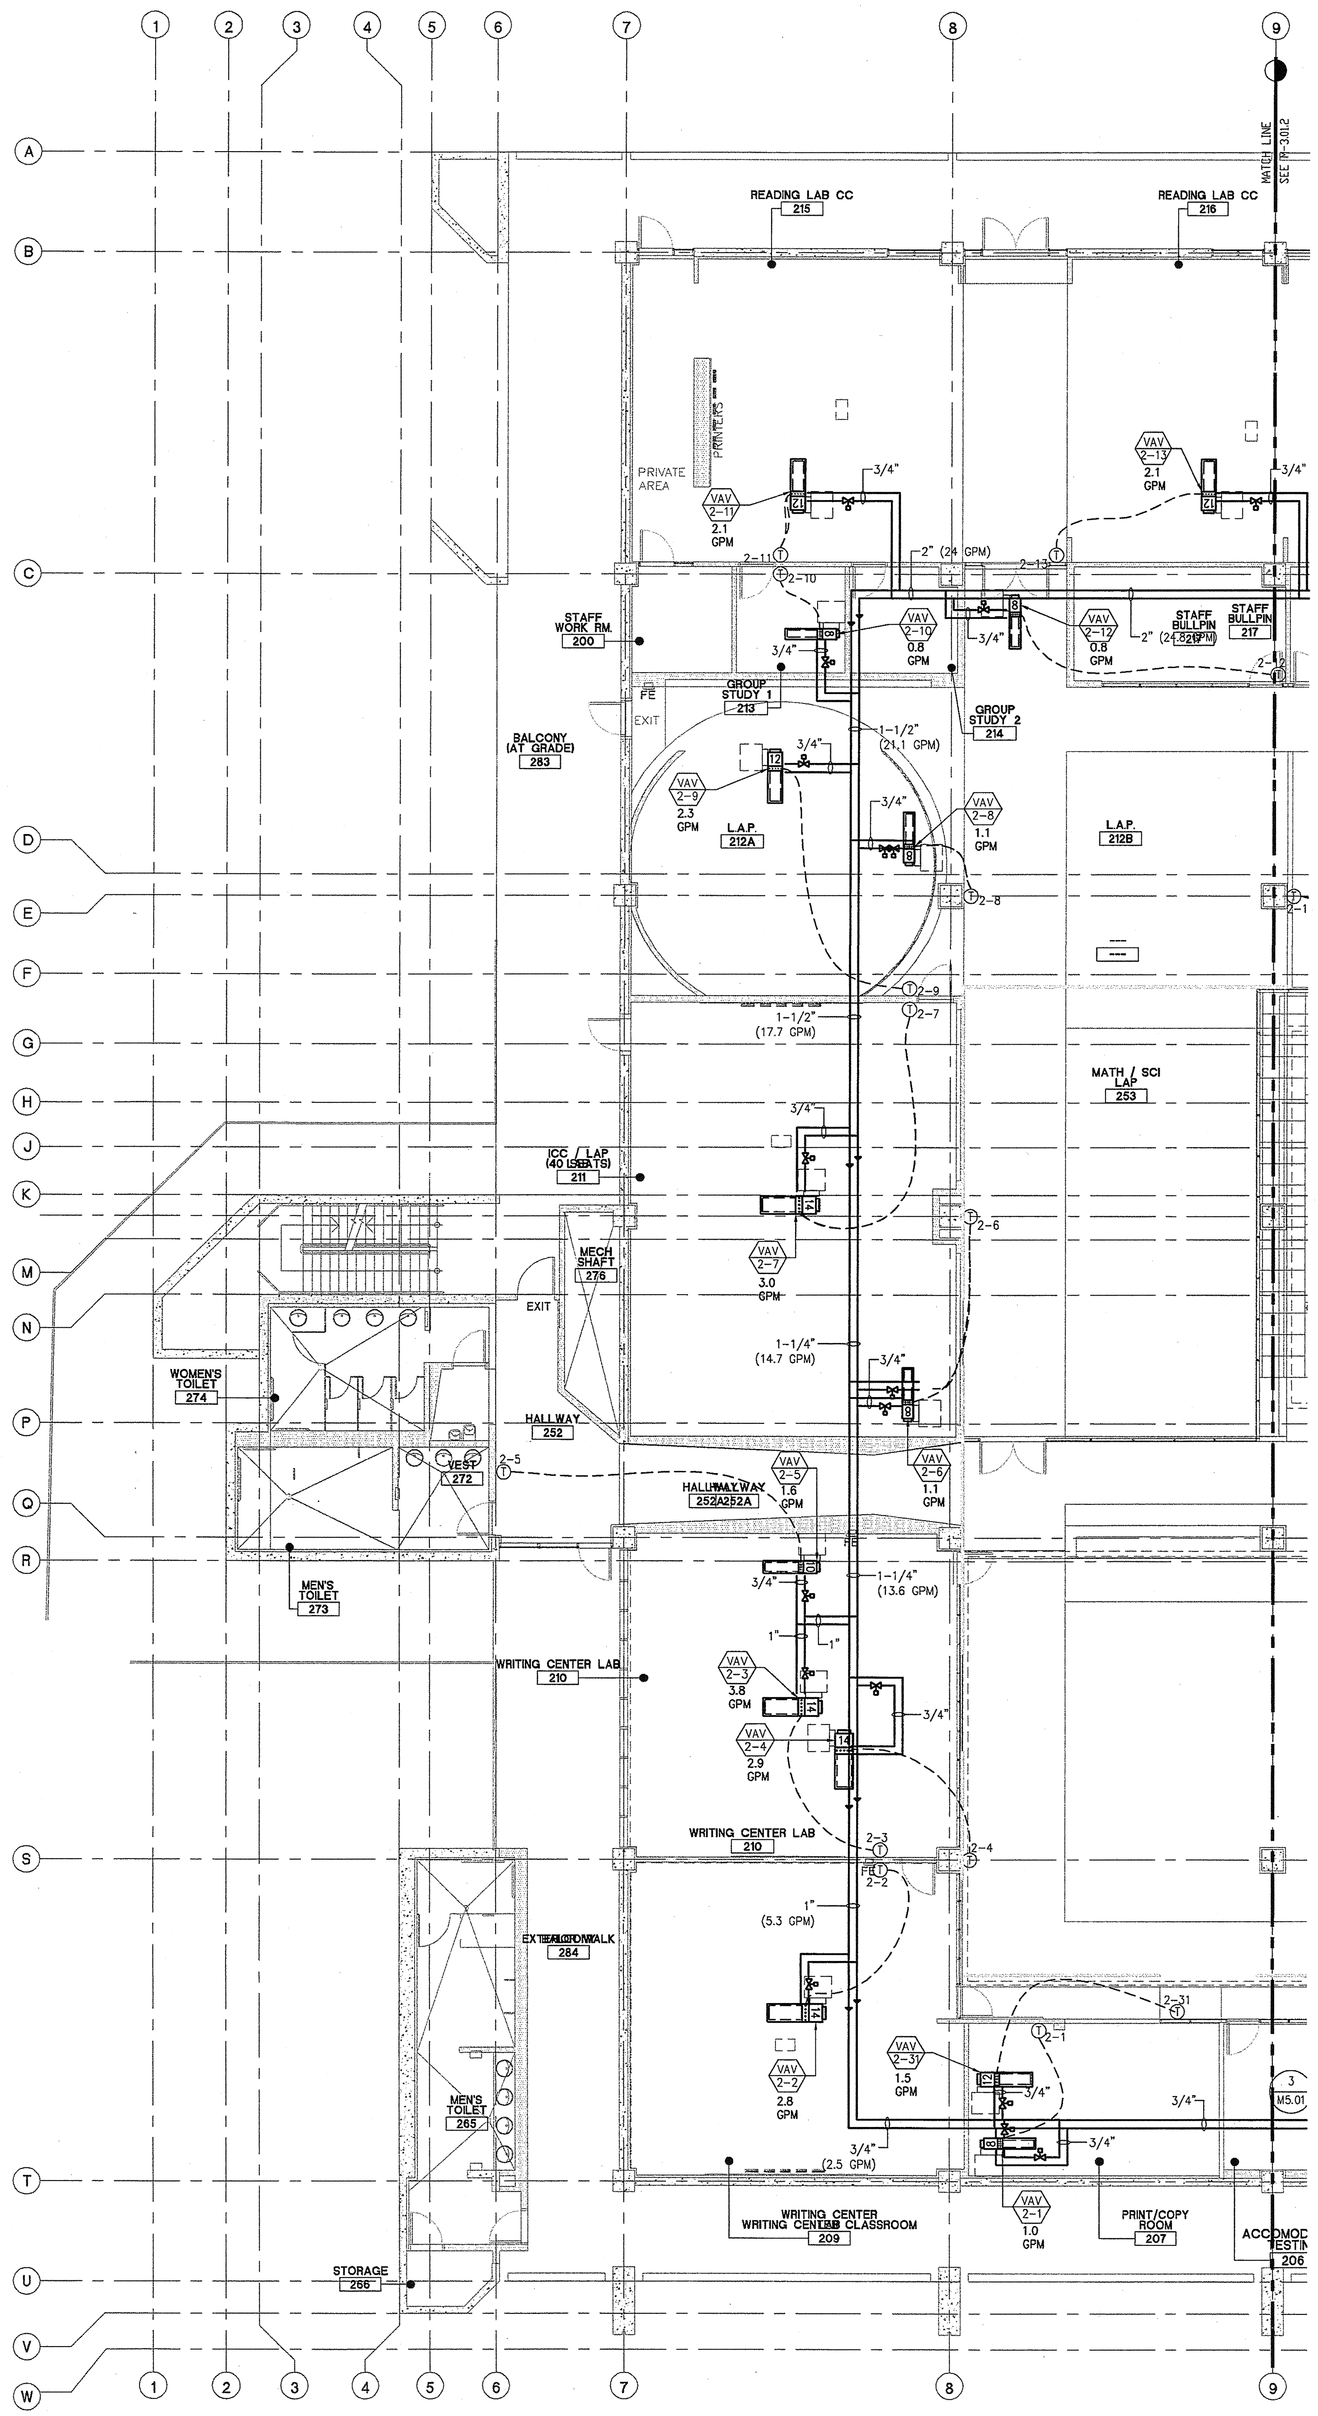

PIPE SIZING TABLE

PIPE SIZE	FLOW RATE
3/4"	0–3.5 GPM
1"	3.6–7 GPM
1-1/4"	7.1–15 GPM
1-1/2"	15.1–23 GPM
2"	23.1–45 GPM
2-1/2"	45.1–70 GPM
3"	70.1–150 GPM
4"	150.1–250 GPM
6"	250.1–800 GPM
8"	800.1–1500 GPM

0 8' 16' 32'

KEY PLAN

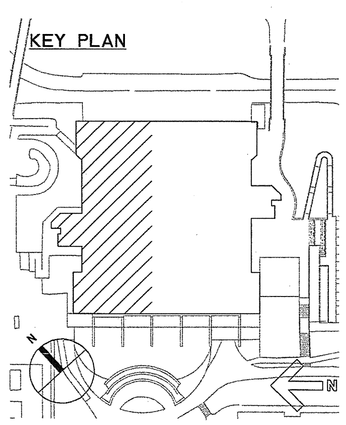

SADDLEBACK COLLEGE

gkkworks
2355 Main Street Suite 220
Irvine | CA 92614
949 260 1500
949 955 2708 fax

Architect Seal

Consultant and Seal

REGISTERED PROFESSIONAL ENGINEER
RAYMOND FUNDAMENT
No. 24317
MECHANICAL
STATE OF CALIFORNIA

Fundament & Associates Inc.
Engineering Consultants
20 Executive Park, Suite 100, Irvine CA 92614 (949) 251-1131

Agency Approval

VERIFICATION STAMP
DIV OF THE STATE ARCHITECT
OFFICE OF REGULATION SERVICES
04 109129
MAY 07 2008

No.	Date	Revision/Issue

Project Name

JAMES B. UTT MEMORIAL LEARNING RESOURCE CENTER RENOVATION

28000 Marguerite Parkway
Mission Viejo, California 92692

Checked By | Drawn By

Sheet Title

MECHANICAL SECOND FLOOR PIPING PLAN (WEST)

Sheet Number

M3.021

Project Number 04-111 | Scale 1/8"=1'-0"

© 2008 gkkworks, All Rights Reserved
NO PART OF THE CONTENTS OF THIS DOCUMENT MAY BE REPRODUCED OR TRANSMITTED IN ANY FORM OR BY ANY MEANS WITHOUT THE WRITTEN PERMISSION OF GKKWORKS.

J:\7113-Saddleback Library\Mech\M3021.dwg 04/16/2008

OR831777-51697 P1 S2-R C CONSTRUCTION SERVICES-PG 170 OF 235 (P1 S2) 1 SET.TIF - 2/3/2010 - 15:34