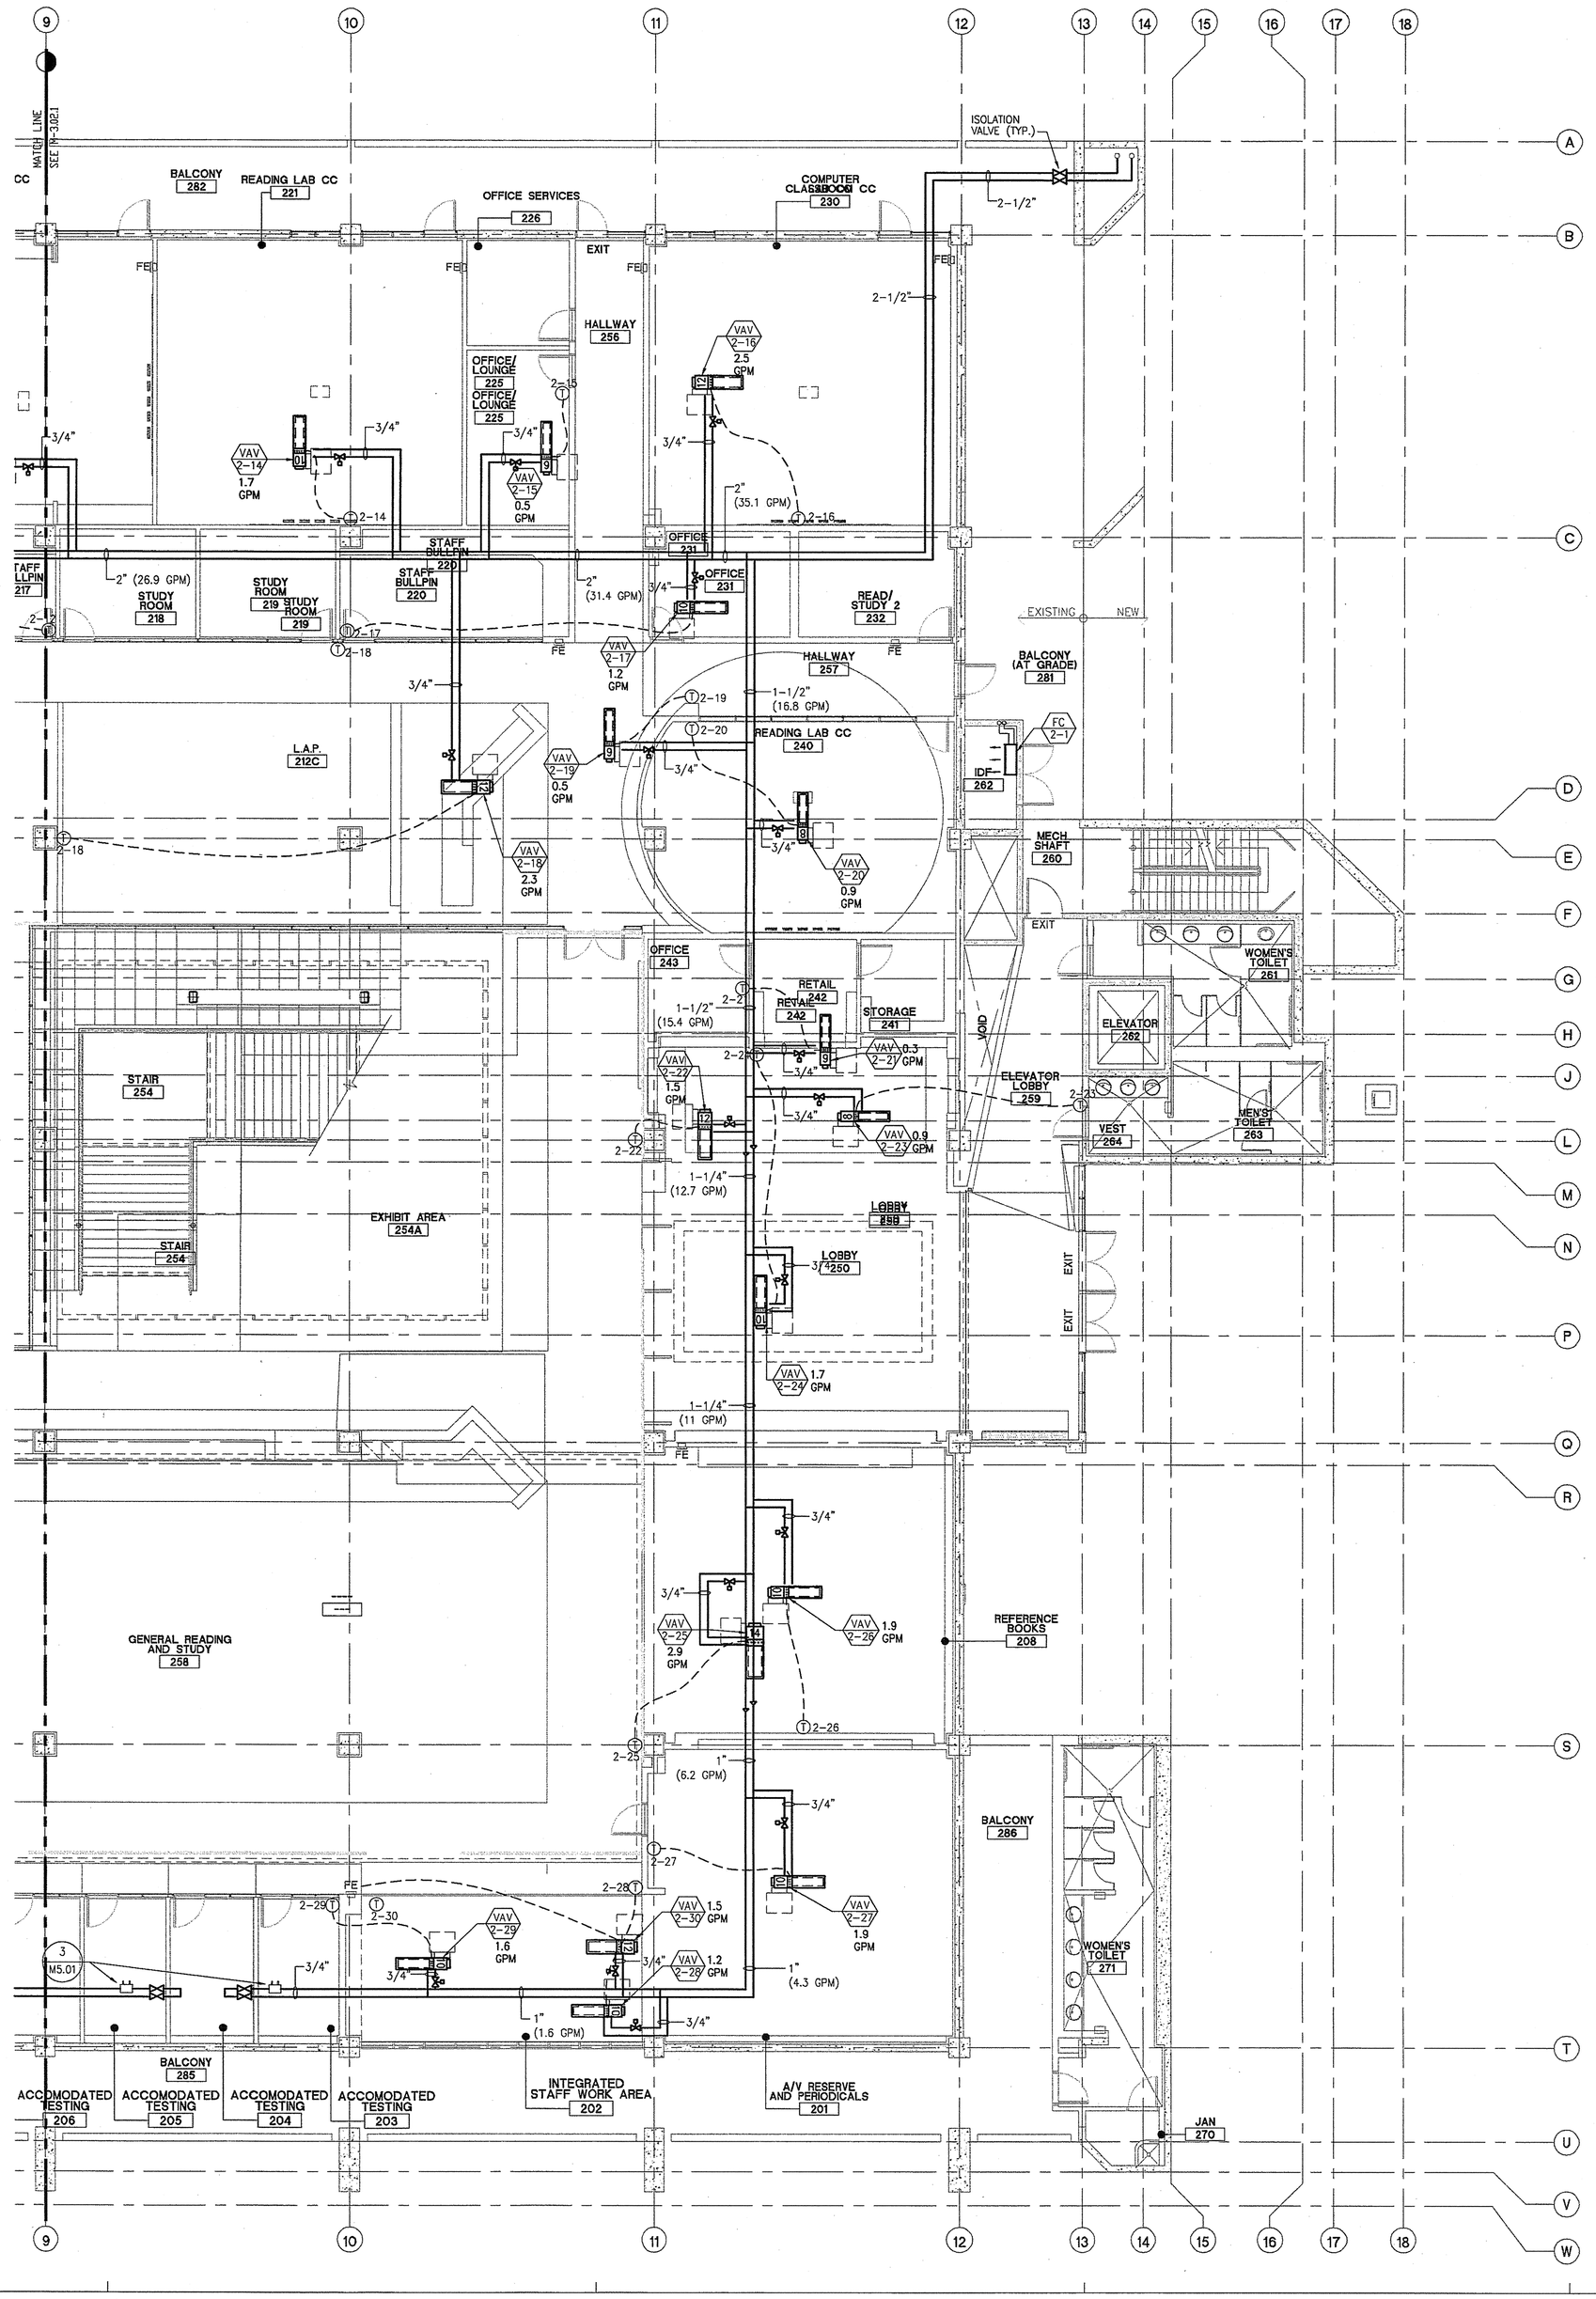

PIPE SIZING TABLE	
PIPE SIZE	FLOW RATE
3/4"	0–3.5 GPM
1"	3.6–7 GPM
1-1/4"	7.1–15 GPM
1-1/2"	15.1–23 GPM
2"	23.1–45 GPM
2-1/2"	45.1–70 GPM
3"	70.1–150 GPM
4"	150.1–250 GPM
6"	250.1–800 GPM
8"	800.1–1500 GPM

0 8' 16' 32'

KEY PLAN

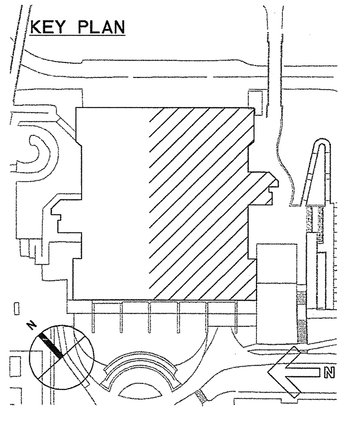

SADDLEBACK COLLEGE

gkkworks
2355 Main Street Suite 220
Irvine | CA 92614
949 260 1500
949 955 2708 fax

Architect Seal

Consultant and Seal

REGISTERED PROFESSIONAL ENGINEER MECHANICAL STATE OF CALIFORNIA

Fundament & Associates Inc. Engineering Consultants
26 Executive Park, Suite 100, Irvine CA 92614 (949) 251-1131

Agency Approval

VERIFICATION STAMP DIV OF THE STATE ARCHITECT OFFICE OF REGULATION SERVICES 04 109129 MAY 07 2008

No.	Date	Revision/Issue

Project Name

JAMES B. UTT MEMORIAL LEARNING RESOURCE CENTER RENOVATION

28000 Marguerite Parkway
Mission Viejo, California 92692

Checked By | Drawn By

Sheet Title

MECHANICAL SECOND FLOOR PIPING PLAN (EAST)

Sheet Number

M3.022

Project Number 04-111 | Scale 1/8"=1'-0"

© 2008 gkkworks, All Rights Reserved
NO PART OF THE CONTENTS OF THIS DOCUMENT MAY BE REPRODUCED OR TRANSMITTED IN ANY FORM OR BY ANY MEANS WITHOUT THE WRITTEN PERMISSION OF GKKWORKS.

J:\7113-Saddleback Library\Mech\M3022.dwg 04/16/2008

OR531777-51697 P1 S2 - R C CONSTRUCTION SERVICES - PG 171 OF 235 (P1 S2) 1 SET.TIF - 2/3/2010 - 15:34