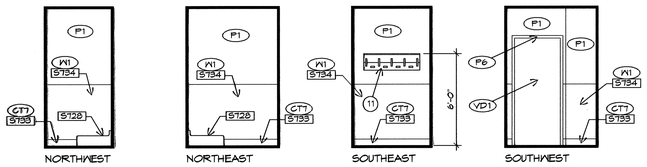

NOTES:
1. SEE INTERIOR KEY NOTES, FINISHES, AND RESTRROM ACCESSORIES ON SHT. A-2.7.

Janitor - S124 | SCALE: 1/4"=1'-0" | 3

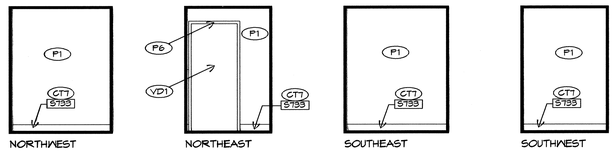

Equipment - S121 | SCALE: 1/4"=1'-0" | 4

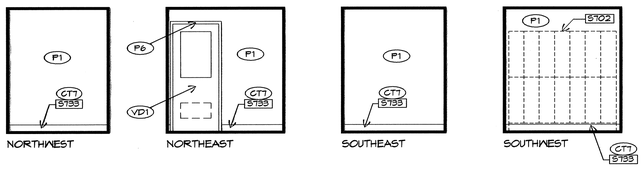

Locker - S120 | SCALE: 1/4"=1'-0" | 5

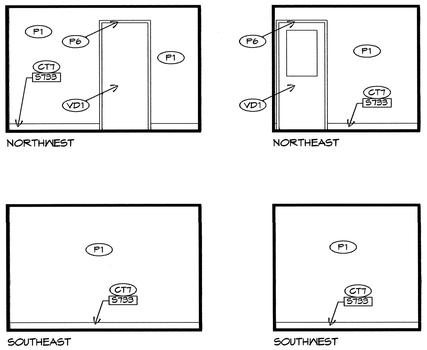

Office - S116 | SCALE: 1/4"=1'-0" | 6

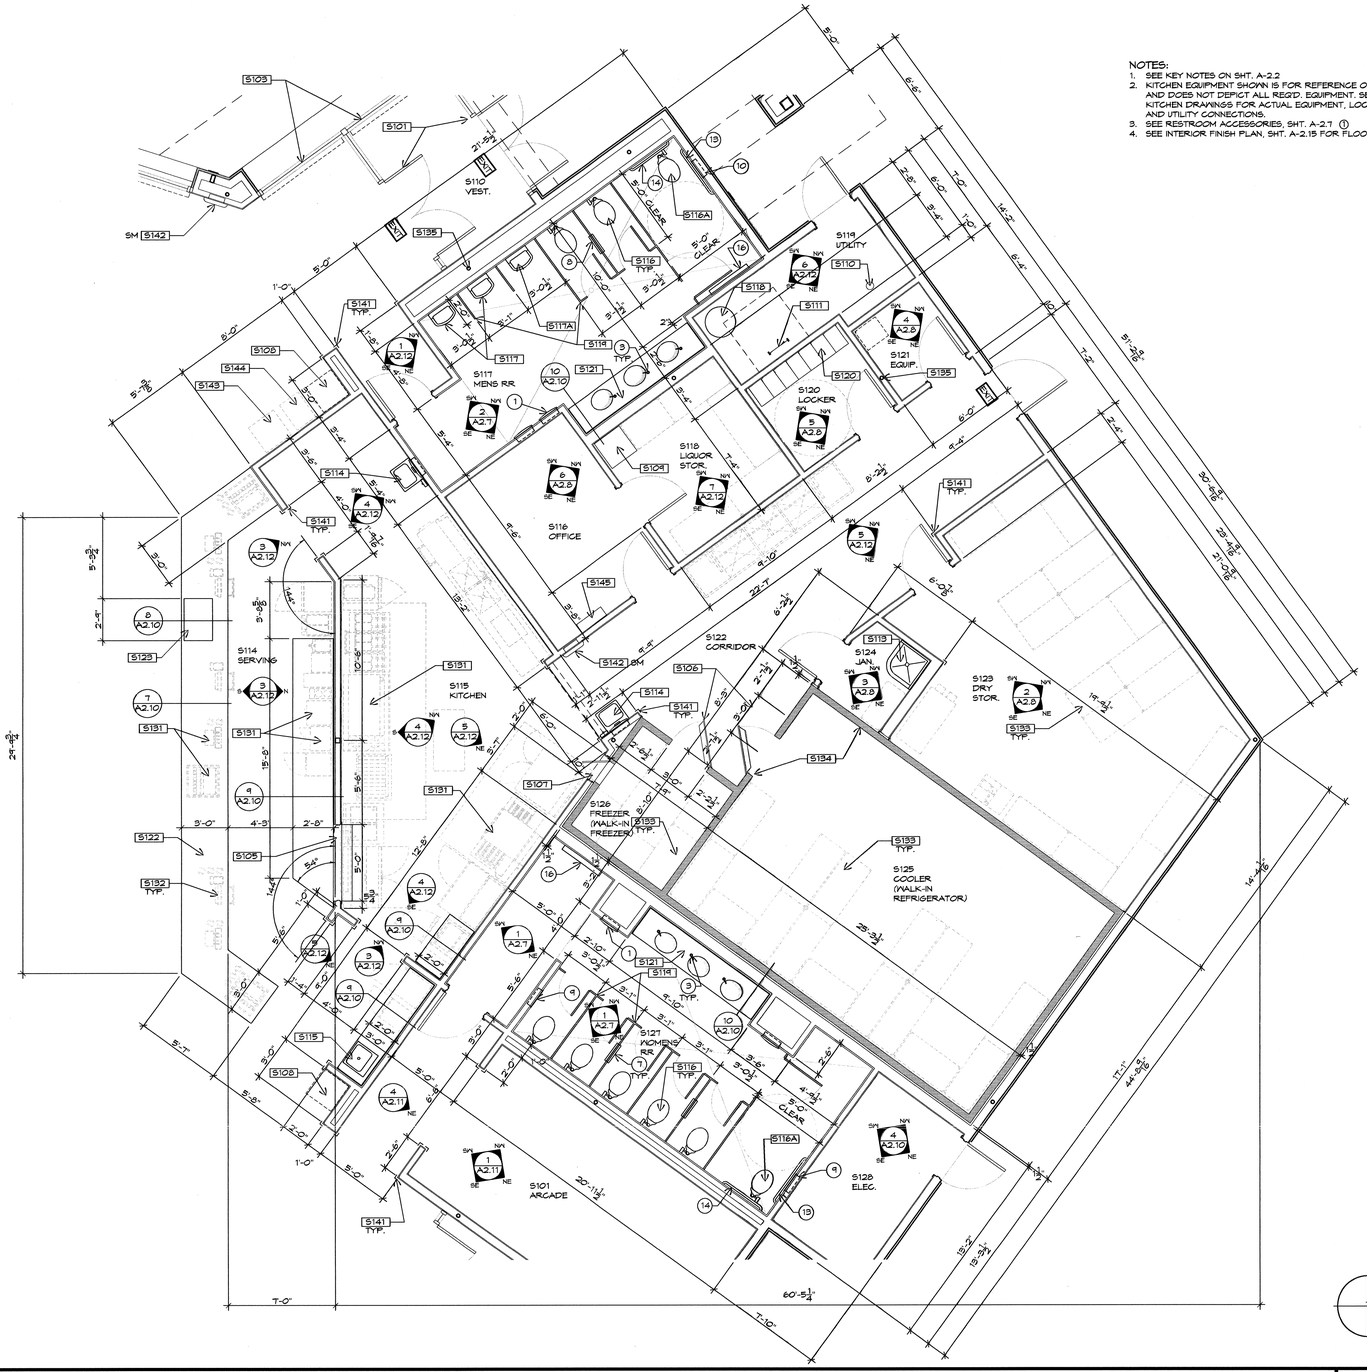

NOTES:
1. SEE KEY NOTES ON SHT. A-2.2
2. KITCHEN EQUIPMENT SHOWN IS FOR REFERENCE ONLY AND DOES NOT DEPICT ALL REQ'D. EQUIPMENT. SEE KITCHEN DRAWINGS FOR ACTUAL EQUIPMENT, LOCATIONS, AND UTILITY CONNECTIONS.
3. SEE RESTROOM ACCESSORIES, SHT. A-2.7 ①
4. SEE INTERIOR FINISH PLAN, SHT. A-2.15 FOR FLOOR FINISHES.

Stadium Club - Enlarged Back-of-House & Restroom Plan | SCALE: 1/4"=1'-0" | 1

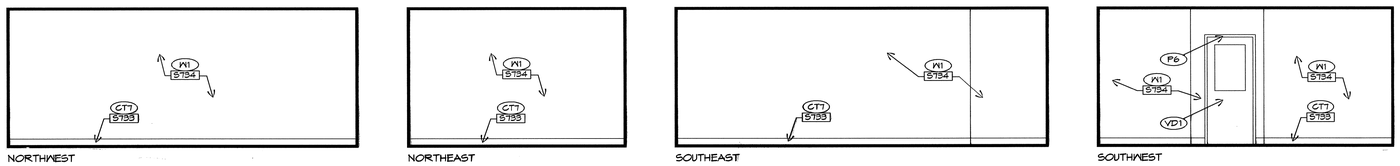

NOTES:
1. SEE A-2.7 FOR FINISH LEGEND AND INTERIOR KEY NOTES

Dry Storage - S123 | SCALE: 1/4"=1'-0" | 2

MIG
MOORE IACOFANO GOLTSMAN, INC.
801 N. HARBOR BLVD.
FULLERTON, CA 92831
TEL 714/871-3638
FAX 714/871-1188
www.migcom.com

PITASSI ARCHITECTS, INC.
8439 White Oak Ave., Suite. 105
Rancho Cucamonga, Ca 91730
Tel. 909-980-1361 ■ Fax. 909-944-5814
e-mail. pjpaia@pitassiarchitects.com

CONSULTANT:

PERRIS VALLEY Big League Dreams

2155 Trumble Road
Perris, California 92570

SHEET TITLE

100% CONSTRUCTION DOCUMENT

DATE	REVISIONS

STAMP

CHECKED BY	DATE
-	-

DATE 01-07-10	FILE NAME
DRAWN BY -	SHEET
JOB NO. 05208.00	A-2.8
SCALE	OF SHEETS