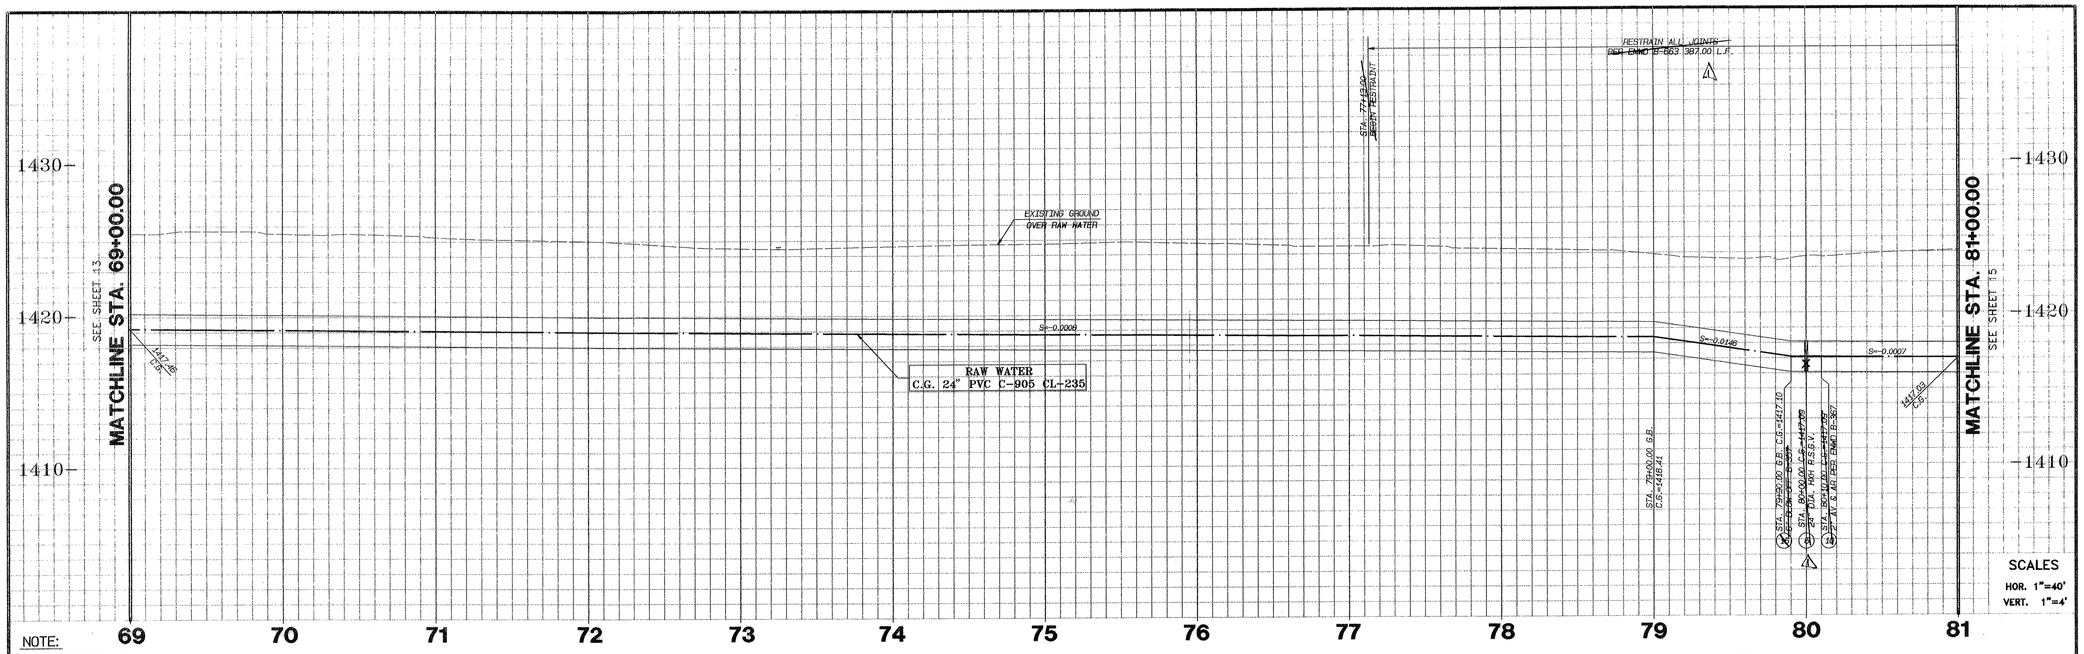

NOTE:
CONTRACTOR SHALL VERIFY EXACT LOCATION AND ELEVATION OF ALL EXISTING FACILITIES PRIOR TO CONSTRUCTION

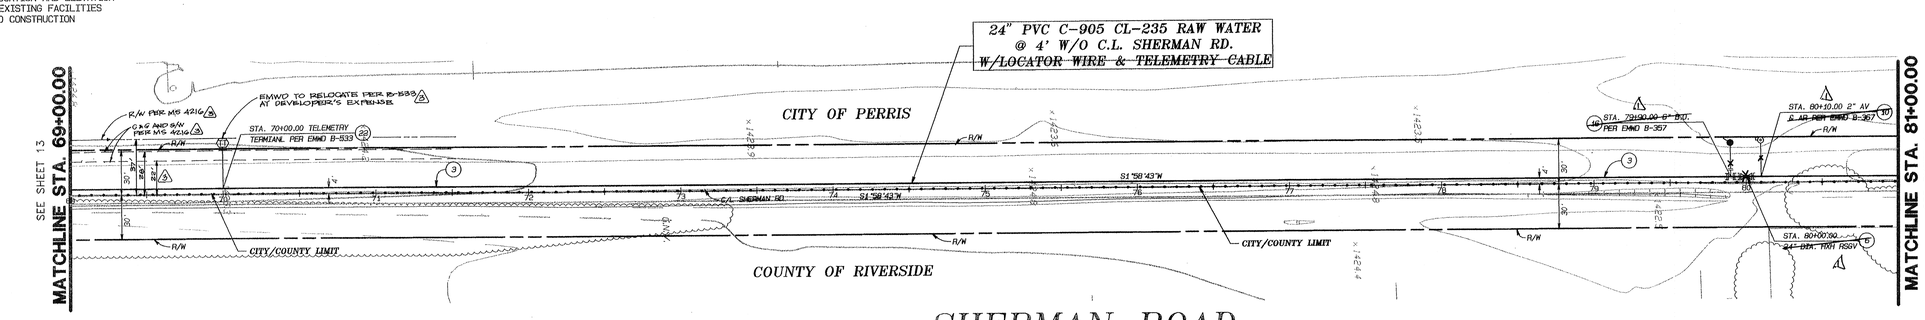

CONSTRUCTION NOTES

(3) 24" DIA. PVC C-905 CL-235 RAW WATER
~~(6) 24" DIA. FXH RESILIENT SEAT GATE VALVE~~
~~(10) 2" DIA. AIR VALVE & AIR RELEASE~~
~~(16) 6" BLOW OFF ASSEMBLY~~
(22) TELEMETRY TERMINAL HOUSE

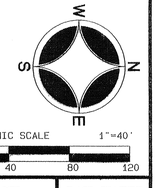

⚠ INSPECTED BY E.M.W.D.: RICK HANKS

SPECS NO. 947W | RAW WATER

UNDERGROUND SERVICE ALERT
CALL: TOLL FREE
1-800
227-2600
TWO WORKING DAYS BEFORE YOU DIG

ALBERT A. WEBB ASSOCIATES
ENGINEERING CONSULTANTS
3788 MCCRAY STREET, RIVERSIDE, CA 92506
(909) 686-1070
FAX (909) 783-1256

REVISIONS

NO.	DATE	INITIAL	DESCRIPTION	APP'VD / DATE
1	8/27/04	SZ	ELIMINATE 24"RSSV 2"AVAR 6"B.O. RETRAIN JOINTS	CPJ 8/31/04
2	11/18/05	AJL	AS CONST. C.O. 65687 (C.R. 8/22/05)	RCH 12/12/05
3	10/07/09	JSN	RELOC. TELEMETRY TERMINAL PER WO 12-649	SMM 10/7/09

REGISTERED PROFESSIONAL ENGINEER BRUCE A. DAVIS NO. C47200 EXP. 12-31-05 CIVIL STATE OF CALIFORNIA

APPROVED BY:
BRUCE A. DAVIS C47200 7/2/04
DATE

REFERENCES

WATER APPROVED BY EASTERN MUNICIPAL WATER DISTRICT
DATE

APPROVALS		INITIAL	DATE
	MAINT.		
	PROJ. ENG	JWP	7/13/04
	INSPECTION	CEW	7/13/04
	MTR. OPERATIONS		7-14-04

	DATE
DESIGNED	
DRAWN	
TRACED	
CHECKED	
SUBMITTED	

EASTERN MUNICIPAL WATER DISTRICT
RIVERSIDE COUNTY, CALIFORNIA

WATER PLAN AND PROFILE
PHASE I PERRIS DESALTER TRANSMISSION PIPELINES
SHERMAN ROAD
STA. 69+00.00 TO STA. 81+00.00

FOR: EASTERN MUNICIPAL WATER DISTRICT
DWG: 04-0013.PRO

I.D.	00
S.A.	41
W.O.	10-637
C.O.	#465687
COORD.	37-C-40
SHT. 14 OF. 25	
D- 28375	

G:\2004\04-0013\04013.pro 7/2/2004 43837PM