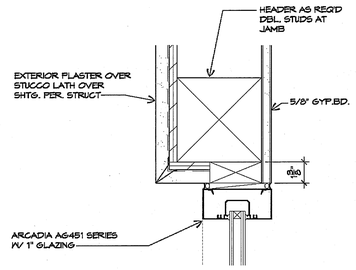

Head at Window | SCALE: 3"=1'-0" | 10

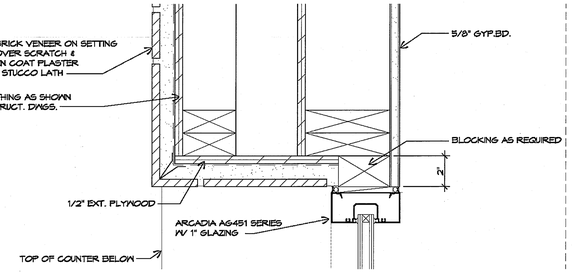

Jamb at Window | SCALE: 3"=1'-0" | 5

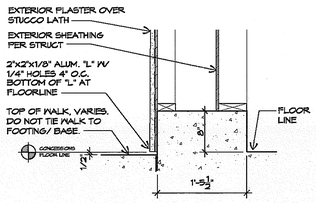

Typ. Curb @ Pilaster | SCALE: 1"=1'-0" | 12

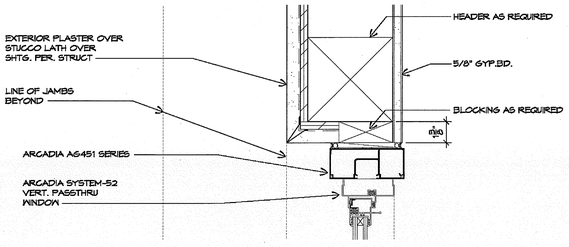

NOTES:

1. SEE DTL. 4/ A-4.5 FOR TYPICAL CAULKING AT WINDOW/ STOREFRONT FRAMES.

Head at Passthru Window | SCALE: 3"=1'-0" | 6

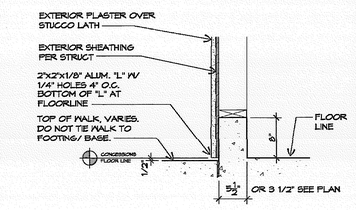

Typ. Curb at Plaster | SCALE: 1"=1'-0" | 13

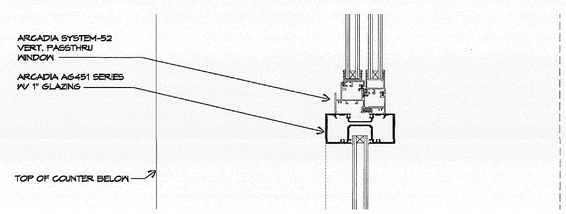

Jamb at Passthru Window | SCALE: 3"=1'-0" | 7

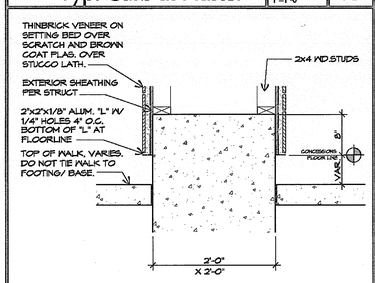

NOTE:
SEE STRUCTURAL DRAWINGS FOR ADDITIONAL INFORMATION

Pilaster Base | SCALE: 1"=1'-0" | 14

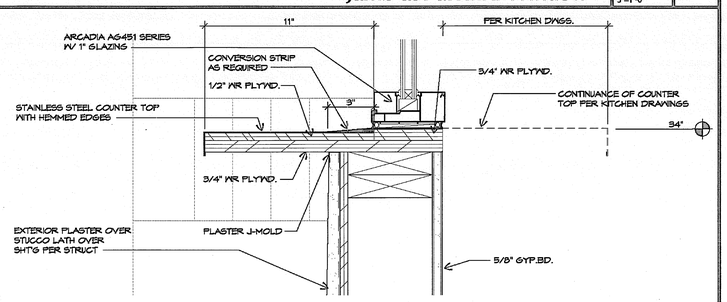

Sill at Fixed Window | SCALE: 3"=1'-0" | 8

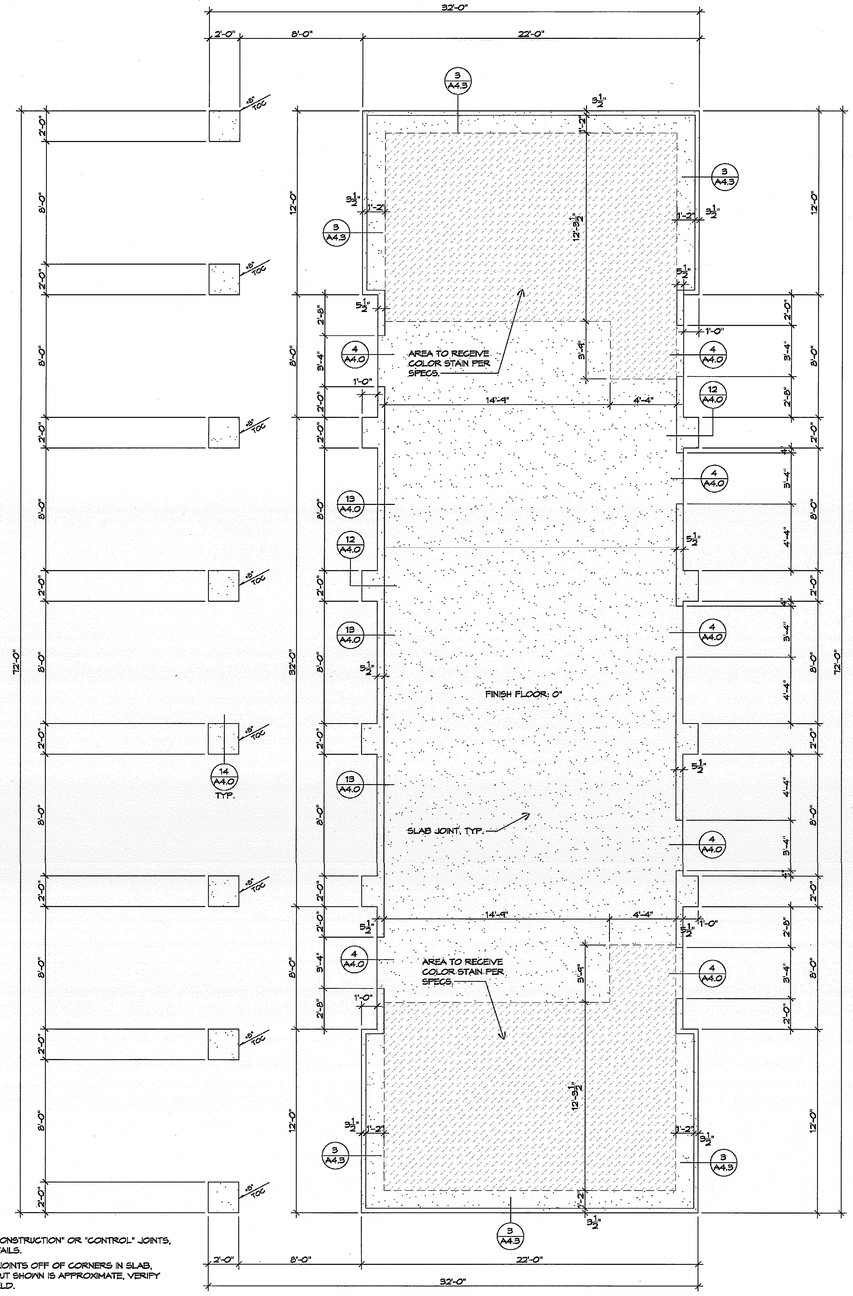

NOTES:

1. "SLAB JOINTS" ARE "CONSTRUCTION" OR "CONTROL" JOINTS, PER STRUCTURAL DETAILS.
2. GENERALLY LOCATE JOINTS OFF OF CORNERS IN SLAB, AND AS SHOWN. LAYOUT SHOWN IS APPROXIMATE, VERIFY WITH ARCHITECT IN FIELD.
3. SAW CUT PERIMETER OF RESTROOM FLOOR AREA TO RECEIVE COLOR STAIN, BUT DO NOT CUT JOINTS THROUGH AREA. SEE "ENLARGED BACK-OF-HOUSE & RESTROOM PLAN", DTL. 1/ A-2.8 FOR DIMENSIONED WALL LAYOUT OF RESTROOMS.

Concessions - Slab Layout Plan | SCALE: 1/4"=1'-0" | 1

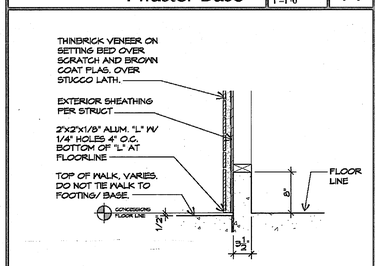

Typ. Curb @ Veneer | SCALE: 1"=1'-0" | 15

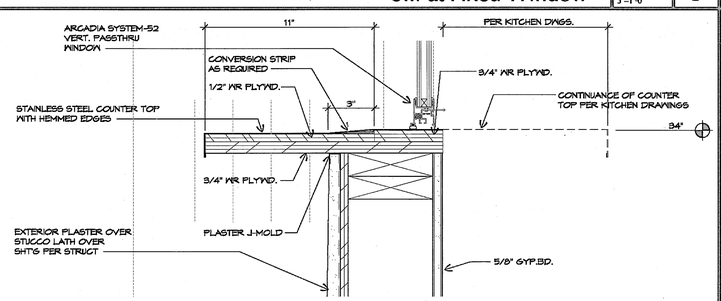

Sill at Passthru Window | SCALE: 3"=1'-0" | 9

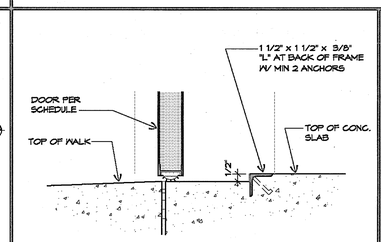

Door Sill | SCALE: 3"=1'-0" | 4

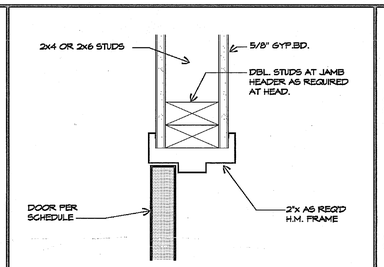

Door Jamb - Head sim. | SCALE: 3"=1'-0" | 3

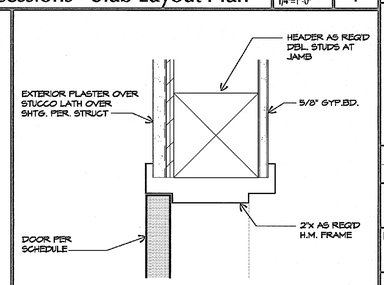

Door Head - Jamb sim. | SCALE: 3"=1'-0" | 2

MIG
MOORE IACOFANO GOLTSMAN, INC.
201 N. HARBOR BLVD. FULLERTON, CA 92831
TEL 714/871-3533 FAX 714/871-1183
www.migsmm.com

PITASSI ARCHITECTS ,INC.
8439 White Oak Ave., Suite. 105
Rancho Cucamonga, Ca 91730
Tel. 909-980-1361 ▪ Fax. 909-944-5814
e-mail. pipala@pitassiarchitects.com

CONSULTANT:

PERRIS VALLEY Big League Dreams

2155 Trumble Road
Perris, California 92570

SHEET TITLE

100% CONSTRUCTION DOCUMENT

DATE	REVISIONS

STAMP

CHECKED BY	DATE
-	-

DATE	FILE NAME
01-07-10	
DRAWN BY -	SHEET A-4.0
JOB NO. 05208.00	
SCALE	OF SHEETS