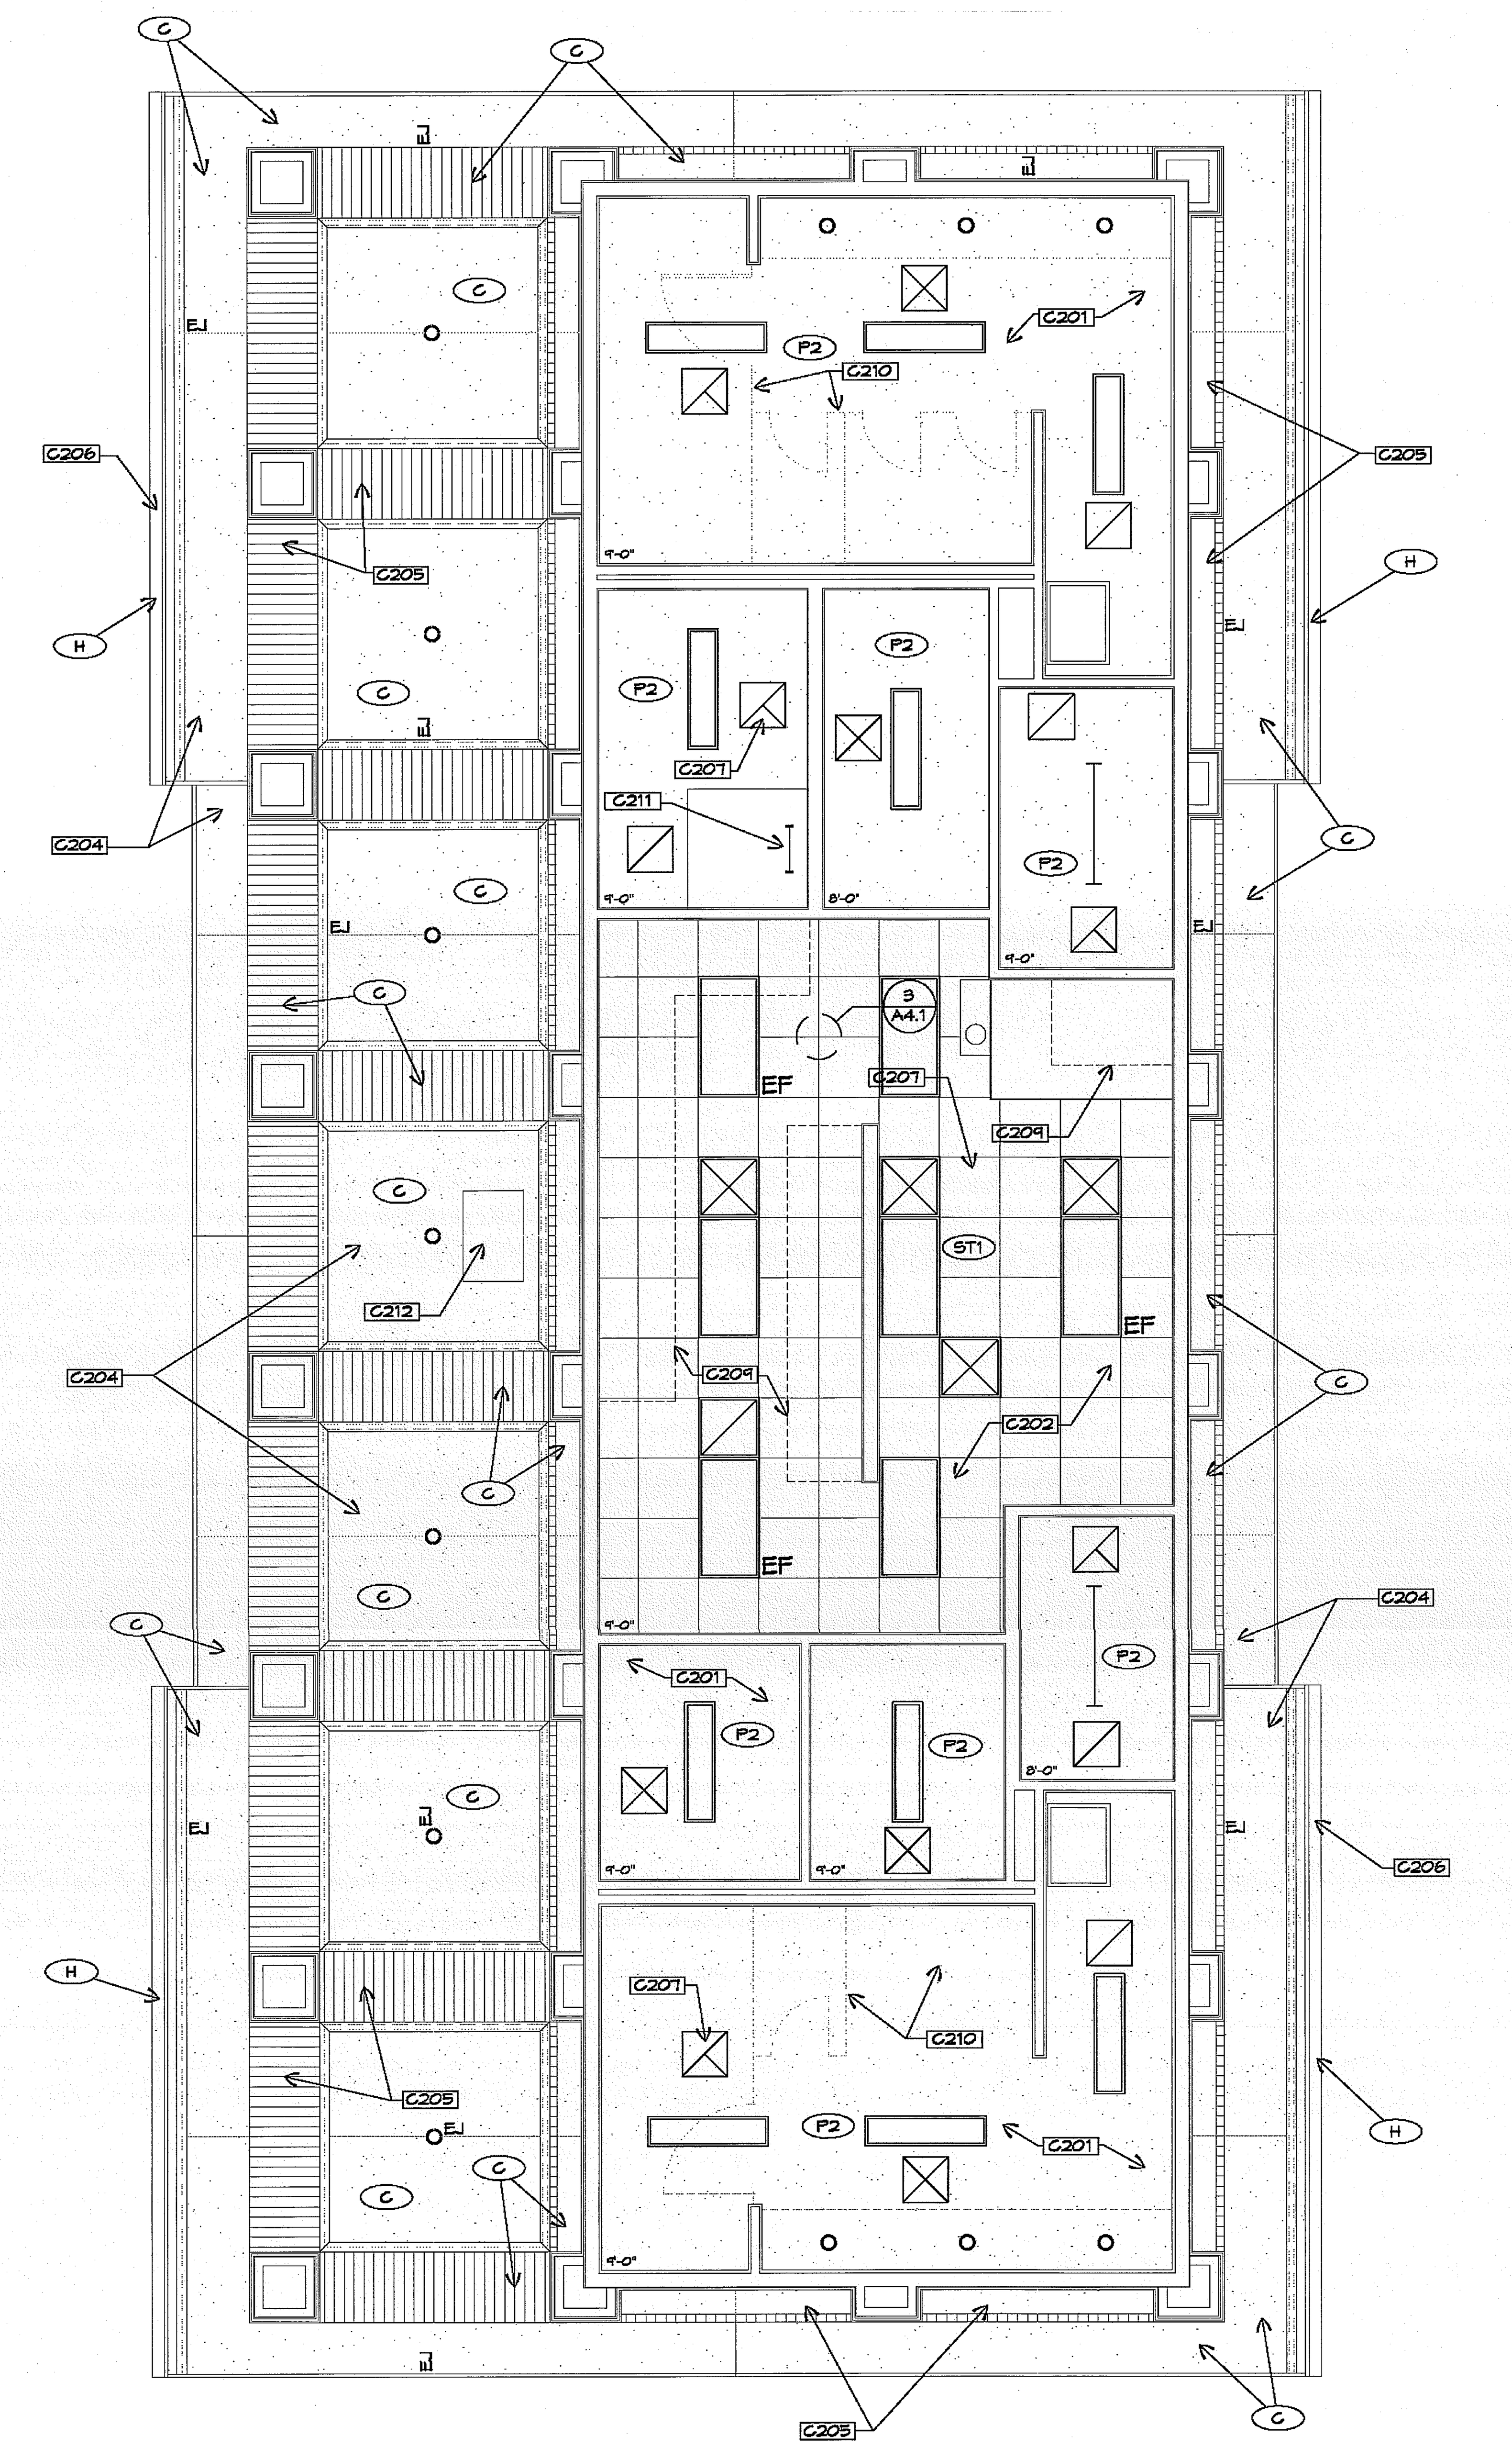


## LEGEND

| Symbol | Description |
|---|---|
| (rectangle) | SURFACE MTD. 1'x4' FLUORESCENT |
| (rectangle) | RECESSED 2'x4' FLUORESCENT |
| o | RECESSED DOWN LIGHT |
| (line) | 4' STRIP FLUORESCENT |
| (X) | CEILING FAN |
| EF | DESIGNATES LIGHT FIXTURE AS EMERGENCY, PER ELECTRICAL. |
| EJ | PLASTER EXPANSION CONTROL JOINT. |

NOTES:
1. SEE KEY NOTES ON THIS SHEET
2. SEE INTERIOR ELEVATIONS FOR ADDITIONAL INFORMATION.
3. SEE ELECTRICAL DRAWINGS FOR ELECTRICAL FIXTURE INFORMATION.
4. SEE INTERIOR FINISH LEGEND, SHT. A-4.5 (XO) SEE EXTERIOR FINISH LEGEND, SHT. A-4.3 (X)
5. DIMENSIONS NOT SHOWN AT FIXTURES ARE CENTERED WITHIN THE SPACE OR EQUAL AT ENDS.

north

## Concessions - Reflected Ceiling Plan

SCALE: 1/4"=1'-0" | 2

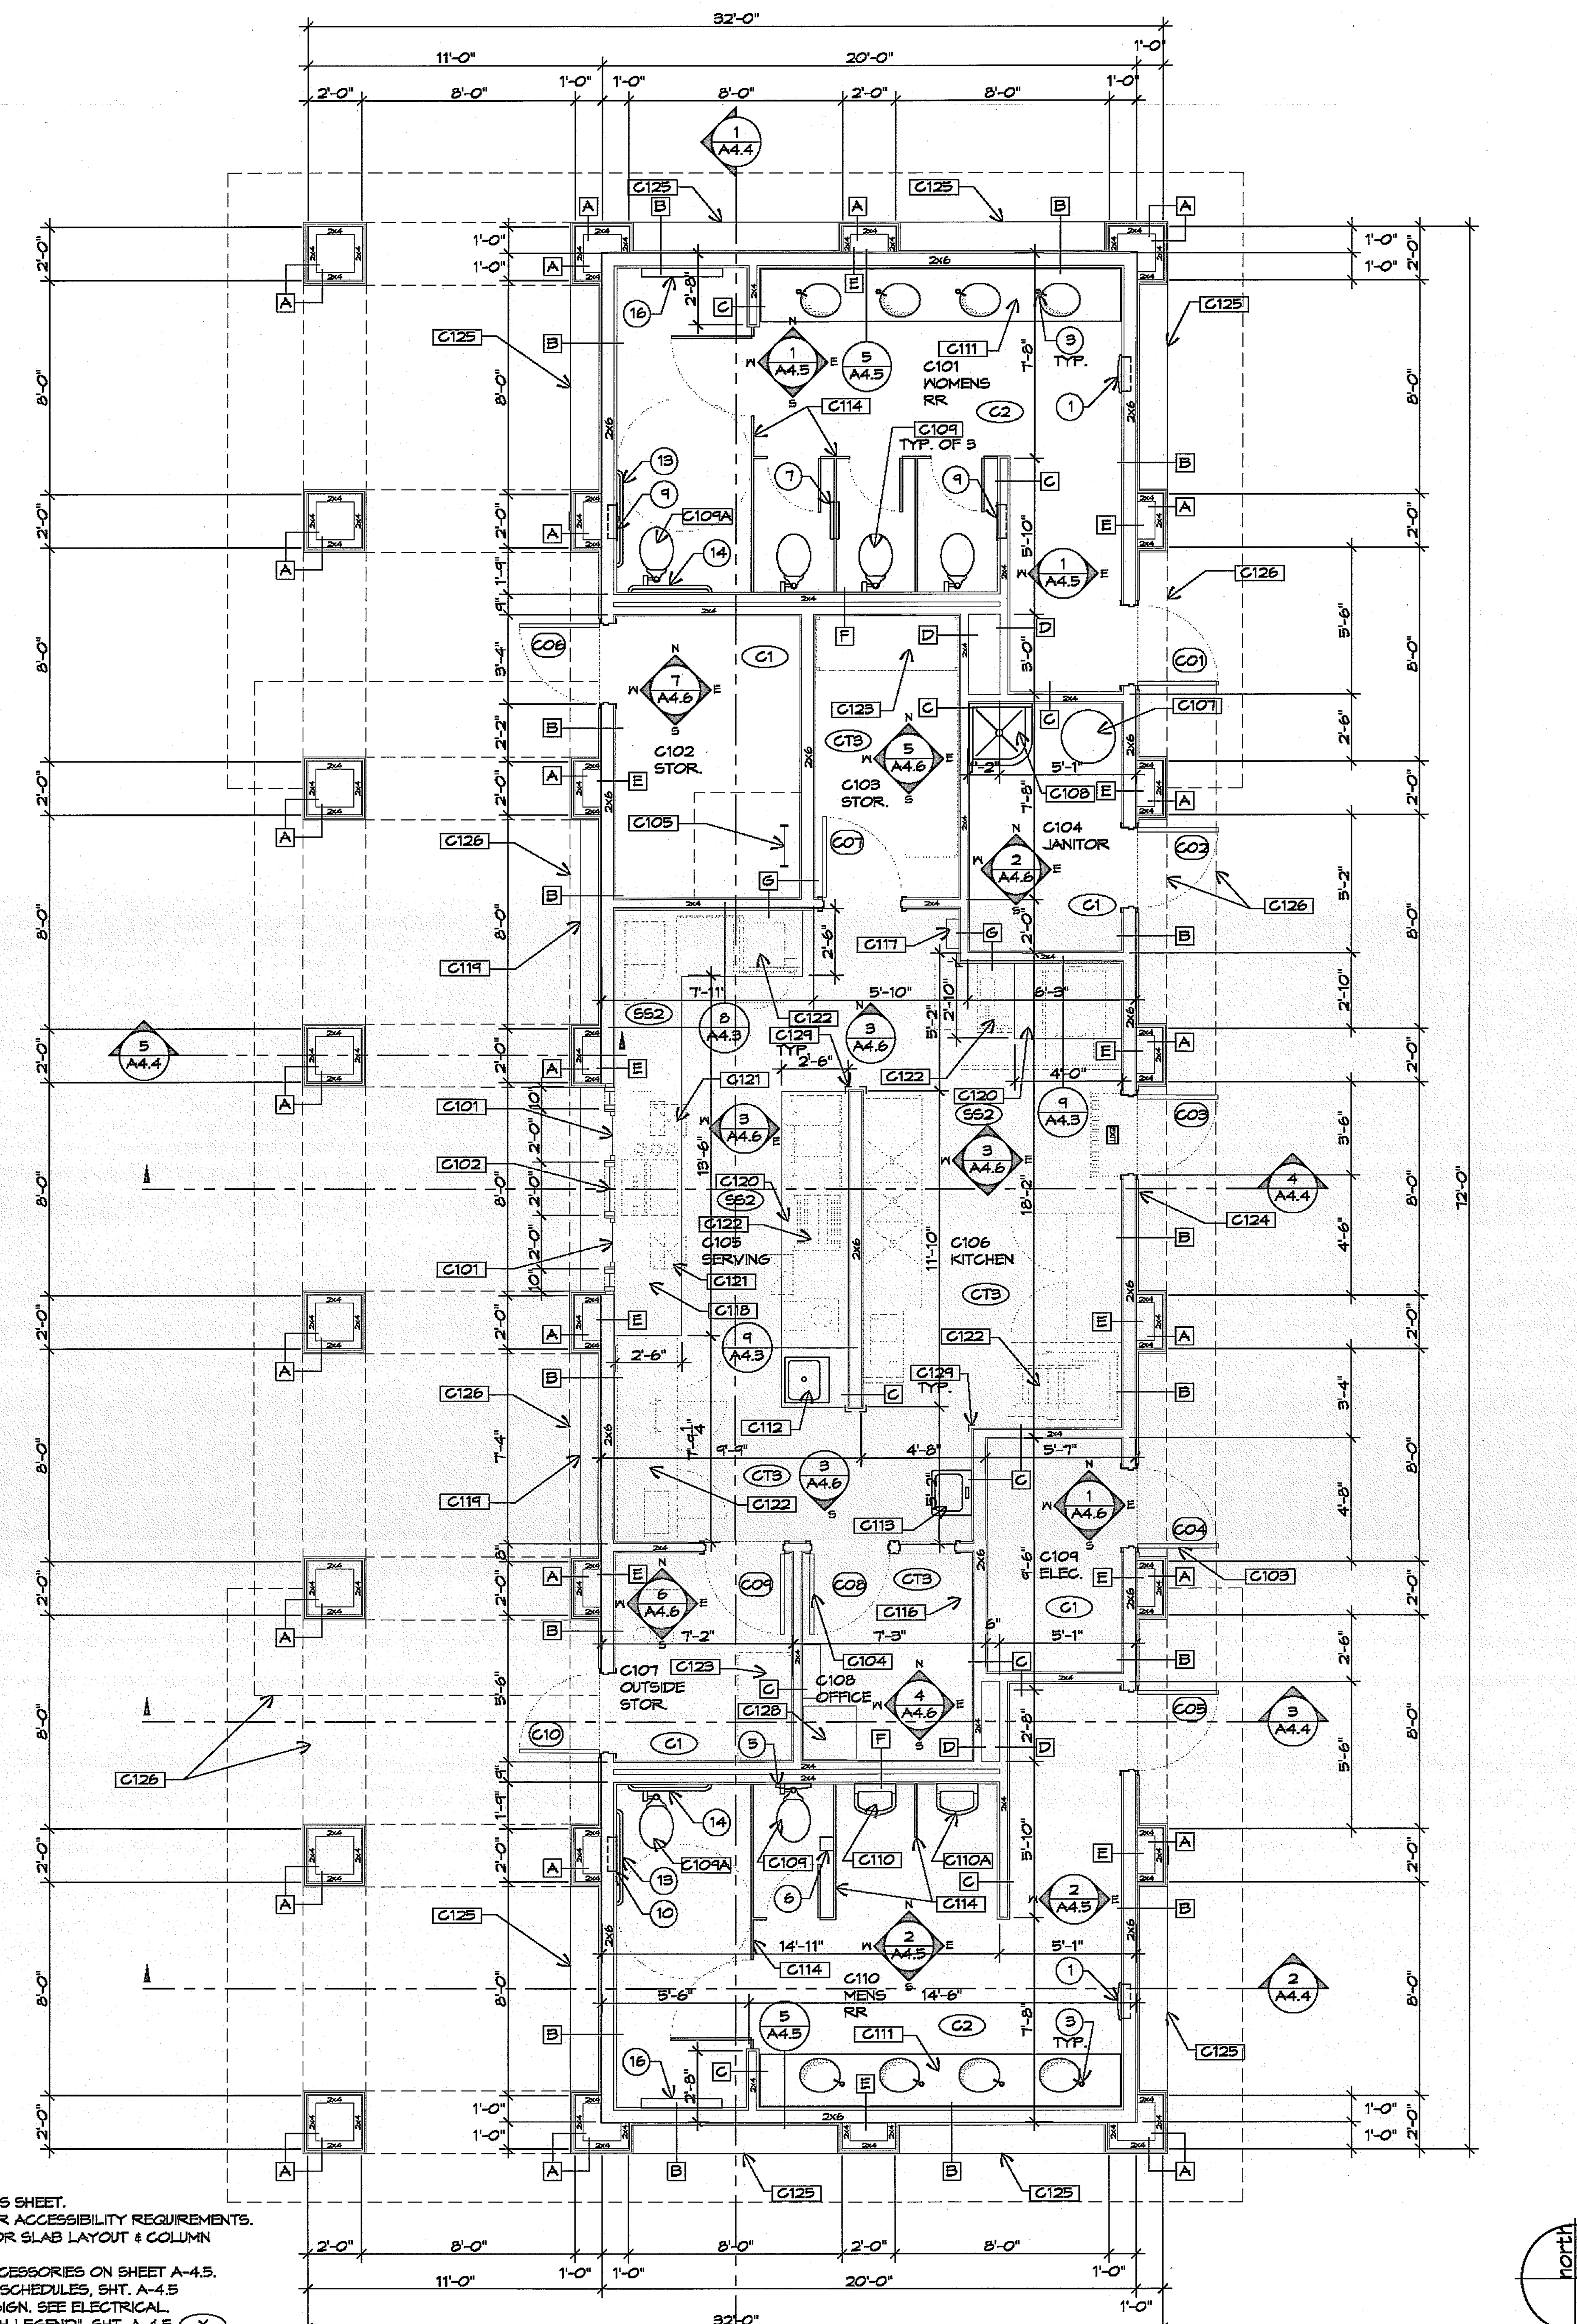


NOTES:
1. SEE KEY NOTES, THIS SHEET.
2. SEE SHEET GN-1 FOR ACCESSIBILITY REQUIREMENTS.
3. SEE SHEET A-4.0 FOR SLAB LAYOUT & COLUMN LOCATIONS.
4. SEE RESTROOM ACCESSORIES ON SHEET A-4.5.
5. SEE DOOR & FINISH SCHEDULES, SHT. A-4.5
6. EXIT INDICATES EXIT SIGN. SEE ELECTRICAL.
7. SEE "INTERIOR FINISH LEGEND", SHT. A-4.5. (X)

2x6 NUMERAL INDICATES WALL STUD SIZE.

north

## Concessions - Floor Plan

SCALE: 1/4"=1'-0" | 1

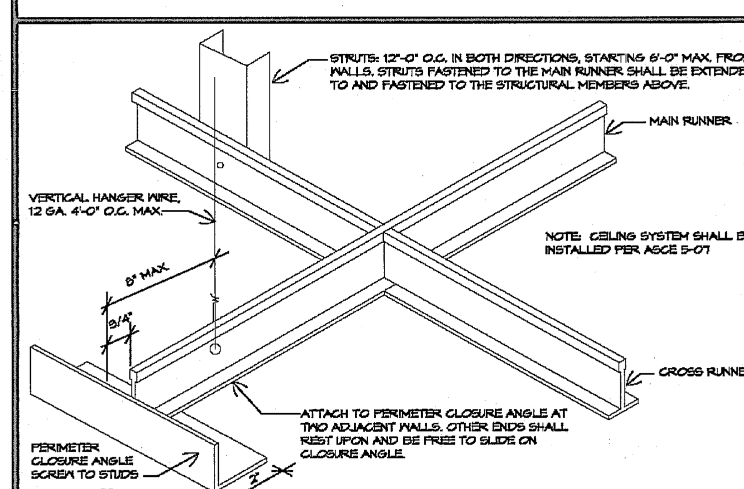


NOTES:
1. ICB CATEGORY "D" HEAVY DUTY T-BAR CEILING SUPPORT SYSTEM.
2. CONNECTION DEVICE FROM VERTICAL WIRE TO THE STRUCTURE ABOVE MUST SUSTAIN MIN. 100 LBS.
3. 1 IN 6 MAX. PLUMB OF VERTICAL HANGER WIRES.
4. PERIMETER TEE ENDS TIED TOGETHER AT PERIMITERS
5. AT LIGHT FIXTURES AND DIFFUSERS INSTALL (2) 9 GA. WIRES PER FIXTURE LOCATED AT DIAGONALLY OPPOSITE CORNERS AND WITHIN 3" OF FIXTURE CORNER PER NEC-410-16.
6. PENETRATIONS SHALL HAVE A 2" OVERSIZE RING, SLEEVE OR ADAPTER THROUGH CEILING TILE TO ALLOW FOR FREE MOVEMENT OF AT LEAST 1" IN ALL HORIZONTAL DIRECTIONS.
7. SUSPENDED CEILINGS SHALL BE SUBJECT TO PERIODIC SPECIAL INSPECTION REQUIREMENTS. THE INSPECTION ENTAILS MANUFACTURER CERTIFICATION OF COMPONENT PERFORMANCE AND PERIODIC INSPECTION OF THE SUSPENDED CEILING SYSTEM ANCHORAGE SYSTEM.

## S.A.T. Bracing

SCALE: NTS | 3

WALL LEGEND:

- A — WOOD STUDS W/ 1/2" EXTERIOR PLYWOOD PER STRUCTURAL W/ THIN BRICK VENEER OVER SCRATCH & BROWN COAT ON STUCCO LATH BELOW & METAL SIDING OVER WATERPROOF MEMBRANE ABOVE, WHERE OCCURS. NO INTERIOR FINISH ON CHASE SIDE.
- B — WOOD STUDS W/ 1/2" EXTERIOR PLYWOOD PER STRUCTURAL W/ EXTERIOR PLASTER OVER STUCCO LATH. 5/8" GYP. BD. @ INTERIOR W/ FINISH AS SHOWN ON INTERIOR ELEVATIONS. PROVIDE WATERPROOF GYP. BD. @ RESTROOM INTERIORS.
- C — WOOD STUDS W/ 5/8" GYP. BD. BOTH SIDES & FINISH PER INTERIOR ELEVATIONS. PROVIDE WATERPROOF GYP. BD. @ RESTROOMS.
- D — WOOD STUDS W/ 5/8" GYP. BD. ON ROOM SIDE WITH FINISH PER INTERIOR ELEVATIONS. NO GYP. BD. ON CHASE SIDE. PROVIDE WATERPROOF GYP. BD. @ RESTROOM INTERIORS.
- E — WOOD STUDS W/ 1/2" EXTERIOR PLYWOOD @ CAVITY SIDE, AND 5/8" GYP. BD. @ INTERIOR W/ FINISH PER INTERIOR ELEVATIONS. PROVIDE WATERPROOF GYP. BD. @ RESTROOM INTERIORS.
- F — DOUBLE WOOD STUDS W/ 2" GAP BETWEEN, W/ 5/8" GYP. BD. ON EACH SIDE AND FINISH PER INTERIOR ELEVATIONS. PROVIDE WATERPROOF GYP. BD. @ RESTROOM SIDE.
- G — WOOD STUDS W/ 5/8" GYP. BD. BOTH SIDES & SHEAR PANEL PER STRUCTURAL @ ONE SIDE. FINISH PER INTERIOR ELEVATIONS.

## Wall Legend

| | |
|---|---|
| C201 | GYP. BOARD CEILING PER SECTIONS & DETAILS. NOTED CLG. HEIGHT IS TO UNDERSIDE OF FRAMING OR SUSPENSION. |
| C202 | SUSPENDED ACOUSTIC TILE CEILING W/ 2'x2' T-BAR GRID. BRACING PER "S.A.T. BRACING" DETAIL, 3/A4.1 |
| C203 | NOT USED. |
| C204 | EXTERIOR PLASTER AT UNDERSIDE OF ROOF OVERHANG OR SOFFIT. |
| C205 | UNDERSIDE OF ARCHED SOFFIT PER SECTIONS & DTLS. |
| C206 | UNDERSIDE OF ROOF GUTTER. SEE ROOF PLAN & EXTERIOR ELEVATIONS FOR DOWNSPOUT LOCATIONS. |
| C207 | HVAC REGISTER. TYPE & SIZE PER MECHANICAL. LOCATE AS SHOWN ON THIS PLAN. |
| C208 | NOT USED. |
| C209 | LINE OF CABINETRY AND/ OR COUNTERTOP BELOW. |
| C210 | LINE OF TOILET PARTITION BELOW. |
| C211 | LADDER & ROOF HATCH. SEE SPECIFICATIONS. |
| C212 | 25"x33" 14 GA. CEILING ACCESS PANEL IN 16 GA. FRAME W/ CONTINUOUS PIANO HINGE AND CYLINDER LOCK W/ DUST SHUTTER. FACTORY PRIME AND FIELD PAINT TO MATCH ADJACENT SURFACE. MAINTAIN MIN. 30" CLEAR HT. ABOVE PANEL. |

## Clg. Plan Key Notes

GENERAL NOTES:
1. DIMENSIONS ARE TO FACE OF STUD AND TO CENTERLINE OF COLUMNS UNLESS NOTED OTHERWISE.
2. 5/8" "X" GYP.BD. THROUGHOUT.
3. └ INDICATES CORNER GUARD.
4. — INDICATES ROOM SIGN
5. INDICATES FIRE EXTINGUISHER.
   SU SURFACE MTD. SM SEMI RECESSED
   RE RECESSED
6. PROVIDE 4" BATT SOUND INSULATION IN ALL OFFICE WALLS.
7. PROVIDE R-19 BATT INSULATION AT ALL EXTERIOR STUD WALLS. PROVIDE R-30 BATT INSULATION AT ALL ROOFS. SEE SPECIFICATIONS FOR ADDITIONAL INFORMATION.

| | |
|---|---|
| C101 | SINGLE HUNG ALUMINUM PASS-THRU WINDOW. SEE ELEVATIONS, SECTIONS, AND DETAILS. |
| C102 | FIXED ALUMINUM WINDOW. SEE ELEVATIONS, SECTIONS AND DETAILS. |
| C103 | EXT. DOOR W/ H.M. FRAME PER DOOR SCHEDULE, SHT. A-4.5 |
| C104 | INT. DOOR W/ H.M. FRAME PER DOOR SCHEDULE, SHT. A-4.5. |
| C105 | ROOF ACCESS LADDER TO ROOF HATCH. |
| C106 | NOT USED. |
| C107 | WATER HEATER PER PLUMBING AND SPECS. |
| C108 | JANITOR'S SERVICE SINK. SEE PLUMBING & SPECS. |
| C109 | TOILET. SEE PLUMBING AND SPECIFICATIONS. |
| C109A | ACCESSIBLE TOILET. SEE PLUMBING AND SPECIFICATIONS. SEE SHT. GN-1 FOR ACCESSIBILITY REQ'S. |
| C110 | URINAL. SEE PLUMBING AND SPECIFICATIONS. |
| C110A | ACCESSIBLE URINAL. SEE PLUMBING AND SPECIFICATIONS. SEE SHT. GN-1 FOR ACCESSIBILITY REQ'S. |
| C111 | SOLID SURFACE COUNTERTOP W/ SINKS PER PLUMBING. |
| C112 | COUNTERTOP MOUNTED HAND SINK. SEE PLUMBING AND SPECS. |
| C113 | WALL MOUNTED HAND SINK. SEE PLUMBING AND SPECS. |
| C114 | TOILET PARTITIONS. SEE INTERIORS AND SPECS. |
| C115 | NOT USED. |
| C116 | 8"x24" WOOD SHELF @ +42" A.F.F. FOR TIME CLOCK SYSTEM. |
| C117 | FIRE EXTINGUISHER. SEE GENERAL NOTES, THIS SHEET. |
| C118 | ACCESSIBLE STAINLESS STEEL COUNTERTOP W/ PASS-THRU WINDOWS & KITCHEN EQUIPMENT. SEE KITCHENS, INTERIORS, SECTIONS & DETAILS. |
| C119 | STAINLESS STEEL CONDIMENT COUNTER. SEE ELEVATIONS & DTLS. |
| C120 | STAINLESS STEEL KITCHEN COUNTER. SEE INTERIORS & KITCHENS. |
| C121 | POINT OF SALE. SEE ELECTRICAL FOR CONNECTION TO POWER AND BUILDING DATA NETWORK. |
| C122 | KITCHEN, SERVICE EQUIPMENT. SEE KITCHENS AND SPECS. |
| C123 | MODULAR SHELVING. SEE KITCHENS AND SPECS. |
| C124 | ACCESSIBILITY PLACARD. SEE GN-1 "ENTRANCE SIGNAGE" |
| C125 | LINE OF SILL/ LEDGE BELOW. SEE DETAILS. |
| C126 | LINE OF ROOF OVERHANG, ARCH, OR SOFFIT ABOVE. SEE REFLECTED CEILING PLANS FOR ADD'L. INFORMATION. |
| C127 | NOT USED. |
| C128 | AMSEC "BWB3020" DEPOSIT SAFE WITH DROP SLOT PER MFGR'S. INSTRUCTIONS. OWNER FURNISHED, CONTRACTOR INSTALLED. |
| C129 | CORNER GUARD PER SPECS. HEIGHT AS SHOWN ON INTERIORS. |

## Floor Plan Key Notes

MOORE IACOFANO GOLTSMAN, INC.
801 N. HARBOR BLVD. FULLERTON, CA 92831
TEL 714/871-3638 FAX 714/871-1188 www.migcom.com

PITASSI ARCHITECTS, INC.
8439 White Oak Ave., Suite. 105
Rancho Cucamonga, Ca 91730
Tel. 909-980-1361 ¤ Fax. 909-944-5814
e-mail. pjpaia@pitassiarchitects.com

CONSULTANT:

# PERRIS VALLEY Big League Dreams

2155 Trumble Road
Perris, California 92570

SHEET TITLE

100% CONSTRUCTION DOCUMENT

| DATE | REVISIONS |
|---|---|
| | |

STAMP

LICENSED ARCHITECT · C-11446 · 7-31-11 · STATE OF CALIFORNIA

| CHECKED BY | DATE |
|---|---|
| - | - |
| DATE 01-07-10 | FILE NAME |
| DRAWN BY - | SHEET A-4.1 |
| JOB NO. 05208.00 | |
| SCALE | OF SHEETS |