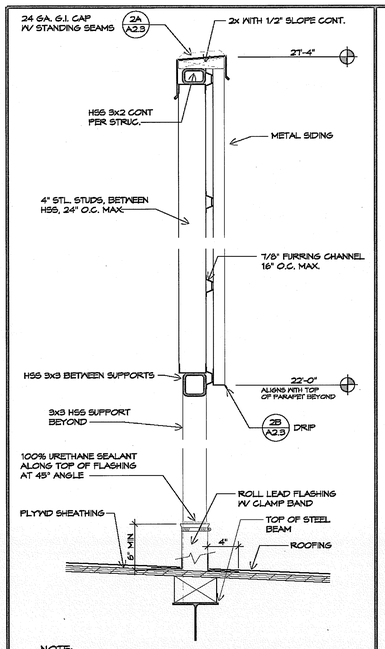

NOTE:
SEE STRUCT. FOR STEEL TUBE SUPPORT INFO.

Equipment Screen

SCALE: 1 1/2"=1'-0" | 5

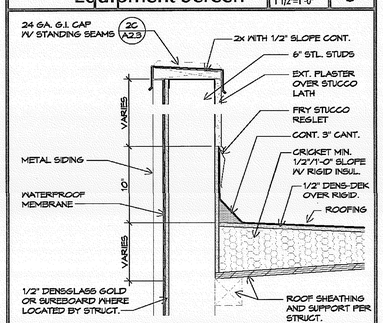

Parapet

SCALE: 1 1/2"=1'-0" | 6

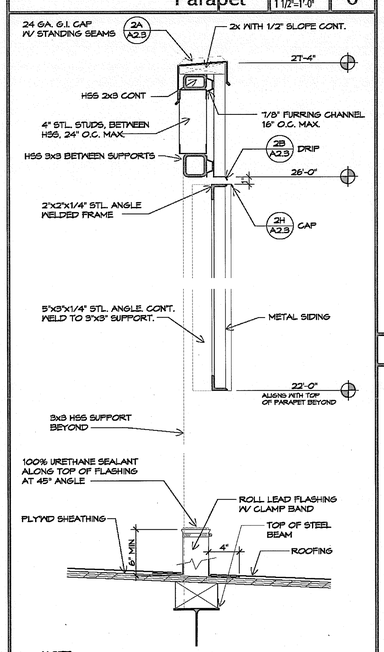

NOTE:
SEE STRUCT. FOR STEEL TUBE SUPPORT INFO.

Equip. Screen Gate

SCALE: 1 1/2"=1'-0" | 7

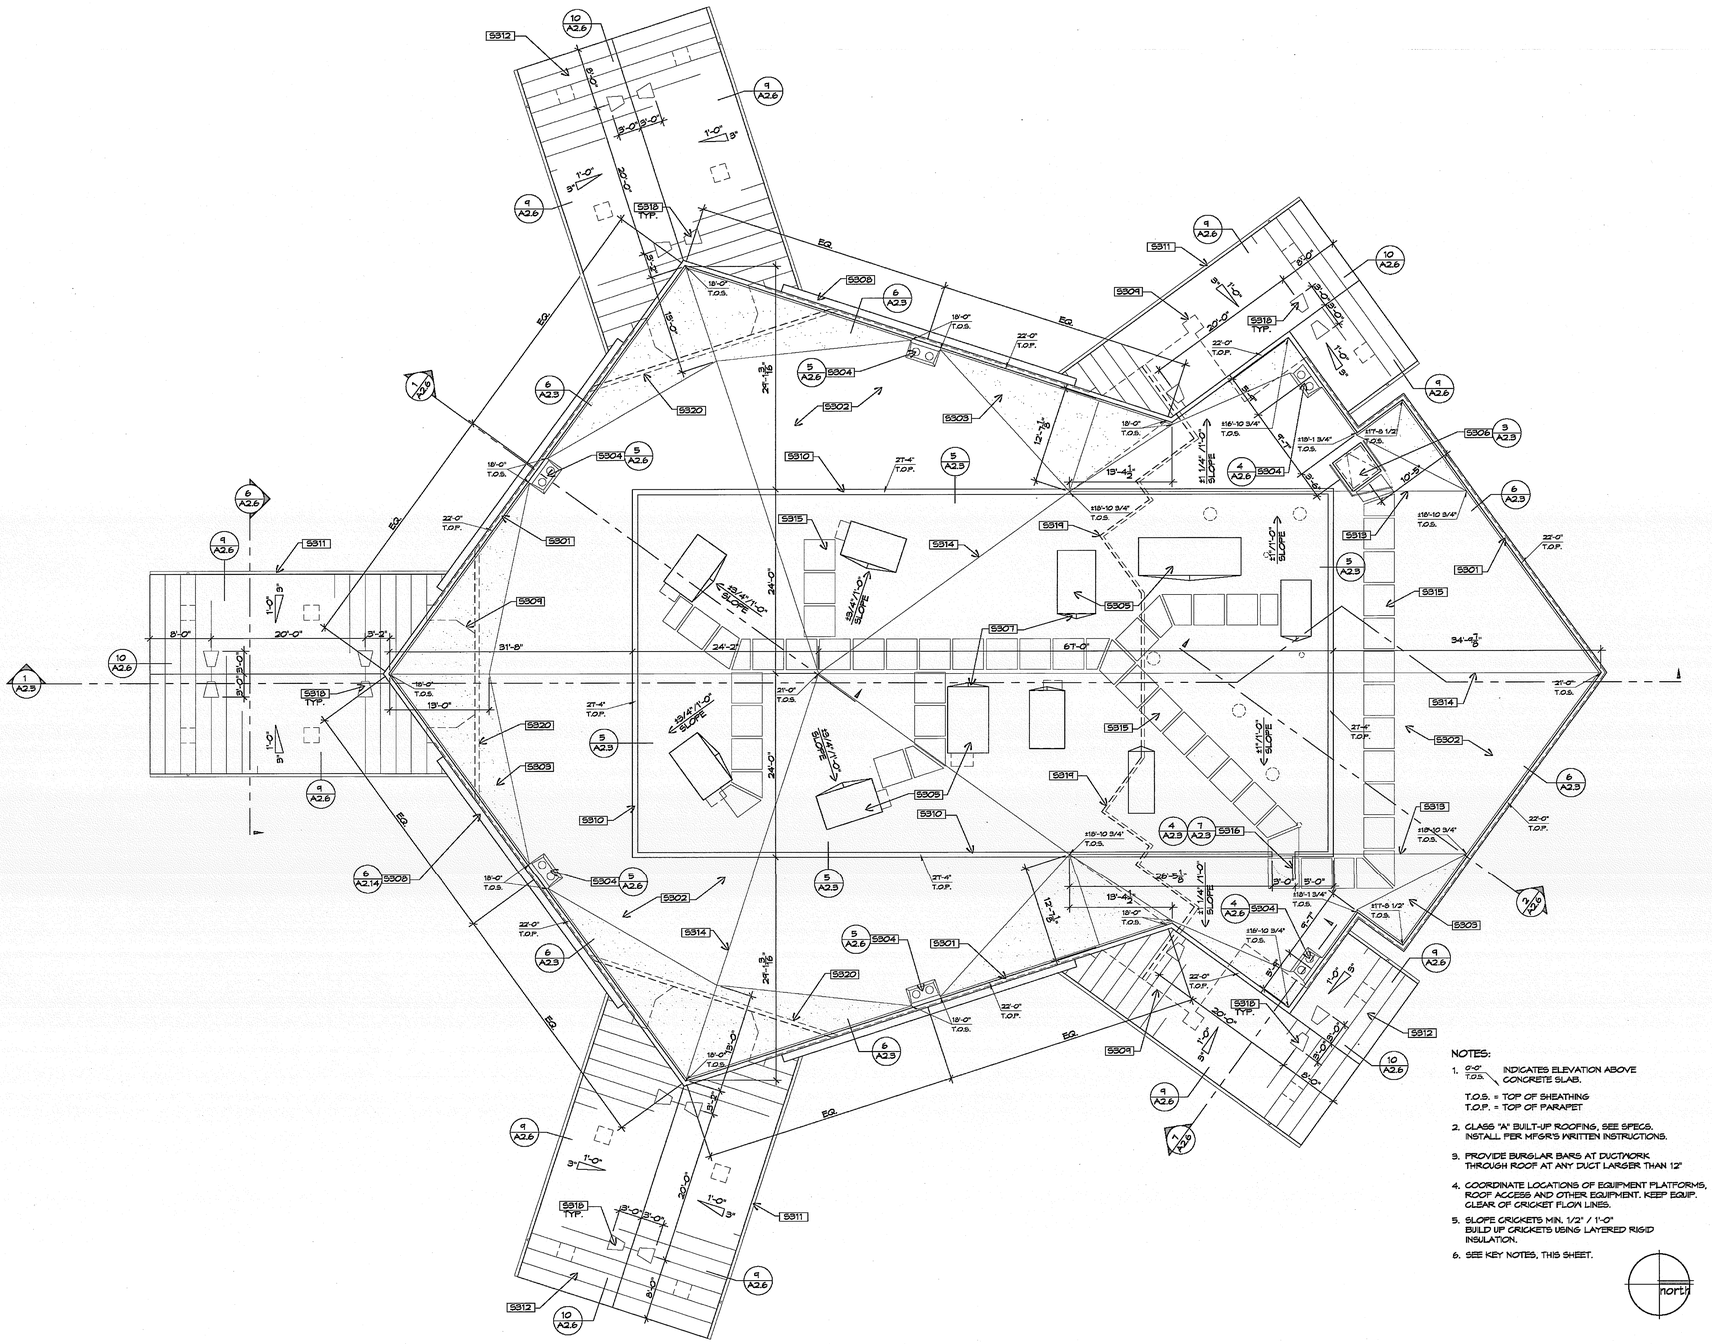

NOTES:

1. 0'-0" T.O.S. INDICATES ELEVATION ABOVE CONCRETE SLAB.
   T.O.S. = TOP OF SHEATHING
   T.O.P. = TOP OF PARAPET
2. CLASS "A" BUILT-UP ROOFING, SEE SPECS. INSTALL PER MFGR'S WRITTEN INSTRUCTIONS.
3. PROVIDE BURGLAR BARS AT DUCTWORK THROUGH ROOF AT ANY DUCT LARGER THAN 12"
4. COORDINATE LOCATIONS OF EQUIPMENT PLATFORMS, ROOF ACCESS AND OTHER EQUIPMENT. KEEP EQUIP. CLEAR OF CRICKET FLOW LINES.
5. SLOPE CRICKETS MIN. 1/2" / 1'-0" BUILD UP CRICKETS USING LAYERED RIGID INSULATION.
6. SEE KEY NOTES, THIS SHEET.

north

Stadium Club - Roof Plan

SCALE: 1/8"=1'-0" | 1

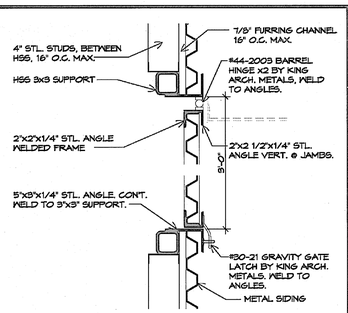

Equip. Screen Gate

SCALE: 1 1/2"=1'-0" | 4

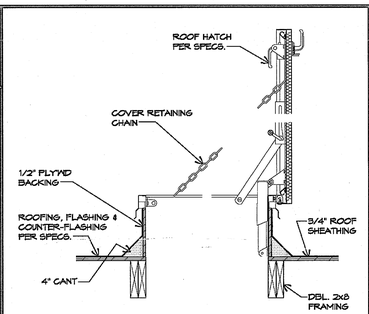

Roof Access Hatch

SCALE: 1"=1'-0" | 3

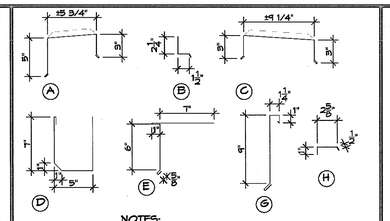

NOTES:

1. ALL FLASHINGS, EXCEPT METAL ROOF FLASHINGS, SHALL BE 24 GA. G.I. PAINTED. DETAILS ONLY SHOW MAIN COMPONENTS FOR CLARIFICATION.
2. METAL ROOF FLASHINGS SHALL BE SAME MATERIAL AND COLOR OF METAL ROOF.
3. PROVIDE COMPLETE SHOP DRAWINGS FOR REVIEW AND APPROVAL.
4. FIELD VERIFY ALL DIMENSIONS IN FIELD PRIOR TO FABRICATION.

Copings and Flashings

SCALE: 1 1/2"=1'-0" | 2

Roof Plan Key Notes

5301	SHEET METAL COPING. SEE DETAILS.
5302	BUILT-UP ROOFING.
5303	CRICKET: 1/2" / 1'-0" SLOPE MIN.
5304	ROOF DRAIN & OVERFLOW DRAIN. SEE DETAILS. LOCATE TO AVOID BEAMS.
5305	ROOF-MOUNTED EQUIPMENT. SEE MECHANICAL DRAWINGS.
5306	ROOF ACCESS HATCH W/ BIL-GUARD RAILING. SEE SPECS.
5307	CRICKET AT UPHILL SIDE OF ALL ROOF EQUIPMENT.
5308	"ANNOUNCER BOOTH" FEATURE. SEE DETAILS.
5309	LINE OF WALL BELOW.
5310	MECHANICAL SCREEN WALL. SEE DETAILS.
5311	ROOF GUTTER AND DOWNSPOUTS. SEE EXT. ELEVATIONS. GUTTER PER DTL. 2D/A-2.3.
5312	STANDING SEAM METAL ROOF. 17" WIDE SNAP SEAM HP PANELS IN "COOL FOREST GREEN." SEE SPECIFICATIONS.
5313	BREAK LINE IN ROOF SLOPE.
5314	RIDGE LINE IN LOW SLOPE ROOF.
5315	PROTECTIVE MATS. ARRANGE AS INDICATED TO PROVIDE WALKWAY FROM ROOF ACCESS TO EQUIPMENT.
5316	HINGED GATE IN MECHANICAL SCREEN WALL.
5317	NOT USED.
5318	12" x 24" 26 GA. GALVANIZED STEEL HALF-ROUND DORMER VENT BY CONSTRUCTION METALS, INC. PAINT TO MATCH ROOF.
5319	DRAFT STOP. EXTEND METAL STUD WALL FROM BELOW TO UNDERSIDE OF ROOF SHEATHING. PROVIDE 5/8" TYPE "X" GYP. BD. ON ONE SIDE.
5320	CONTINUE WALL FRAMING THROUGH ATTIC TO MAKE BARRIER. PROVIDE 5/8" TYPE "X" GYP. BD. ONE SIDE, AND BATT INSULATION.

MIG
MOORE IACOFANO GOLTSMAN, INC.
501 N. HARBOR BLVD.
FULLERTON, CA 92831
TEL 714/871-3639
FAX 714/871-1163
www.migcom.com

PITASSI ARCHITECTS, INC.
8439 White Oak Ave., Suite. 105
Rancho Cucamonga, Ca 91730
Tel. 909-980-1361 ¤ Fax. 909-944-5814
e-mail. pjpaia@pitassiarchitects.com

CONSULTANT:

PERRIS VALLEY Big League Dreams

2155 Trumble Road
Perris, California 92570

SHEET TITLE

100% CONSTRUCTION DOCUMENT

DATE	REVISIONS

STAMP

REGISTERED PROFESSIONAL ENGINEER
JOHN PITASSI
11446
STATE OF CALIFORNIA

CHECKED BY	DATE
-	-
DATE 01-07-10	FILE NAME
DRAWN BY -	SHEET A-2.3
JOB NO. 05208.00	
SCALE	OF SHEETS