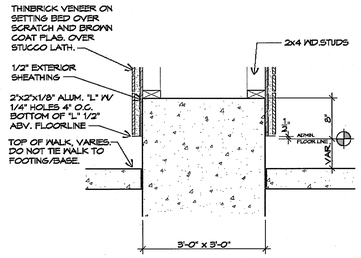

NOTE:
SEE STRUCTURAL DRAWINGS FOR ADDITIONAL INFORMATION

Pilaster Base	SCALE: 1"=1'-0"	2

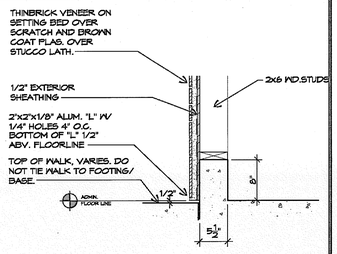

NOTE:
SEE STRUCTURAL DRAWINGS FOR ADDITIONAL INFORMATION

Typical Curb at Veneer	SCALE: 1"=1'-0"	3

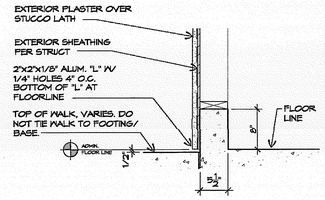

Typical Curb at Plaster	SCALE: 1"=1'-0"	4

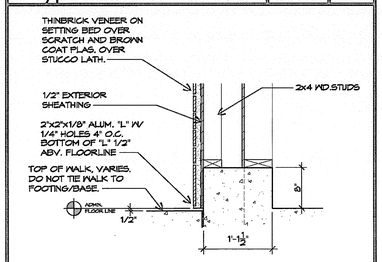

NOTE:
SEE STRUCTURAL DRAWINGS FOR ADDITIONAL INFORMATION

Curb at Engaged Pilaster	SCALE: 1"=1'-0"	5

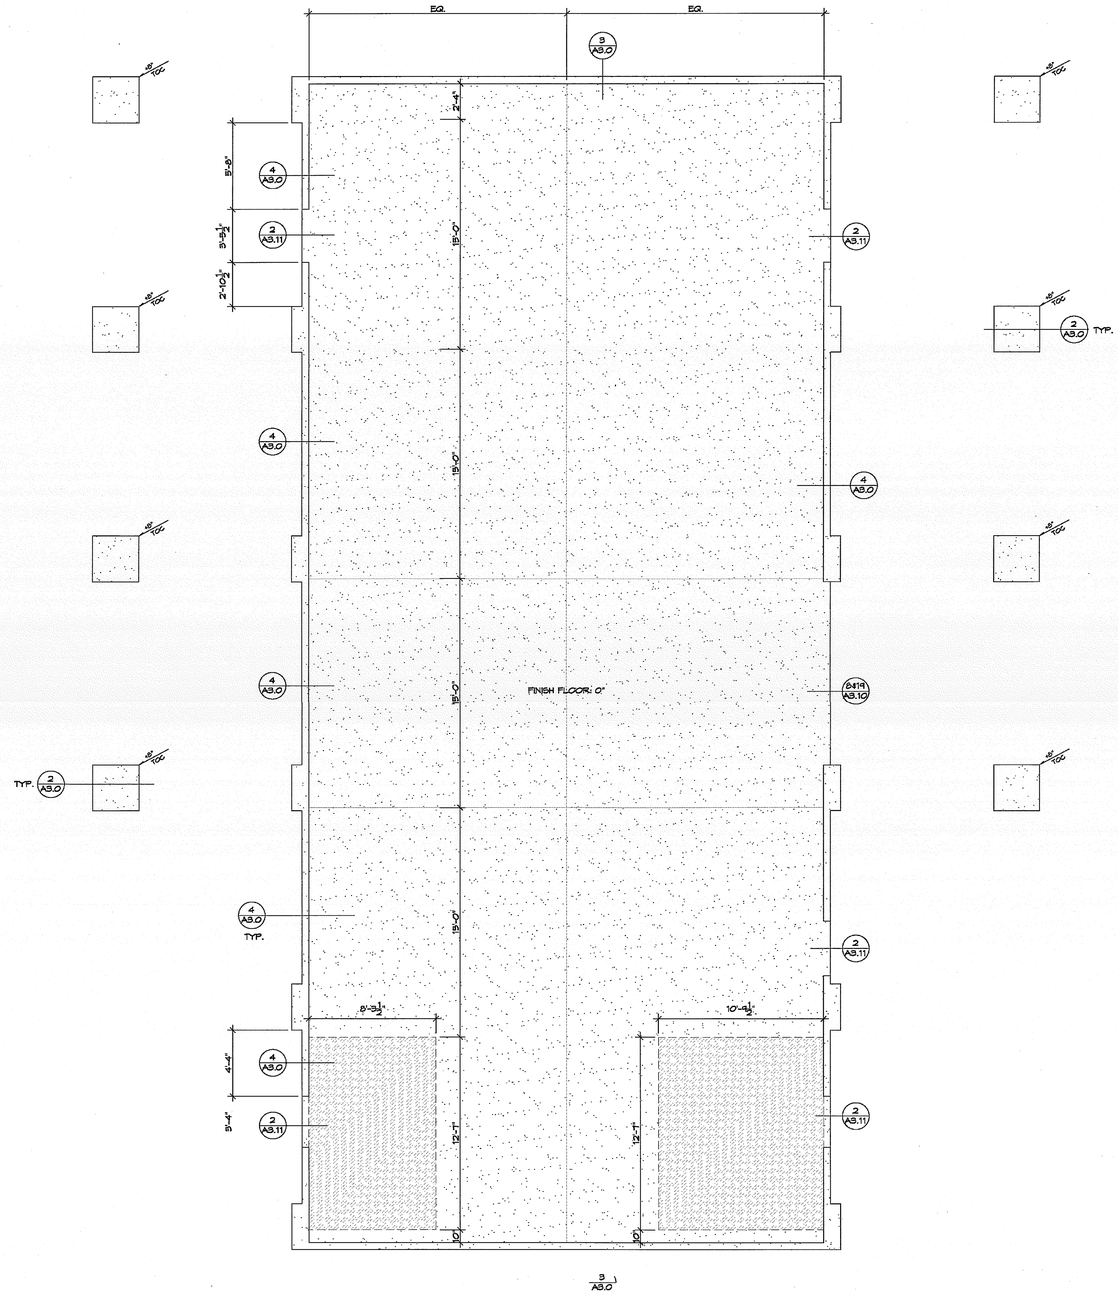

NOTES:

3. SAW CUT PERIMETER OF RESTROOM FLOOR AREA TO RECEIVE COLOR STAIN, BUT DO NOT CUT JOINTS THROUGH AREA. SEE FLOOR PLAN 1/ A-3.1 FOR DIMENSIONED WALL LAYOUT OF RESTROOMS.

Administration Building - Slab Layout Plan	SCALE: 1/4"=1'-0"	1

MOORE IACOFANO GOLTSMAN, INC.
601 N. HARBOR BLVD. FULLERTON, CA 92831
TEL 714/871-3638
FAX 714/871-1163
www.migcom.com

PITASSI ARCHITECTS, INC.
8439 White Oak Ave., Suite. 105
Rancho Cucamonga, Ca 91730
Tel. 909-980-1361 ▪ Fax. 909-944-5814
e-mail. pjpaia@pitassiarchitects.com

CONSULTANT:

PERRIS VALLEY Big League Dreams

2155 Trumble Road
Perris, California 92570

SHEET TITLE

100% CONSTRUCTION DOCUMENT

DATE	REVISIONS

STAMP

CHECKED BY	DATE
-	-

DATE	FILE NAME
01-07-10	
DRAWN BY -	SHEET A-3.0
JOB NO. 05208.00	
SCALE	OF SHEETS