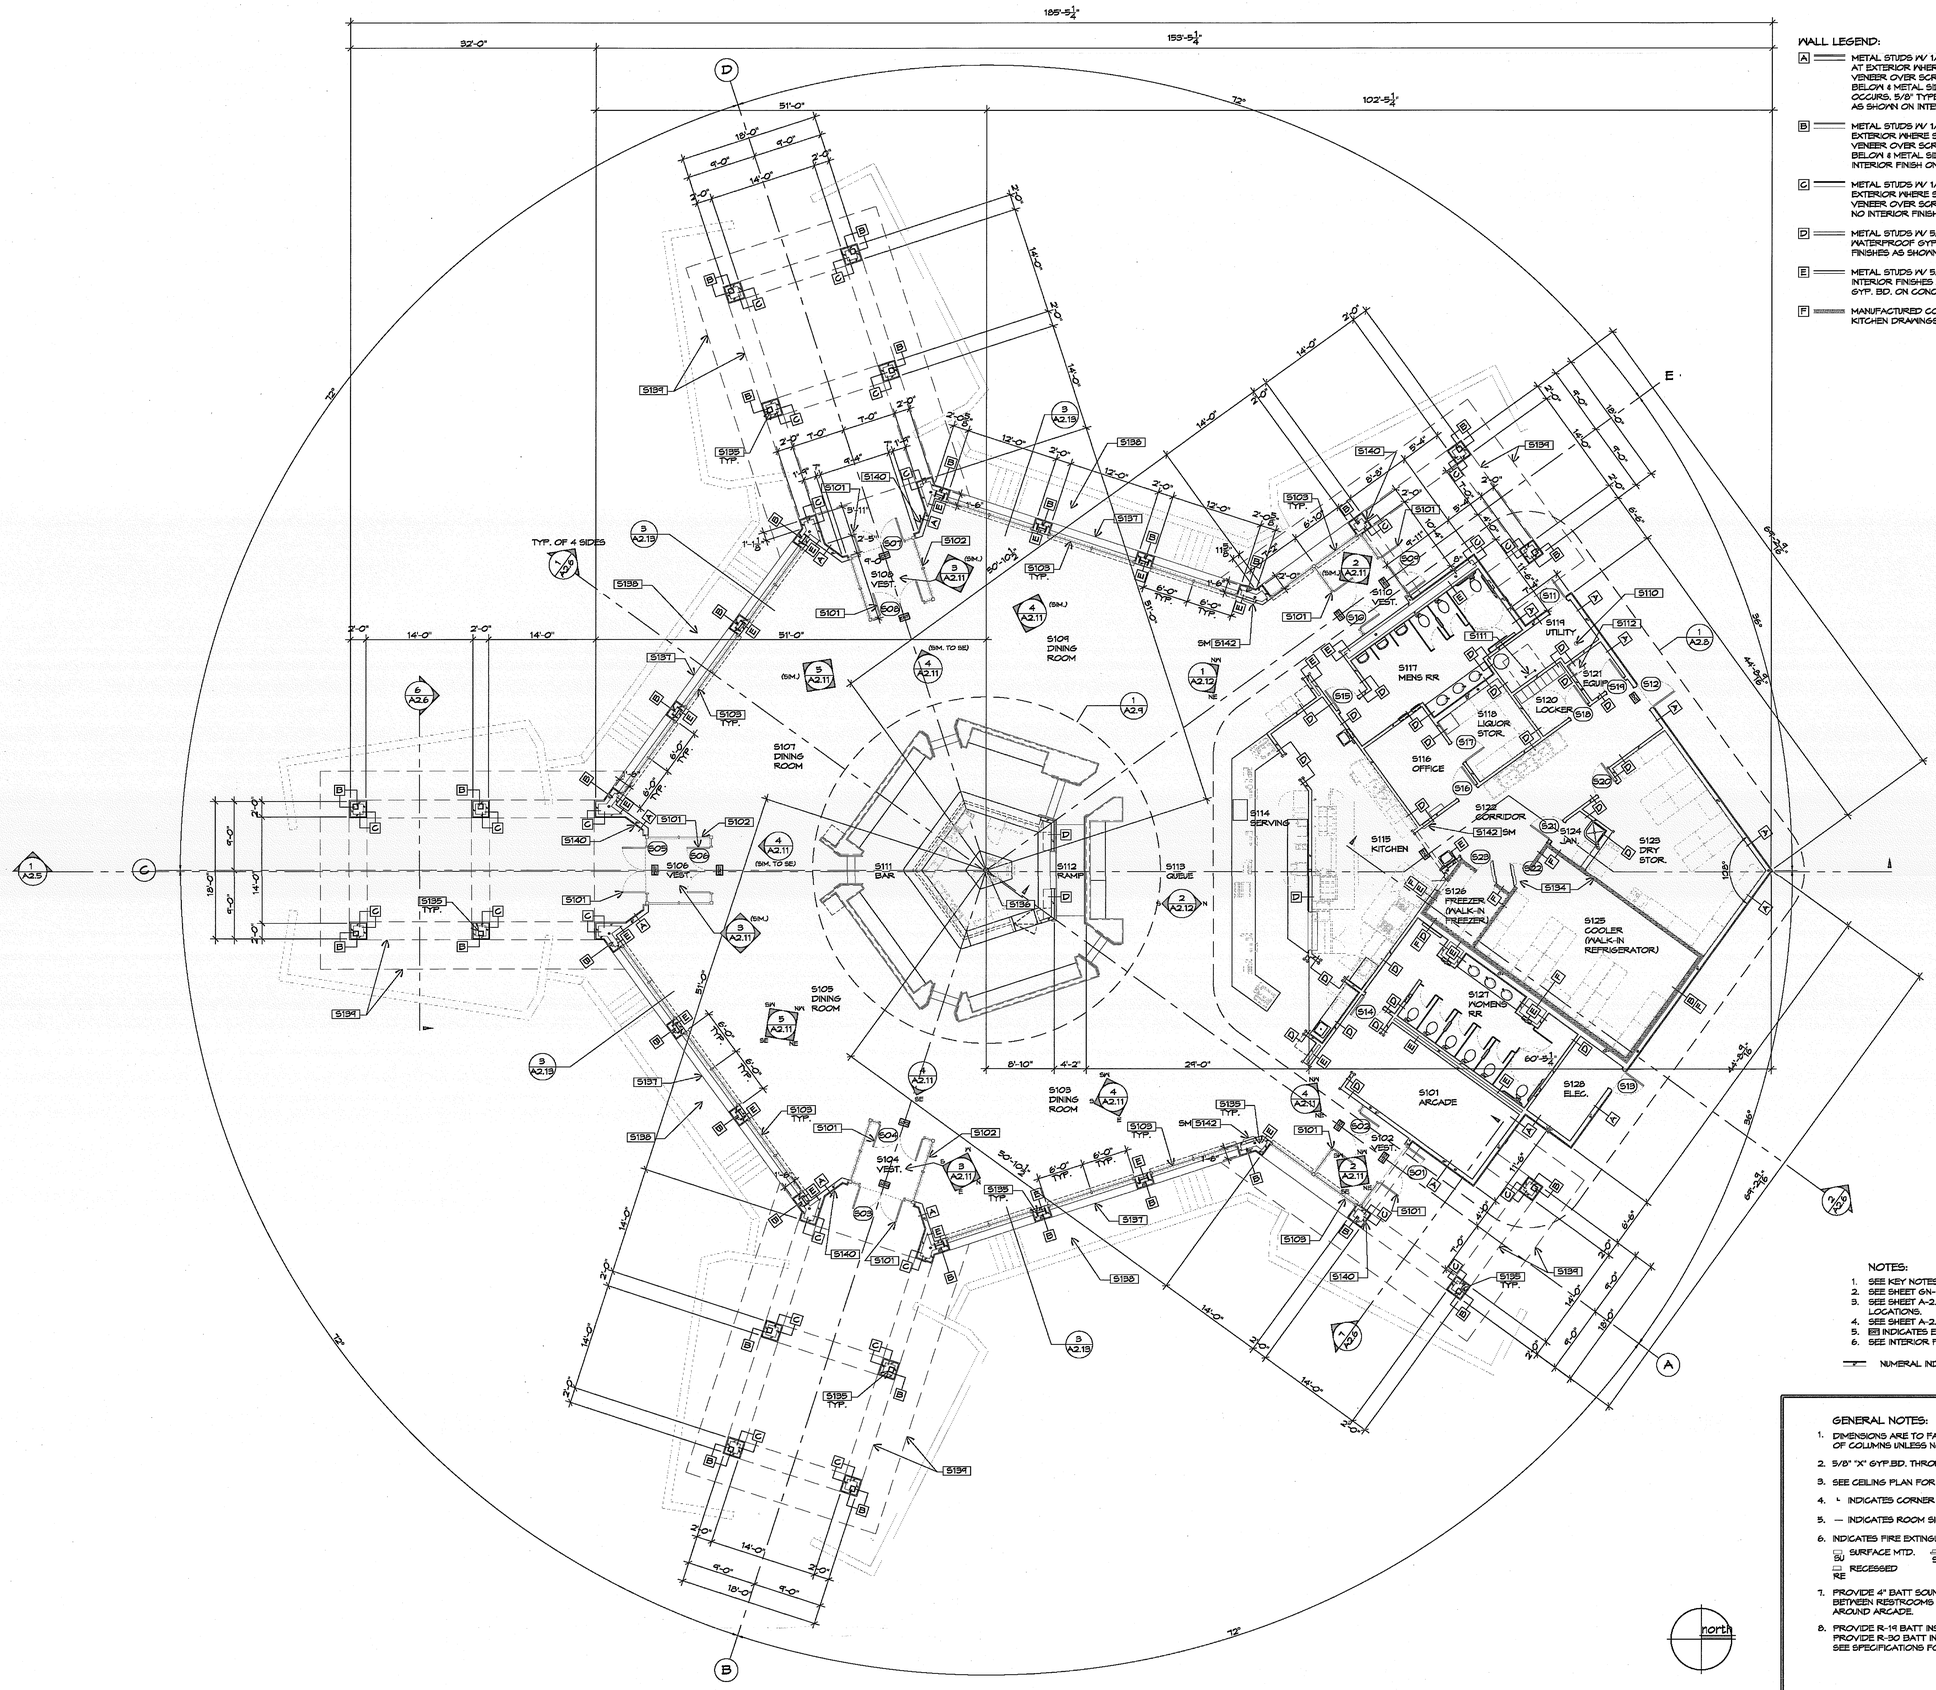

WALL LEGEND:

- A — METAL STUDS W/ 1/2" DENS-GLAS GOLD OR SURE-BOARD AT EXTERIOR WHERE SHOWN ON STRUC. PLANS W/ THIN BRICK VENEER OVER SCRATCH & BROWN COAT ON STUCCO LATH BELOW & METAL SIDING OVER W.P. MEMBRANE ABOVE, WHERE OCCURS. 5/8" TYPE "X" GYP. BD. @ INTERIOR W/ FINISHES AS SHOWN ON INTERIOR ELEVATIONS.
- B — METAL STUDS W/ 1/2" DENS-GLAS GOLD OR SURE-BOARD AT EXTERIOR WHERE SHOWN ON STRUC. PLANS W/ THIN BRICK VENEER OVER SCRATCH & BROWN COAT ON STUCCO LATH BELOW & METAL SIDING OVER W.P. MEMBRANE ABOVE. NO INTERIOR FINISH ON CHASE SIDE.
- C — METAL STUDS W/ 1/2" DENS-GLAS GOLD OR SURE-BOARD AT EXTERIOR WHERE SHOWN ON STRUC. PLANS W/ THIN BRICK VENEER OVER SCRATCH & BROWN COAT ON STUCCO LATH. NO INTERIOR FINISH ON CHASE SIDE.
- D — METAL STUDS W/ 5/8" TYPE "X" GYP. BOARD EACH SIDE. USE WATERPROOF GYP. BD. @ RESTROOMS & KITCHEN. INTERIOR FINISHES AS SHOWN ON INTERIOR ELEVATIONS.
- E — METAL STUDS W/ 5/8" TYPE "X" GYP. BOARD ON ONE SIDE, INTERIOR FINISHES AS SHOWN ON INTERIOR ELEVATIONS. NO GYP. BD. ON CONCEALED SIDE.
- F — MANUFACTURED COOLER OR FREEZER WALL PANEL PER KITCHEN DRAWINGS.

NOTES:

1. SEE KEY NOTES, SHEET A-2.2
2. SEE SHEET GN-1 FOR ACCESSIBILITY REQUIREMENTS.
3. SEE SHEET A-2.0 FOR SLAB LAYOUT & COLUMN LOCATIONS.
4. SEE SHEET A-2.7 FOR DOOR & FINISH SCHEDULES.
5. ⊠ INDICATES EXIT SIGN. SEE ELECTRICAL.
6. SEE INTERIOR FINISH PLAN ON SHT. A-2.15.

NUMERAL INDICATES WALL STUD SIZE.

GENERAL NOTES:

1. DIMENSIONS ARE TO FACE OF STUD AND TO CENTERLINE OF COLUMNS UNLESS NOTED OTHERWISE.
2. 5/8" "X" GYP.BD. THROUGHOUT.
3. SEE CEILING PLAN FOR SUNSHADE LOCATIONS.
4. ⌞ INDICATES CORNER GUARD.
5. — INDICATES ROOM SIGN
6. INDICATES FIRE EXTINGUISHER.
   SM SURFACE MTD. SM SEMI RECESSED
   RE RECESSED
7. PROVIDE 4" BATT SOUND INSULATION IN ALL OFFICE WALLS, BETWEEN RESTROOMS AND KITCHEN, AND INTERIOR WALLS AROUND ARCADE.
8. PROVIDE R-19 BATT INSULATION AT ALL EXTERIOR STUD WALLS. PROVIDE R-30 BATT INSULATION AT ALL ROOFS. SEE SPECIFICATIONS FOR ADDITIONAL INFORMATION.

Stadium Club - Floor Plan | SCALE: 1/8"=1'-0" | 1 | General Notes

MIG
MOORE IACOFANO GOLTSMAN, INC.
601 N. HARBOR BLVD.
FULLERTON, CA 92831
TEL 714/871-3533
FAX 714/871-1183
www.migcom.com

PITASSI ARCHITECTS, INC.
8439 White Oak Ave., Suite. 105
Rancho Cucamonga, Ca 91730
Tel. 909-980-1361 ▪ Fax. 909-944-5814
e-mail. pjpaia@pitassiarchitects.com

CONSULTANT:

PERRIS VALLEY Big League Dreams

2155 Trumble Road
Perris, California 92570

SHEET TITLE

100% CONSTRUCTION DOCUMENT

DATE	REVISIONS

STAMP

CHECKED BY	DATE
-	-

DATE 01-07-10	FILE NAME
DRAWN BY -	SHEET A-2.1
JOB NO. 05208.00	
SCALE	OF SHEETS