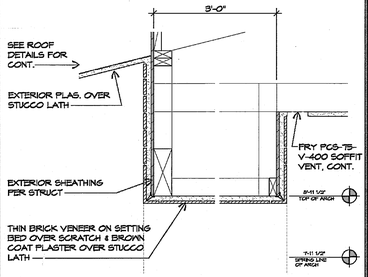

Soffit at Archway | SCALE: 1"=1'-0" | 7

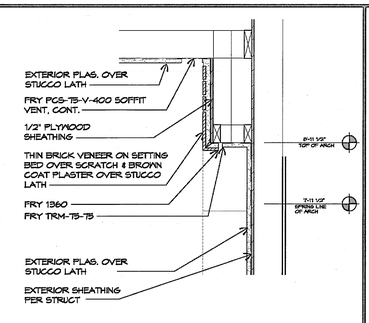

Soffit at Recess | SCALE: 1"=1'-0" | 2

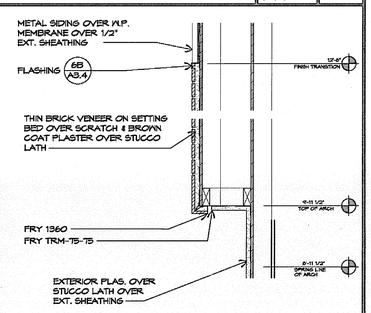

Soffit at Recess | SCALE: 1"=1'-0" | 3

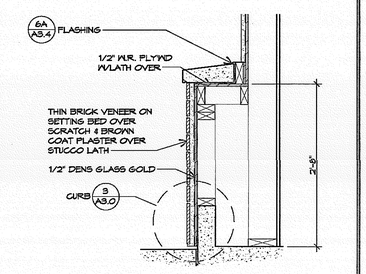

Base at Recess | SCALE: 1"=1'-0" | 4

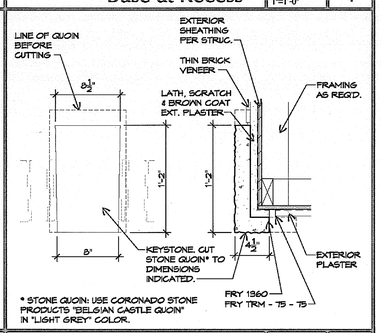

Arch Keystone | SCALE: 1 1/2"=1'-0" | 5

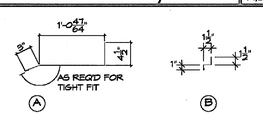

NOTES:

1. ALL FLASHINGS SHALL BE 24 GA. G.I. PAINTED. DETAILS ONLY SHOW MAIN COMPONENTS FOR CLARIFICATION.
2. PROVIDE COMPLETE SHOP DRAWINGS FOR REVIEW AND APPROVAL.
3. FIELD VERIFY ALL DIMENSIONS PRIOR TO FABRICATION.

Flashings | SCALE: 1"=1'-0" | 6

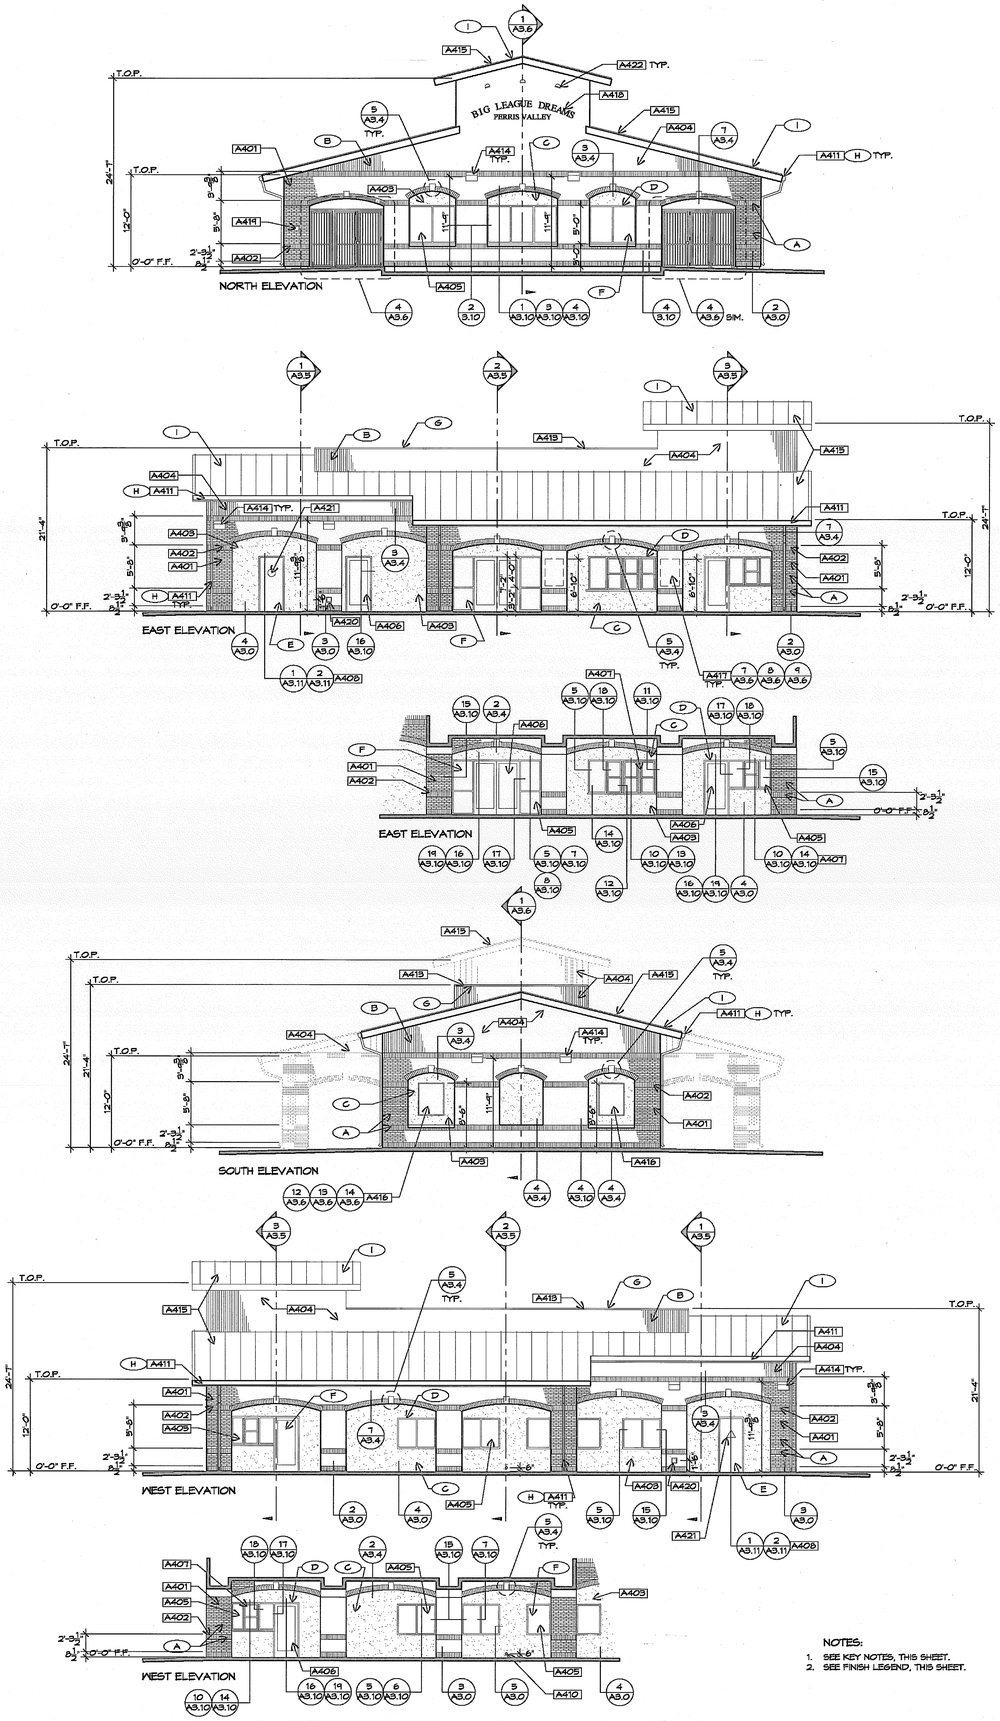

NOTES:

1. SEE KEY NOTES, THIS SHEET.
2. SEE FINISH LEGEND, THIS SHEET.

Administration Building - Exterior Elevations | SCALE: 1/8"=1'-0" | 1

A	THIN BRICK VENEER -	H.C. MUDDOX INTERSTATE BRICK THIN BRICK SERIES - "OLD TOWN RED - SMOOTH"
B	BOX-RIB METAL PANEL	AEP SPAN DURATECH 5000/ZINCALUME "COOL WEATHERED COPPER"
C	EXTERIOR PLASTER	LA HABRA STUCCO X-55 "FRENCH VANILLA"
D	CURTAIN WALL & STOREFRONT	ARCADIA AG451 SERIES w/ 1" GLAZING AB-5 "STANDARD MEDIUM BRONZE"
E	H.M. DOORS AND FRAMES -	DUNN-EDWARDS PAINTS "BLACK SPRUCE" DE6308
F	GLAZING -	PPG SOLARBAN 70XL "SOLARBRONZE"
G	COPINGS AND FLASHING -	PAINT TO MATCH ADJACENT MATERIAL
H	GUTTERS AND DOWNSPOUTS	DUNN-EDWARDS PAINTS "BLACK SPRUCE" DE6308
I	STANDING SEAM METAL ROOF	AEP SPAN 22 GA. 17" WIDE SNAP SEAM HP PANELS DURATECH 5000/ZINCALUME "COOL FOREST GREEN"
NF	NO FINISH	

NOTES:

1. METAL TRIMS AND FLASHINGS FOR BOX RIB PANELS TO MATCH PANEL COLOR AND FINISH.

Elevation Key Notes

Exterior Finish/ Color Legend

A401	BRICK VENEER. SEE DETAILS & SPECS.
A402	BRICK VENEER "SOLDIER COURSE". SEE DETAILS & SPECS.
A403	EXTERIOR PLASTER. SEE DETAILS & SPECS.
A404	"BOX RIB" METAL SIDING PANELS.
A405	ALUM. & GLASS CURTAIN WALL OR STOREFRONT WINDOW SYSTEM. SEE DETAILS.
A406	ALUM. & GLASS DOOR. SEE SCHEDULE.
A407	ALUM. & GLASS PASS-THRU WINDOW W/ STAINLESS STEEL COUNTERTOP. SEE DETAILS.
A408	EXTERIOR DOOR & FRAME. SEE DETAILS & SCHEDULE.
A409	NOT USED.
A410	ROOF OVERFLOW DRAIN SPOUT. SEE PLUMBING & SPECS.
A411	ROOF GUTTER & DOWNSPOUT. SEE SPECIFICATIONS.
A412	NOT USED.
A413	METAL COPING @ ROOF PARAPET. SEE DETAILS.
A414	LIGHTING FIXTURE. MOUNT AT INDICATED HEIGHT. SEE ELECTRICAL FOR ADD'L. INFORMATION.
A415	STANDING SEAM METAL ROOF.
A416	RECESSED ILLUMINATED POSTER CASE. MOUNT AS SHOWN. SEE ELECTRICAL FOR ADD'L. INFORMATION.
A417	RECESSED ILLUMINATED POSTER CASE @ REVERSE SIDE OF COLUMN. MOUNT AS SHOWN. SEE ELECTRICAL FOR ADD'L. INFORMATION.
A418	BUILDING SIGNAGE. SEE SPECIFICATIONS.
A419	KNOX BOX 3200 SERIES - RECESSED MOUNT WITH FACE FLANGE. COLOR TO BE DARK BRONZE. MOUNT AT 5'-0" A.F.F., PROVIDE TAMPER SWITCH, CONNECT TO FIRE ALARM MONITORING SYSTEM.
A420	HOSE BIBB. LOCATE AT INDICATED HEIGHT. SEE PLUMBING FOR ADD'L. INFORMATION.
A421	TOILET ROOM SIGNAGE PER SHEET GN-1.
A422	SIGNAGE LIGHTING PER ELECTRICAL.

MIG
MOORE IACOFANO GOLTSMAN, INC.
501 N. HARBOR BLVD.
FULLERTON, CA 92831
TEL 714/871-3533
FAX 714/871-1183
www.migcom.com

PITASSI ARCHITECTS, INC.
8439 White Oak Ave., Suite. 105
Rancho Cucamonga, Ca 91730
Tel. 909-980-1361 ▪ Fax. 909-944-5814
e-mail. pjpaia@pitassiarchitects.com

CONSULTANT:

PERRIS VALLEY Big League Dreams

2155 Trumble Road
Perris, California 92570

SHEET TITLE

100% CONSTRUCTION DOCUMENT

DATE	REVISIONS

STAMP

REGISTERED PROFESSIONAL ENGINEER
JAMES V. PITASSI
C11446
STATE OF CALIFORNIA

CHECKED BY	DATE
-	-

DATE	FILE NAME
01-07-10	

DRAWN BY	SHEET
-	A-3.4
JOB NO. 05208.00	OF SHEETS
SCALE	