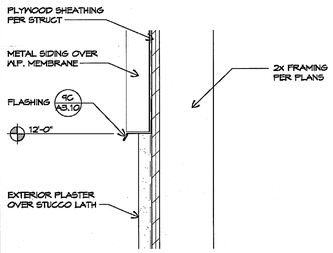

Metal Siding/ Plaster | SCALE: 3"=1'-0" | 4

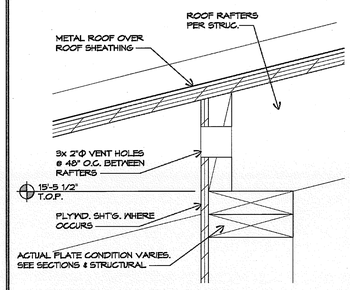

Ventilation @ Blk'g. | SCALE: 3"=1'-0" | 5

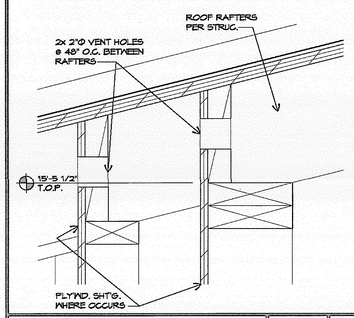

Ventilation @ Blk'g. | SCALE: 3"=1'-0" | 6

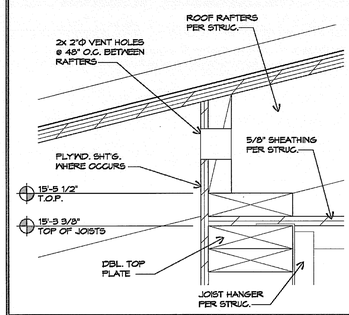

Plate & Block'g @ Rafters | SCALE: 3"=1'-0" | 7

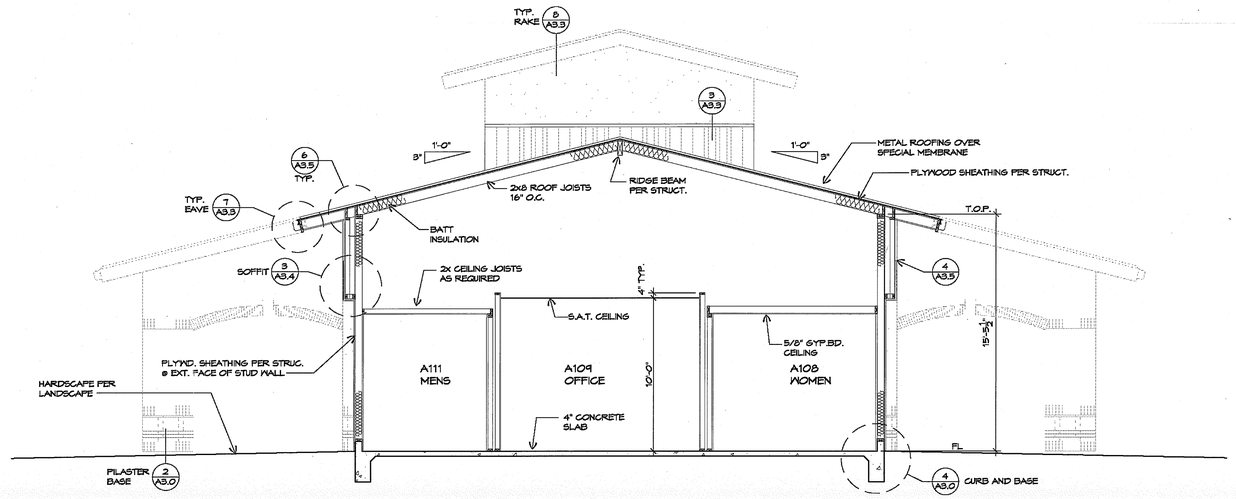

NOTES:

1. SEE STRUCTURAL DRAWINGS FOR ADDITIONAL INFORMATION.
2. SEE DETAILS FOR ADDITIONAL INFORMATION.
3. SEE INTERIOR ELEVATIONS FOR ADDITIONAL INFORMATION.

EJ PLASTER EXPANSION CONTROL JOINT

Administration Building - Building Section | SCALE: 1/4"=1'-0" | 1

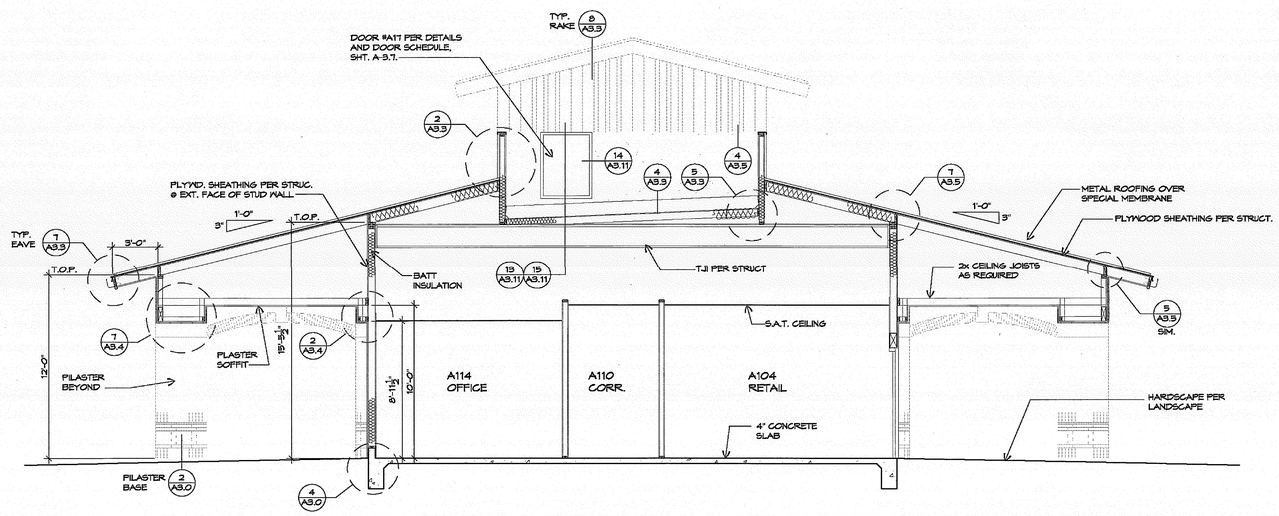

NOTE:

1. SEE NOTES AT DET. 1/A3.5

EJ PLASTER EXPANSION CONTROL JOINT

Administration Building - Building Section | SCALE: 1/4"=1'-0" | 2

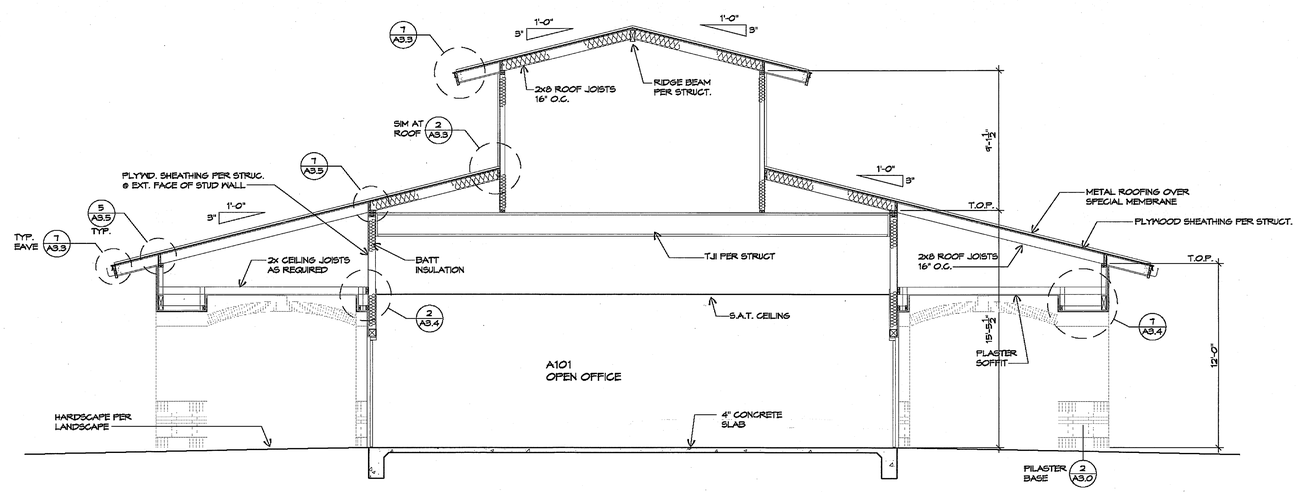

NOTE:

1. SEE NOTES AT DET. 1/A3.5

EJ PLASTER EXPANSION CONTROL JOINT

Administration Building - Building Section | SCALE: 1/4"=1'-0" | 3

MOORE IACOFANO GOLTSMAN, INC.
601 N. HARBOR BLVD. FULLERTON, CA 92831
TEL 714/871-3533 FAX 714/871-1183
www.migsm.com

PITASSI ARCHITECTS, INC.
8439 White Oak Ave., Suite. 105
Rancho Cucamonga, Ca 91730
Tel. 909-980-1361 ¤ Fax. 909-944-5814
e-mail. pjpala@pitassiarchitects.com

CONSULTANT:

PERRIS VALLEY Big League Dreams

2155 Trumble Road
Perris, California 92570

SHEET TITLE

100% CONSTRUCTION DOCUMENT

DATE	REVISIONS

STAMP

CHECKED BY	DATE
-	-

DATE 01-07-10	FILE NAME
DRAWN BY -	SHEET A-3.5
JOB NO. 05208.00	OF SHEETS
SCALE	