DOOR SCHEDULE

NO.	TYPE	DOOR SIZE	DOOR FRAME TYPE	DOOR THK	DOOR TYPE	DETAILS HD	DETAILS JM	DETAILS JM	DETAILS SILL	FIRE RTG.	HDWR.	REMARKS
M01	A	3'-0"x7'-0"	HM	1 3/4	HM	DETAILS PER BLDG.	MFGR.			---	--	PANIC HARDWARE
M02	C	12'-0"x10'-0"	-	-	-	DETAILS PER BLDG.	MFGR.	3/A-5.1		---	--	ROLL-UP GARAGE DOOR
M03	C	12'-0"x10'-0"	-	-	-	DETAILS PER BLDG.	MFGR.	3/A-5.1		---	--	ROLL-UP GARAGE DOOR
M04	C	12'-0"x10'-0"	-	-	-	DETAILS PER BLDG.	MFGR.	3/A-5.1		---	--	ROLL-UP GARAGE DOOR
M05	A	3'-0"x7'-0"	HM	1 3/4	HM	DETAILS PER BLDG.	MFGR.			---	--	PANIC HARDWARE
M06	B	3'-0"x7'-0"	HM	1 3/4	SC	DETAILS PER BLDG.	MFGR.			---	--	PROVIDE LOUVER

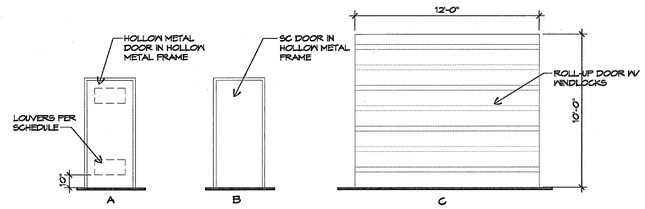

NOTES:

1. SEE "ACCESSIBLE REQUIREMENTS" SHEET GN-1 FOR ADD'L. INFO.
2. PROVIDE FULL WEATHERSTRIPPING AT ALL EXTERIOR DOORS.
3. SEE HARDWARE SCHEDULE IN SPECS.
4. ENTRANCE DOORS SHALL HAVE A SIGN IN 1" H. LETTERS POSTED ABOVE DOOR STATING, "THIS DOOR MUST REMAIN UNLOCKED DURING BUSINESS HOURS."
5. ALL EXIT DOORS SHALL BE OPENABLE FROM THE INSIDE WITHOUT THE USE OF A KEY OR SPECIAL KNOWLEDGE.
6. PROVIDE SIGN " ELECTRICAL ROOM" AT ALL ELECTRICAL ROOM DOORS. CFC §509.5
7. EXIT DOOR OPERATING FORCE MAXIMUM 5 POUNDS.
8. LEVERED DOOR HARDWARE SHALL BE USED AT ALL DOORS NOT PROVIDED WITH AN EXIT DEVICE.
9. EACH DOOR SHALL HAVE A LEVEL LANDING EACH SIDE.
10. EACH EXIT DOOR SHALL HAVE A TACTILE EXIT SIGN AT ADJACENT WALL, SEE DET. 1/GN-1, UNLESS PROVIDED ON EXIT DEVICE.

ROOM FINISH SCHEDULE

NO.	NAME	FLOOR: CONCRETE	FLOOR: -	BASE: RUBBER TOP SET	BASE:	WALLS (SEE INTERIORS): PAINT	WALLS: FIBER REINFORCED PLASTIC	WALLS: -	WALLS: -	CEILING: PAINT	CEILING: -	CEILING: -	CLG HT	REMARKS
M101	SERVICE BAY	(-)				(-)				(-)			VARIES	PAINT ALL EXPOSED STEEL SURFACES "P1"
M102	RESTROOM	(-)		(-)			(-)			(-)			8'-0"	FRP - FULL HT.
-	-												-	-

INTERIOR FINISH LEGEND

KEY	MATERIAL	MANUFACTURER	PATTERN/ COLLECTION	COLOR	SIZE	REMARKS
B1	RUBBER WALL BASE	BURKE FLOORING	UNI-COLOR	"101 BLACK	4"	-
C1	CONCRETE	CONTRACTOR	SMOOTH TROWEL FINISH	NATURAL	-	SEE SPECS.
P1	PAINT	DUNN-EDWARDS	SEMI-GLOSS	DEW380 WHITE	-	-
P2	PAINT	DUNN-EDWARDS	SEMI-GLOSS	DEA187 BLACK	-	-
W1	FRP	MARLITE	STANDARD FRP	S1006 WHITE	-	SMOOTH SURFACE
-	-	-	-	-	-	-

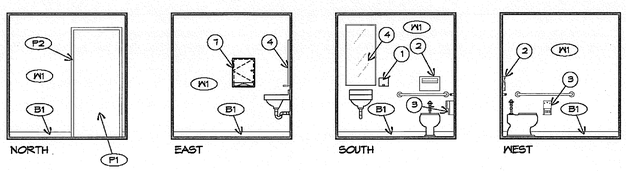

RESTROOM ACCESSORIES:

1. BOBRICK B-4112 SURF. MTD. SOAP DISPENSER
2. BOBRICK B-4221 SURF. MTD. SEAT COVER DISP.
3. BOBRICK B-4288 SURF. MTD. TOILET TISSUE DISP.
4. BOBRICK B-1658 24X48 MIRROR/SHELF
5. BOBRICK B-6806.99X42 42" HANDRAIL
6. BOBRICK B-6806.99X36 36" HANDRAIL
7. BOBRICK B-4262 SURFACE MTD. TOWEL DISPENSER

Restroom - M102 | SCALE: 1/4"=1'-0" | 2

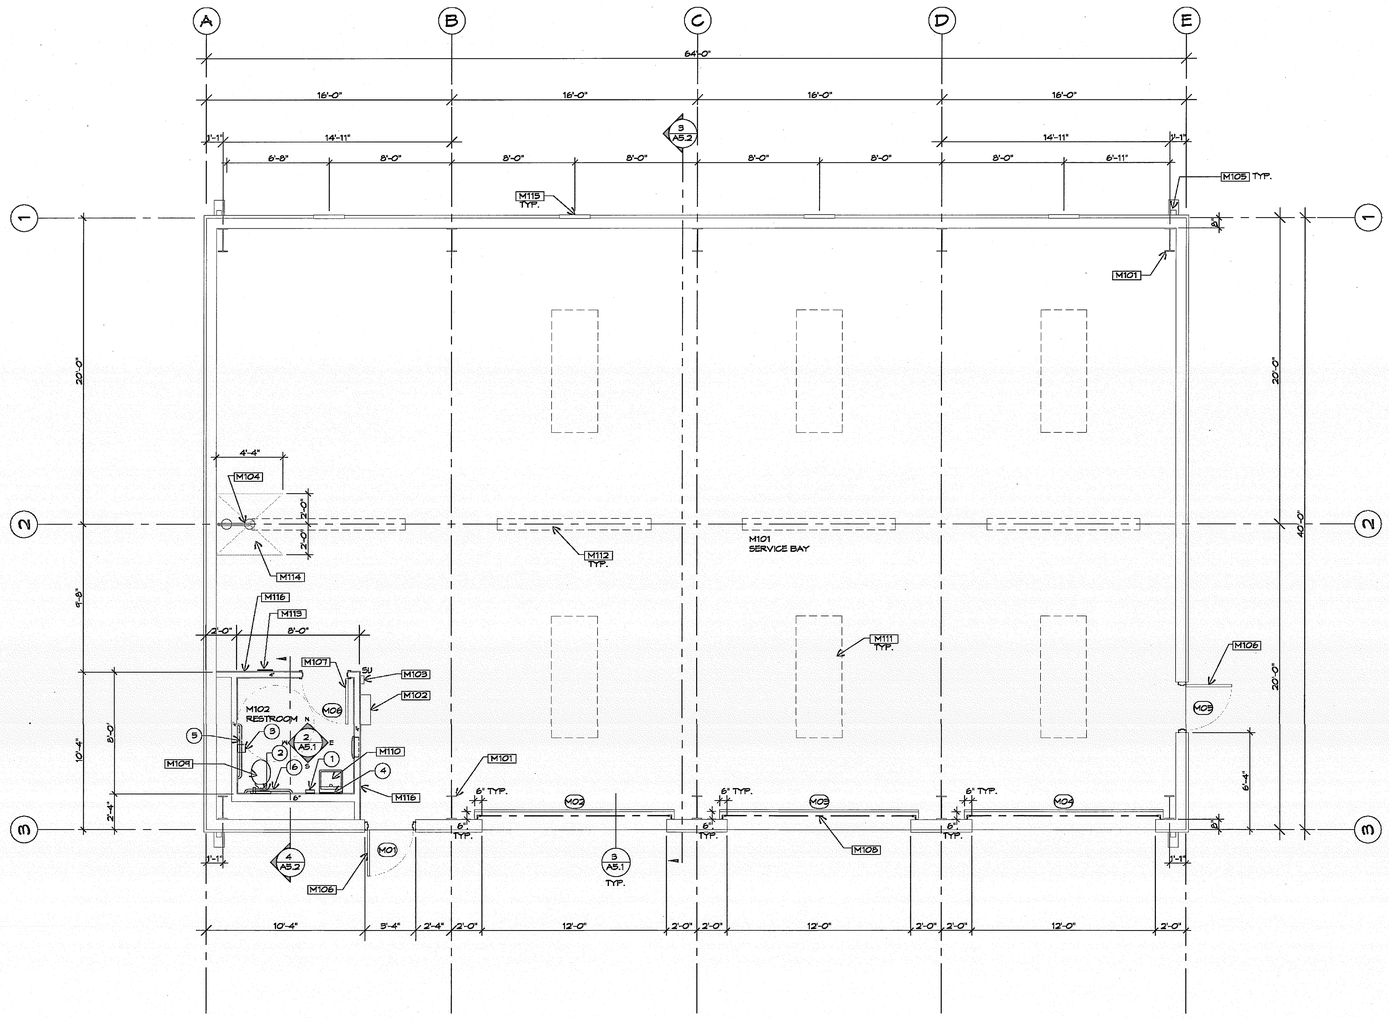

NOTES:

1. SEE RESTROOM ACCESSORIES, DETAIL 2/A-5.1.
2. SEE FINISH LEGEND, DETAIL 2/A-5.1.
3. SEE ELECTRICAL AND PLUMBING DRAWINGS FOR ADDITIONAL INFORMATION.
4. SEE STRUCTURAL DRAWINGS FOR ADDITIONAL INFORMATION.
5. FINISH SLAB W/ DRY SHAKE SURFACE HARDENER PER SPECS. SECTION 03050.

Maintenance Building - Floor Plan | SCALE: 1/4"=1'-0" | 1

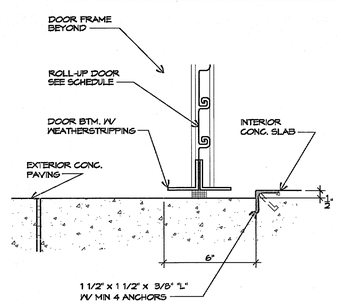

Sill @ Roll-Up Door | SCALE: 3"=1'-0" | 3

GENERAL NOTES:

1. DIMENSIONS ARE TO FACE OF FRAMING AND TO CENTERLINE OF COLUMNS UNLESS NOTED OTHERWISE.
2. INTERIOR WALLS EXPOSED.
3. INDICATES FIRE EXTINGUISHER.
   SU SURFACE MTD. SM SEMI RECESSED
   RE RECESSED
4. PROVIDE 4" BATT SOUND INSULATION IN TOILET WALLS AND CLG..
5. PROVIDE SIMPLE SAVER R-30 INSULATION SYSTEM AT ALL WALLS AND ROOF AS MANUFACTURED BY THERMAL DESIGNS INC., OR APPROVED EQUAL.

PRE-ENGINEERED METAL BUILDING:

1. THE CONTRACTOR SHALL PROVIDE COMPLETE SHOP DRAWINGS AND STRUCTURAL CALCULATIONS FOR THE PRE-ENGINEERED METAL BLDG.
2. FOLLOWING NOTICE TO PROCEED, SHOP DRAWINGS SHALL BE SUBMITTED TO ARCHITECT FOR REVIEW AND APPROVAL WITHIN TIME DESIGNATED IN SPECIFICATIONS.
3. THE SHOP DRAWINGS ALONG WITH ARCHITECTURAL AND STRUCTURAL PLANS SHALL THEN BE SUBMITTED TO THE BUILDING DEPT. FOR PLAN CHECK AND REVIEW AS A DEFERRED SUBMITTAL.
4. THE CONTRACTOR SHALL BE RESPONSIBLE FOR ALL SUBMITTALS AND OBTAINING ALL PERMITS.
5. THE PRE-ENGINEERED METAL BUILDING SHALL BE DESIGNED PER THE PERTINENT SECTIONS OF THE 2007 CBC AND REQUIREMENTS OF THE LOCAL BUILDING DEPT.
6. FINISH COLOR OF METAL PANELS SHALL BE SELECTED BY ARCHITECT FROM BUILDING MANUFACTURER'S CATALOG OF FACTORY COLORS.

KEY NOTES:

- M101 STRUCTURAL COLUMN PER BUILDING MFGR. FINISH PER SPECS.
- M102 8"x24" WOOD SHELF @ +42" A.F.F. FOR TIME CLOCK SYSTEM.
- M103 FIRE EXTINGUISHER. SEE GENERAL NOTES, THIS SHEET.
- M104 EMERGENCY EYEWASH AND SHOWER. SEE PLUMBING.
- M105 4" SQ. DOWNSPOUT. PROVIDE SPLASH BLOCK.
- M106 EXTERIOR DOOR W/ H.M. FRAME PER DOOR SCHEDULE, THIS SHT. PROVIDE LEVEL LANDING BOTH SIDES.
- M107 INTERIOR DOOR W/ H.M. FRAME PER DOOR SCHEDULE, THIS SHT.
- M108 ROLL UP DOOR PER DOOR SCHEDULE, THIS SHT.
- M109 ACCESSIBLE TOILET. SEE PLUMBING & SPECS. SEE SHT. GN-1 FOR ACCESSIBILITY REQUIREMENTS.
- M110 ACCESSIBLE WALL MTD. SINK. SEE PLUMBING & SPECS. SEE SHT. GN-1 FOR ACCESSIBILITY REQUIREMENTS.
- M111 TRANSLUCENT REINFORCED FIBERGLASS ROOF PANEL. PROFILE TO MATCH METAL ROOF PANELS. BY BUILDING MFGR. ABOVE.
- M112 9'x10' LINEAR GRAVITY VENT @ RIDGE. PROVIDE METAL MESH BIRDSCREENS, WELDED END CAPS, AND CHAIN OPERATED DAMPER. ABOVE.
- M113 PROVIDE SIGN " NO STORAGE ALLOWED ABOVE. CEILING NOT DESIGNED FOR STORAGE LOADS"
- M114 SLOPE SLAB AREA TO DRAIN @ 1/4" / 1'.
- M115 METAL LOUVERED WALL VENT. SEE MECH. FOR SIZE, CFM, AND ADD'L. INFO.
- M116 METAL STUD WALL W/ 1 LAYER 5/8" W.R. GYP. BD. EACH SIDE. PAINT GYP. BD. DUNN-EDWARDS "DEW380 WHITE" ON SERVICE BAY SIDE OF WALL. PROVIDE 4" RUBBER WALL BASE BY BURKE FLOORING, COLOR: UNI-COLOR "101 BLACK."

Notes

MIG
MOORE IACOFANO GOLTSMAN, INC.
801 N. HARBOR BLVD.
FULLERTON, CA 92831
TEL 714/871-3533
FAX 714/871-1183
www.migcom.com

PITASSI ARCHITECTS, INC.
8439 White Oak Ave., Suite. 105
Rancho Cucamonga, Ca 91730
Tel. 909-980-1361 ■ Fax. 909-944-5814
e-mail. pjpaia@pitassiarchitects.com

CONSULTANT:

PERRIS VALLEY Big League Dreams

2155 Trumble Road
Perris, California 92570

SHEET TITLE

100% CONSTRUCTION DOCUMENT

DATE	REVISIONS

STAMP

CHECKED BY	DATE
-	-
DATE 01-07-10	FILE NAME
DRAWN BY -	SHEET A-5.1
JOB NO. 05208.00	
SCALE	OF SHEETS