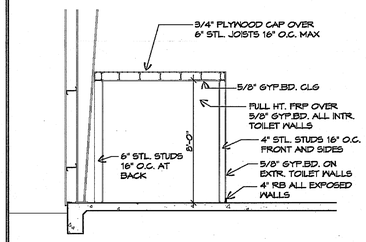

NOTE:
SEE NOTES ON SHEET A-5.1 FOR ADDITIONAL INFORMATION.

Section thru Toilet | SCALE: 1/4"=1'-0" | 4

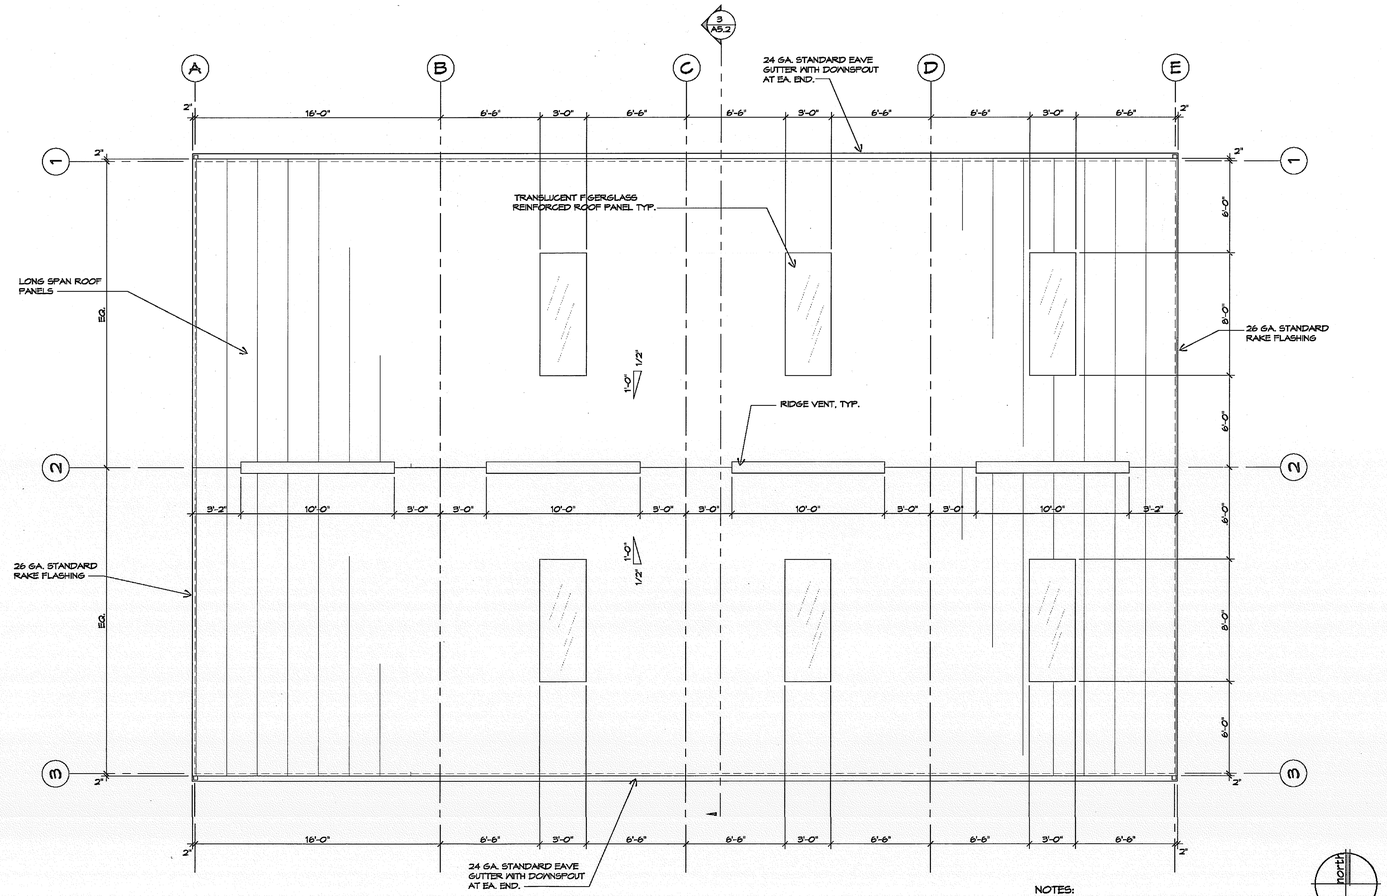

NOTES:
1. SEE NOTES ON A-5.1 FOR ADDITIONAL INFORMATION.
2. COORDINATE METAL PANEL FINISH COLOR W/ ARCHITECT PER "PRE-ENGINEERED METAL BUILDINGS" NOTES ON SHT. A-5.1

Maintenance Building - Roof Plan | SCALE: 1/4"=1'-0" | 1

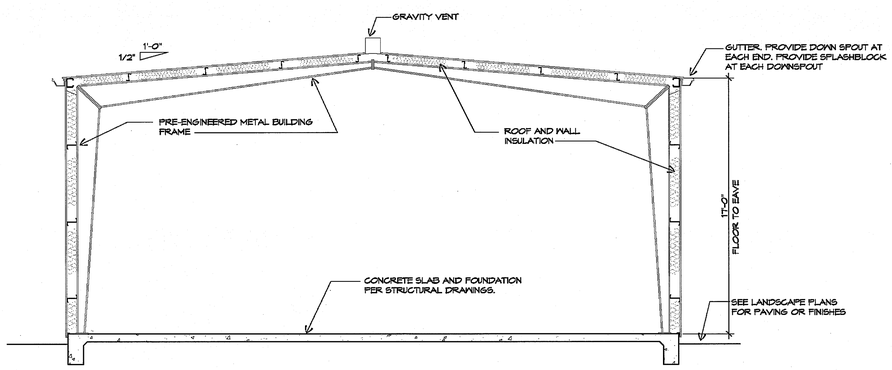

NOTE:
SEE NOTES ON SHEET A-5.1 FOR ADDITIONAL INFORMATION.

Maintenance Building - Building Section | SCALE: 1/4"=1'-0" | 3

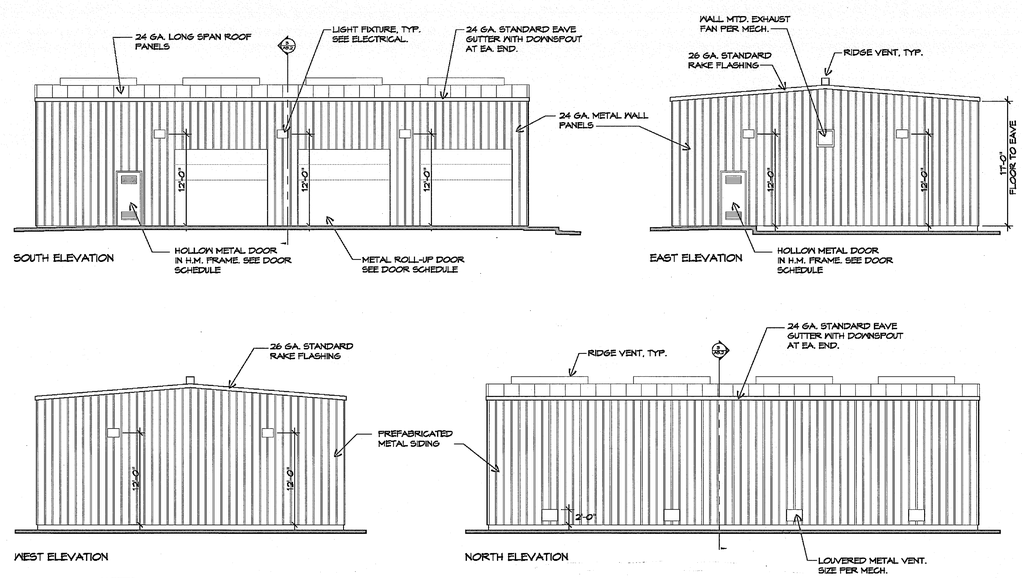

NOTES:
1. SEE NOTES ON A-5.1 FOR ADDITIONAL INFORMATION.
2. COORDINATE METAL PANEL FINISH COLOR W/ ARCHITECT PER "PRE-ENGINEERED METAL BUILDINGS" NOTES ON SHT. A-5.1
3. PAINT EXTERIOR DOORS (MAN & ROLL-UP) AND FRAMES TO MATCH METAL BUILDING PANELS.

Maintenance Building - Exterior Elevations | SCALE: 1/8"=1'-0" | 2

MIG
MOORE IACOFANO GOLTSMAN, INC.
601 N. HARBOR BLVD.
FULLERTON, CA 92831
TEL 714/871-3633
FAX 714/871-1188
www.migcorp.com

PITASSI ARCHITECTS, INC.
8439 White Oak Ave., Suite. 105
Rancho Cucamonga, Ca 91730
Tel. 909-980-1361 ▪ Fax. 909-944-5814
e-mail. pjpaia@pitassiarchitects.com

CONSULTANT:

PERRIS VALLEY Big League Dreams

2155 Trumble Road
Perris, California 92570

SHEET TITLE

100% CONSTRUCTION DOCUMENT

DATE	REVISIONS

STAMP

REGISTERED PROFESSIONAL ENGINEER
CIVIL
7-21-11
STATE OF CALIFORNIA

CHECKED BY	DATE
-	-
DATE 01-07-10	FILE NAME
DRAWN BY -	SHEET A-5.2
JOB NO. 05208.00	OF SHEETS
SCALE	