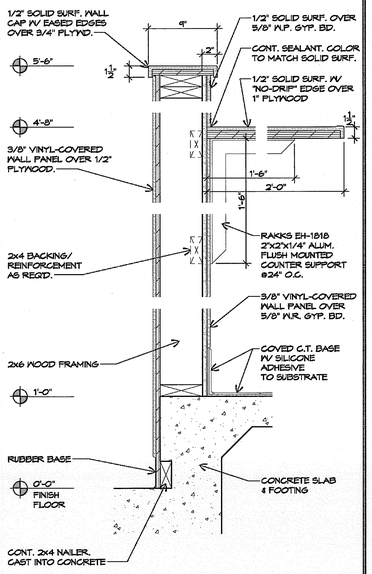

Countertop | SCALE: 1 1/2"=1'-0" | 2

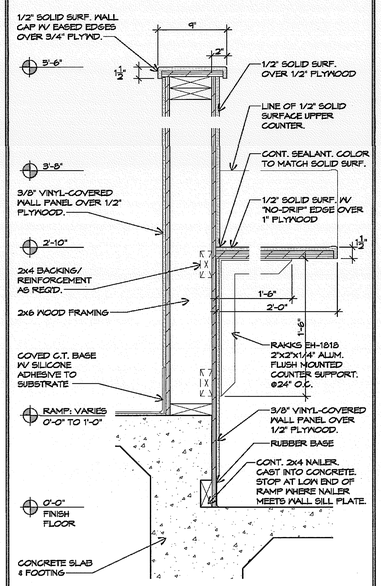

Countertop | SCALE: 1 1/2"=1'-0" | 3

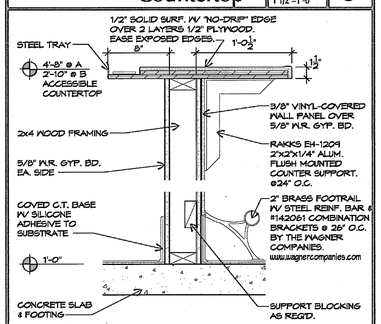

Bar | SCALE: 1 1/2"=1'-0" | 4

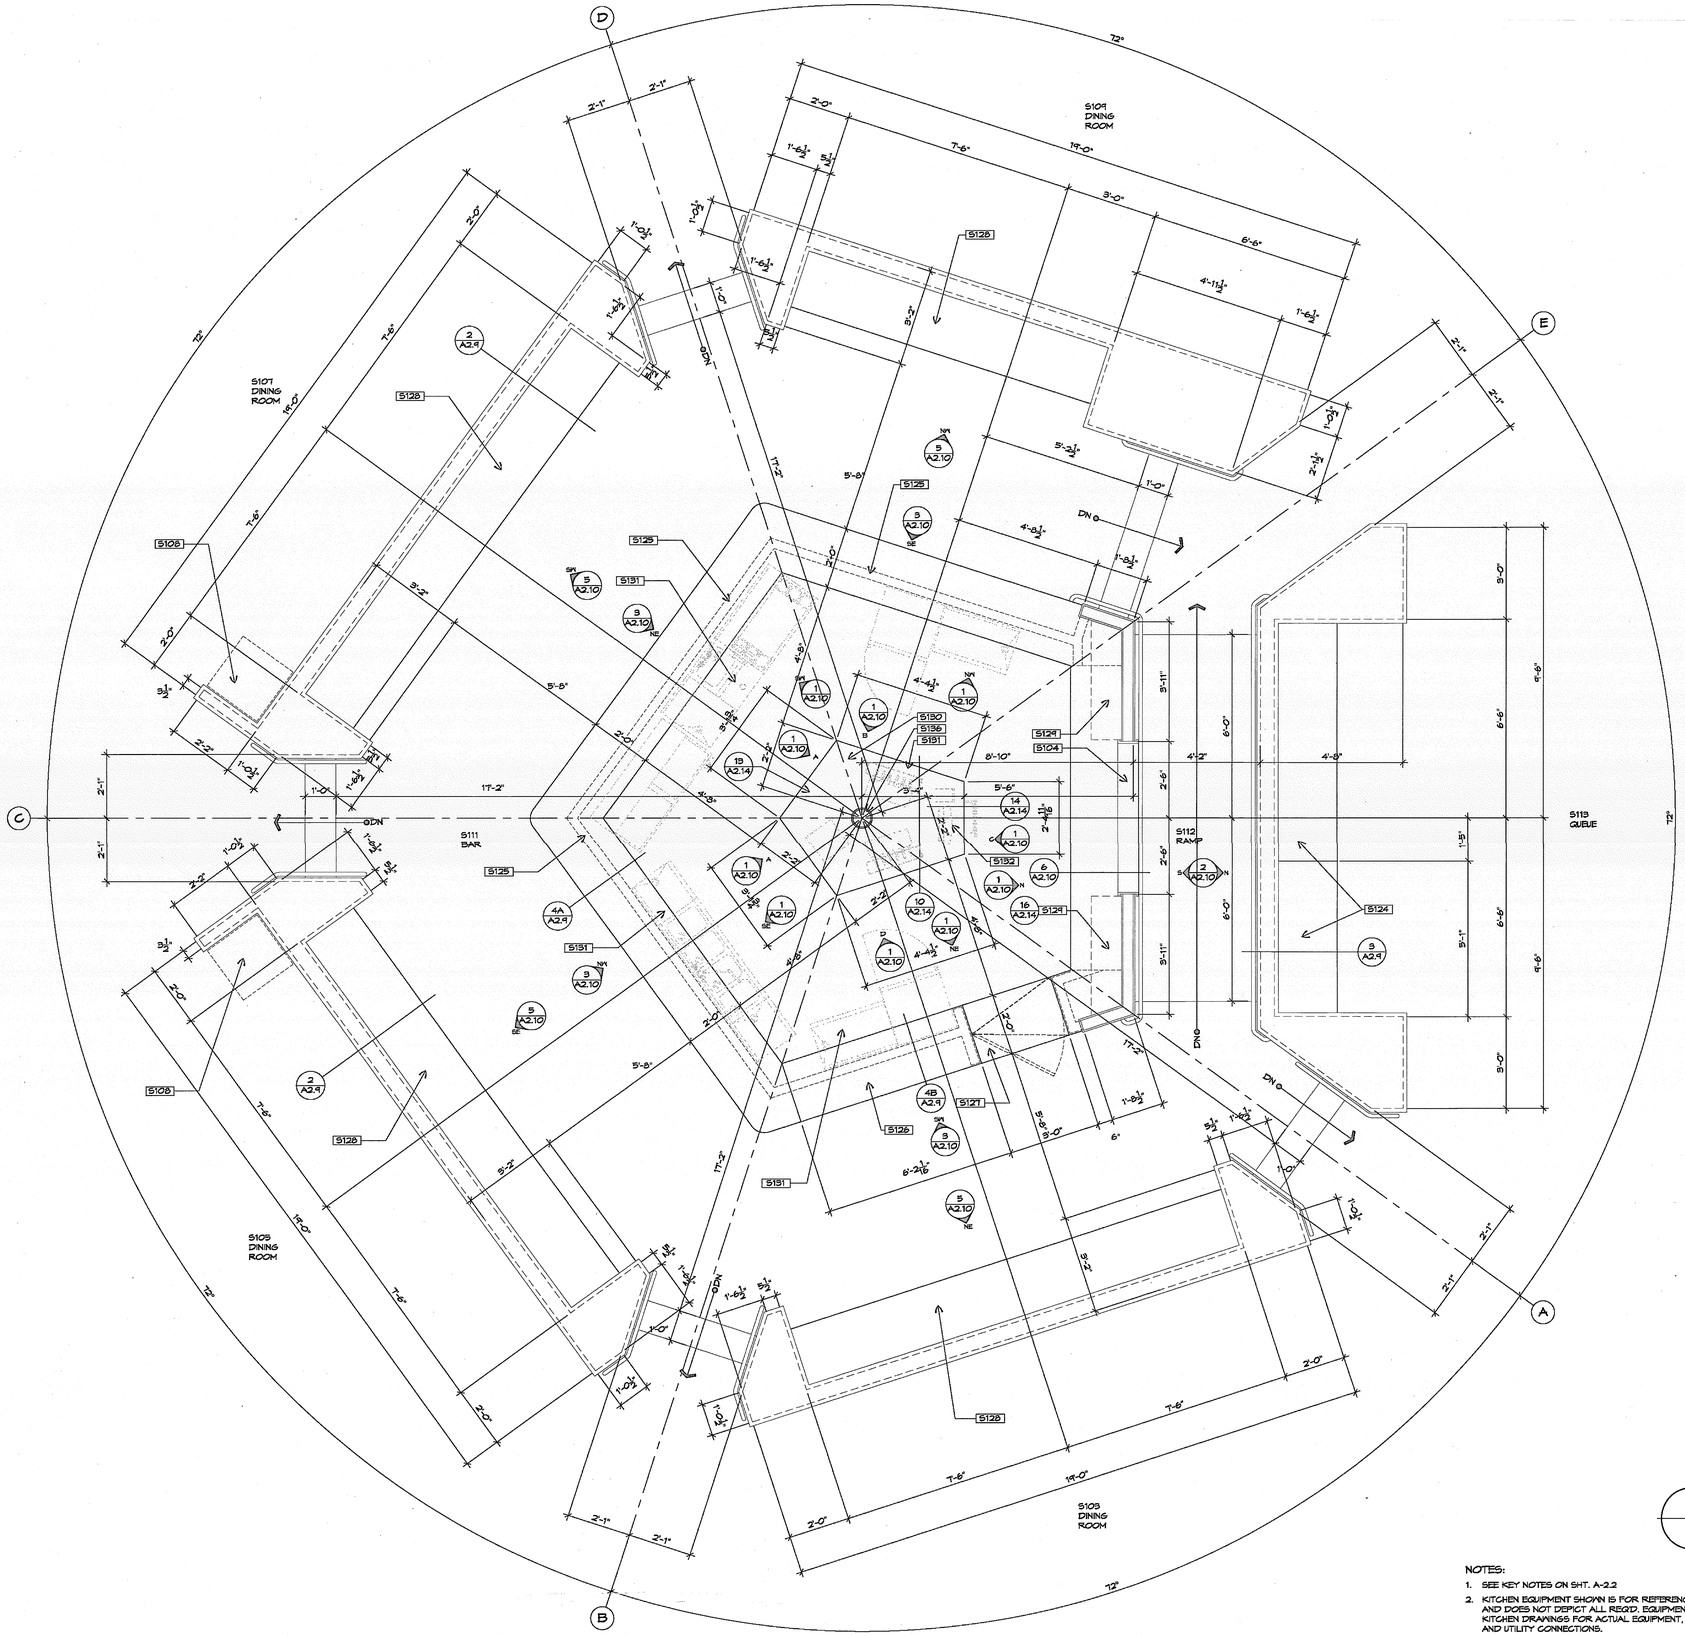

NOTES:

1. SEE KEY NOTES ON SHT. A-2.2
2. KITCHEN EQUIPMENT SHOWN IS FOR REFERENCE ONLY AND DOES NOT DEPICT ALL REQ'D. EQUIPMENT. SEE KITCHEN DRAWINGS FOR ACTUAL EQUIPMENT, LOCATIONS, AND UTILITY CONNECTIONS.
3. SEE FINISH LEGEND, SHT. A-2.1.
4. SEE INTERIOR FINISH PLAN, SHT. A-2.15.

Stadium Club - Enlarged Bar Plan | SCALE: 1/2"=1'-0" | 1

MIG
MOORE IACOFANO GOLTSMAN, INC.
501 N. HARBOR BLVD. FULLERTON, CA 92831
TEL 714/871-3633 FAX 714/871-1183
www.migcom.com

PITASSI ARCHITECTS, INC.
8439 White Oak Ave., Suite. 105
Rancho Cucamonga, Ca 91730
Tel. 909-980-1361 ¤ Fax. 909-944-5814
e-mail. pjpaia@pitassiarchitects.com

CONSULTANT:

PERRIS VALLEY Big League Dreams

2155 Trumble Road
Perris, California 92570

SHEET TITLE

100% CONSTRUCTION DOCUMENT

DATE	REVISIONS

STAMP

CHECKED BY	DATE
-	-

DATE 01-07-10	FILE NAME
DRAWN BY -	SHEET A-2.9
JOB NO. 05208.00	
SCALE	OF SHEETS