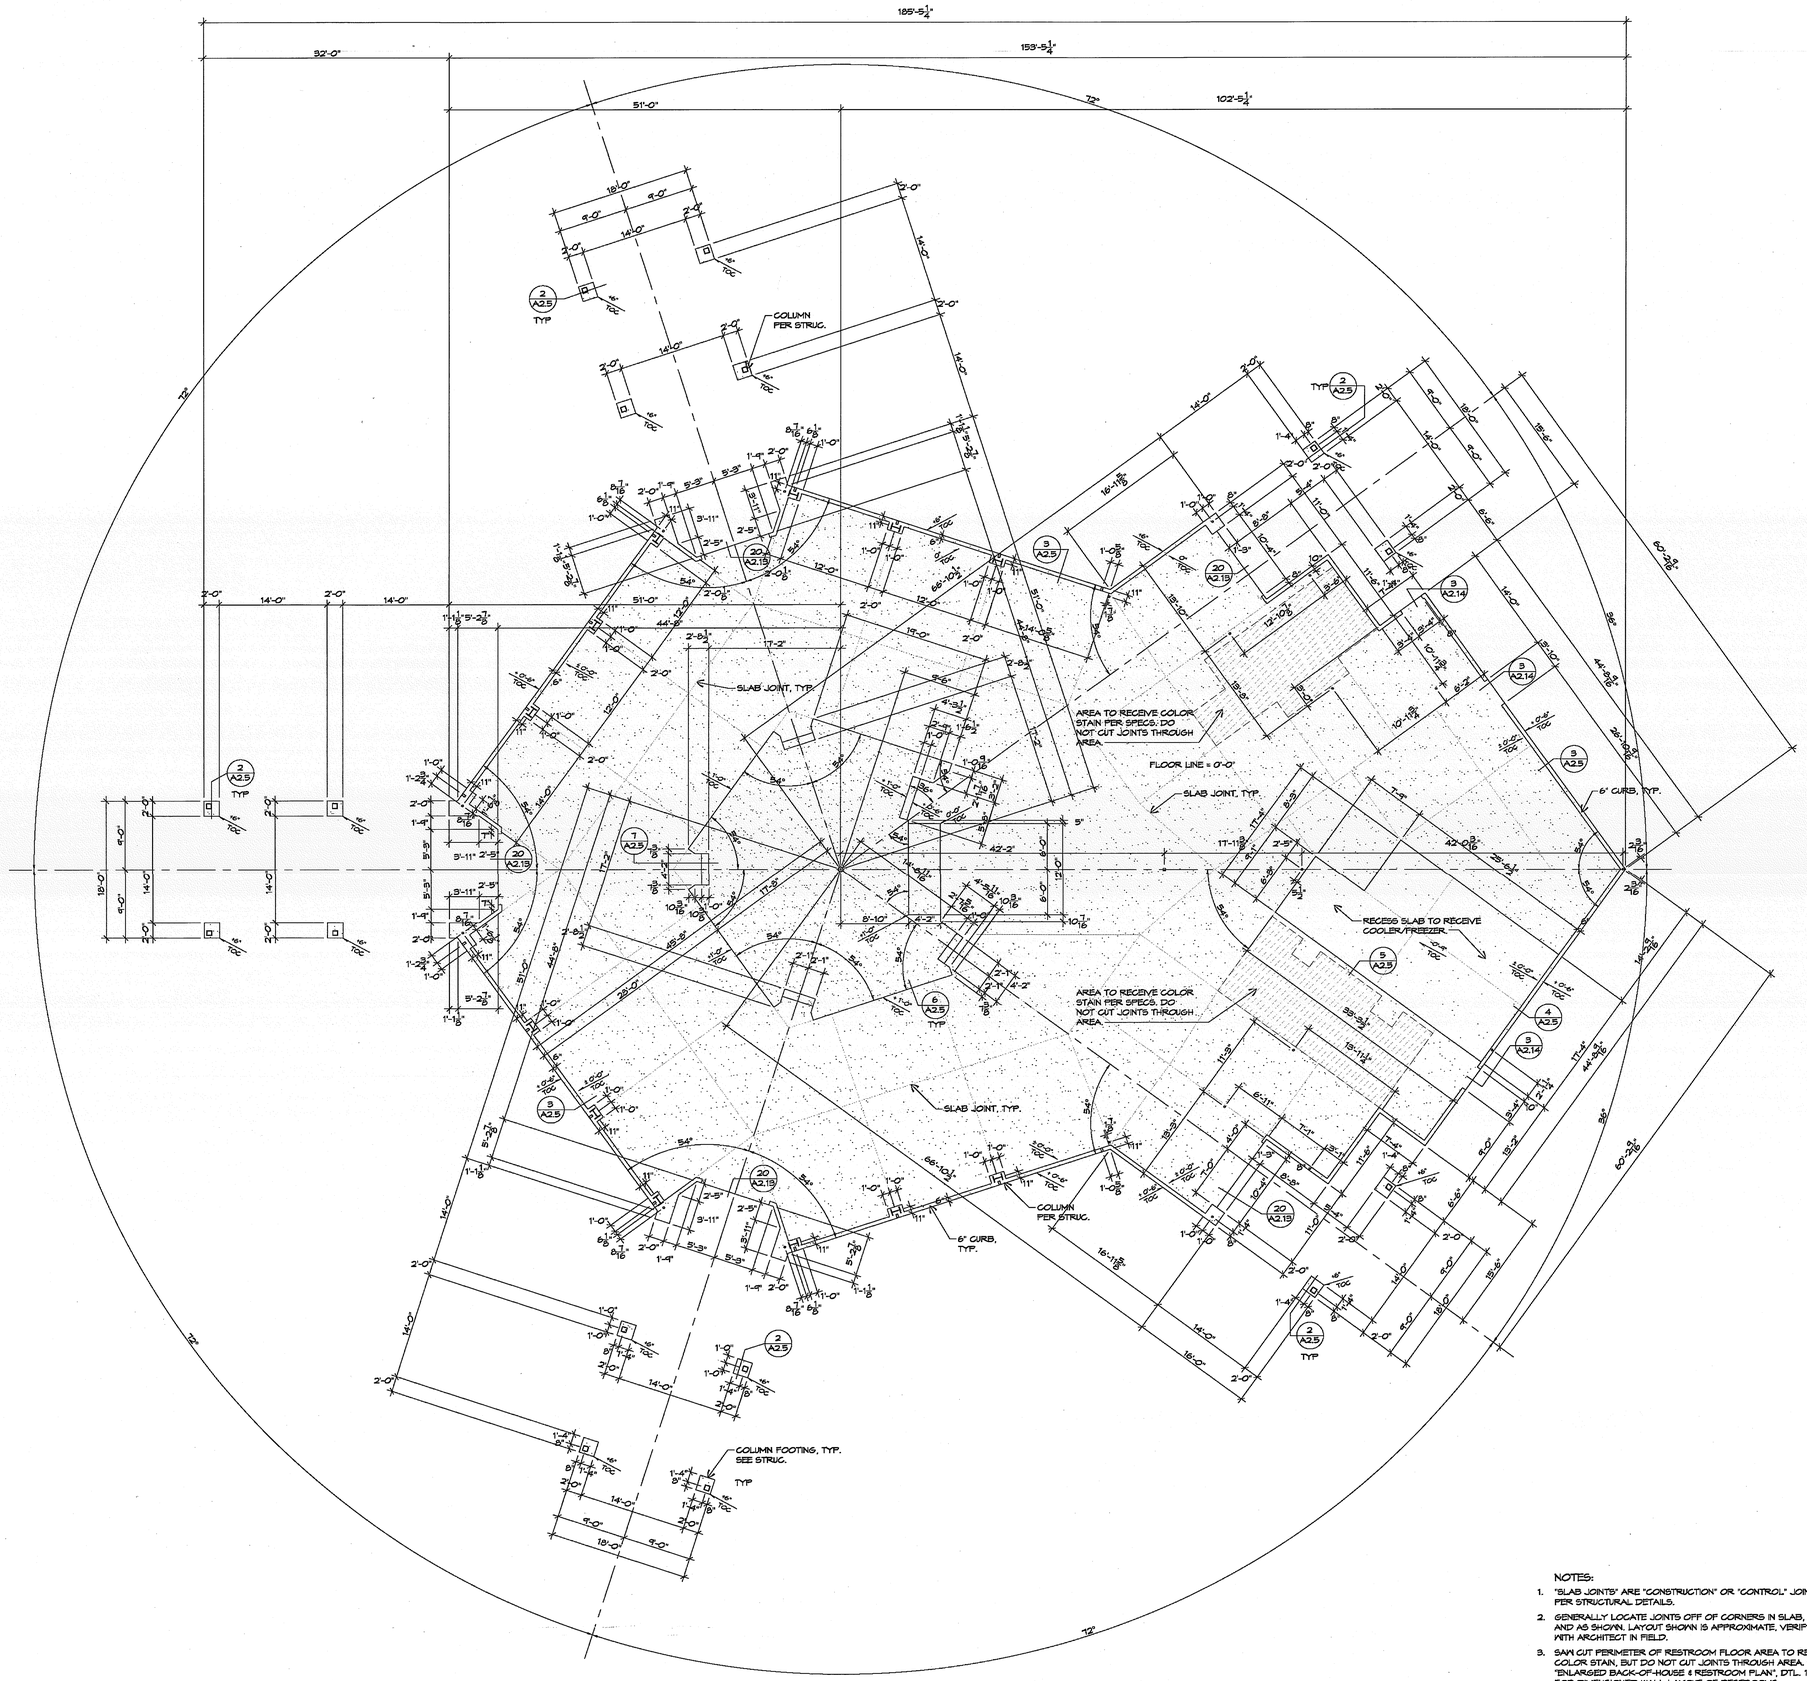

NOTES:

1. "SLAB JOINTS" ARE "CONSTRUCTION" OR "CONTROL" JOINTS, PER STRUCTURAL DETAILS.
2. GENERALLY LOCATE JOINTS OFF OF CORNERS IN SLAB, AND AS SHOWN. LAYOUT SHOWN IS APPROXIMATE. VERIFY WITH ARCHITECT IN FIELD.
3. SAW CUT PERIMETER OF RESTROOM FLOOR AREA TO RECEIVE COLOR STAIN, BUT DO NOT CUT JOINTS THROUGH AREA. SEE "ENLARGED BACK-OF-HOUSE & RESTROOM PLAN", DTL. 1/ A-2.8 FOR DIMENSIONED WALL LAYOUT OF RESTROOMS.

north

Stadium Club - Slab Layout Plan | SCALE: 1/8"=1'-0" | 1

MIG

MOORE IACOFANO GOLTSMAN, INC.
601 N. HARBOR BLVD.
FULLERTON, CA 92831
TEL 714/871-3639
FAX 714/871-1169
www.migcom.com

PITASSI ARCHITECTS, INC.
8439 White Oak Ave., Suite. 105
Rancho Cucamonga, Ca 91730
Tel. 909-980-1361 ▪ Fax. 909-944-5814
e-mail. pjpaia@pitassiarchitects.com

CONSULTANT:

PERRIS VALLEY Big League Dreams

2155 Trumble Road
Perris, California 92570

SHEET TITLE

100% CONSTRUCTION DOCUMENT

DATE	REVISIONS

STAMP

LICENSED ARCHITECT
PAUL J. PITASSI
C-21446
STATE OF CALIFORNIA

CHECKED BY	DATE
-	-

DATE	FILE NAME
01-07-10	

DRAWN BY	SHEET
-	A-2.0
JOB NO. 05208.00	
SCALE	OF SHEETS