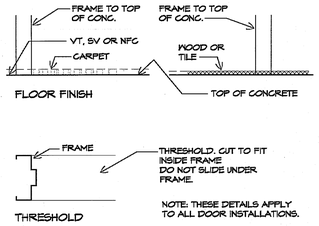

Typ. Door Standards

SCALE: 1 1/2"=1'-0" | 3

1. SEE SPECS FOR SEALANTS.
2. SUBMIT FOR APPROVAL DATA AND SAMPLES OF SEALANTS.

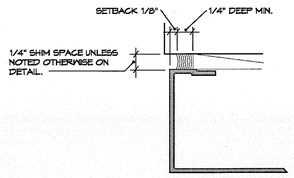

Typ. Caulking

SCALE: FULL | 4

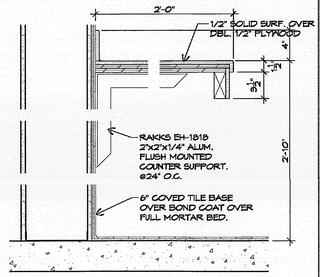

Restroom Accessories

1. BOBRICK B-43444 RECESSED PAPER TOWEL DISP./WASTE RECEPTACLE (LARGE)
2. BOBRICK B-4369 RECESSED PAPER TOWEL DISP./WASTE RECEPTACLE (SMALL)
3. BOBRICK B-822 LAVATORY MTD. TOP FILLING SOAP DISPENSER
4. BOBRICK B-4112 SURF. MTD. SOAP DISPENSER
5. BOBRICK B-4221 SURF. MTD. SEAT COVER DISP.
6. BOBRICK B-4288 SURF. MTD. TOILET TISSUE DISP.
7. BOBRICK B-357 PARTITION MTD. SEAT COVER, SANITARY NAPKIN & TISSUE DISP.
8. BOBRICK B-347 PARTITION MTD. SEAT COVER & TISSUE DISP.
9. BOBRICK B-3574 RECESSED SEAT COVER, SANITARY NAPKIN & TISSUE DISP.
10. BOBRICK B-3474 RECESSED SEAT-COVER & TISSUE DISP.
11. BOBRICK B-2934x44 SHELF W/ MOP AND BROOM HOLDERS
12. BOBRICK B-1868 2448 MIRROR/SHELF
13. BOBRICK B-6806.99x42 42" HANDRAIL
14. BOBRICK B-6806.99x36 36" HANDRAIL
15. BOCAR PRODUCTS TRAP WRAP AT WASTE AND SUPPLY
16. KOALA BEAR KB100-00 HORIZONTAL WALL-MOUNTED BABY STATION
17. BOBRICK B-354 PART. MTD. SANITARY NAPKIN DISPOSAL
18. BOBRICK B-4262 SURFACE MTD. TOWEL DISPENSER

Countertop

SCALE: 1 1/2"=1'-0" | 5

INTERIOR FINISH LEGEND

KEY	MATERIAL	MANUFACTURER	PATTERN/ COLLECTION	COLOR	SIZE	REMARKS
B1	RUBBER WALL BASE	BURKE FLOORING	UNI-COLOR	701 BLACK	4"	-
-	-	-	-	-	-	-
C1	CONCRETE	CONTRACTOR	SMOOTH TROWEL FINISH	NATURAL	-	SEE SPECS.
C2	CONCRETE	SCOFIELD LITHOCHROME	CHEMSTAIN CLASSIC	DARK WALNUT	-	SEE SPECS.
CT1	CERAMIC TILE	DAL TILE	NATURAL HUES	GH24 IVORY	6" x 6"	1 (GROUT - G1)
CT2	CERAMIC TILE	DAL TILE	NATURAL HUES	GH75 FIR	6" x 6"	1 (GROUT - G1)
CT3	CERAMIC TILE	DAL TILE	QUARRY TEXTURES	QT04 DESERT TAN	8" x 8"	1 (GROUT - G1), 5A
CT4	CERAMIC TILE	DAL TILE	QUARRY TEXTURES	QT04 DESERT TAN	5" x 8"	1 (GROUT - G1), 5B, 5C
G1	GROUT	POLYBLEND	-	60 CHARCOAL	-	-
P1	PAINT	DUNN-EDWARDS	SEMI-GLOSS	DEW380 WHITE	-	-
P2	PAINT	DUNN-EDWARDS	SATIN	DEW380 WHITE	-	-
P3	PAINT	DUNN-EDWARDS	SEMI-GLOSS	DE6190 BALL OF STRING	-	-
P4	PAINT	DUNN-EDWARDS	SEMI-GLOSS	DEA151 BLACK	-	-
P5	PAINT	DUNN-EDWARDS	SEMI-GLOSS	DE6207 EGYPTIAN SAND	-	-
P6	PAINT	DUNN-EDWARDS	SEMI-GLOSS	DE6308 BLACK SPRUCE	-	-
SS1	SOLID SURFACE	CORIAN	-	SUEDE	-	-
SS2	STAINLESS STEEL	CONTRACTOR	-	-	-	-
ST1	SUSP. ACOUSTIC TILE	ARMSTRONG	CLEAN ROOM VL	WHITE	24" x 24"	-
TP1	TOILET PARTITION	SANTANA	CLASSICS	BEIGE	-	-
TP2	TOILET PARTITION	SANTANA	CLASSICS	LINEN	-	-
VD1	VINYL DOOR	ACROVYN	ACROVYN DOORS	STB AMBER CHERRY	-	-
VW1	VINYL CORNER GRD	ACROVYN	CORNER GUARDS	449 WHITE	-	-
W1	FRP	MARLITE	STANDARD FRP	S1006 WHITE	-	SMOOTH SURFACE
ER1	EPOXY RESIN	STONHARD	STONSHIELD HRI	TO BE SELECTED		ALTERNATE #5

NOTES:
1. PROVIDE GROUT TO MATCH MAIN FIELD TILE. GROUT COLORS NOTED ON THIS LEGEND.
2. FACTORY TO PROVIDE COLOR-MATCHED SEALANT AT JOINTS.
3. REFER TO INTERIOR ELEVATIONS FOR WALL TILE PATTERNS.
4. FIELD PAINT SUSPENSION GRID AND TILES W/ PAINT COLOR "P4" WHERE INDICATED ON PLANS.
5. TILE SHALL HAVE THE FOLLOWING FEATURES: A: ABRASIVE, NON-SLIP FINISH; B: BULLNOSE TOP; C: COVED BASE
6. IF ADD'L ALTERNATE #5 IS EXERCISED, CERAMIC TILE "CT3" AND "CT4" SHALL BE REPLACED BY "ER1" IN C103 STOR., C105 SERVING, C106 KITCHEN, AND C108 OFFICE.

Interior Key Notes

- C501 FIRE EXTINGUISHER CABINET. SEE PLANS FOR EXACT LOCATION AND TYPE. FIRE EXTINGUISHER BY OWNER.
- C502 LINE OF TOILET PARTITION IN FOREGROUND.
- C503 TOILET PARTITION. SEE FINISH SCHEDULE FOR COLOR.
- C504 1/4" FLOAT GLASS MIRROR. SEE SPECIFICATIONS.
- C505 NOT USED.
- C506 SOLID SURFACE COUNTERTOP W/ SINKS PER PLUMBING. SEE DETAILS.
- C507 STAINLESS STEEL COUNTERTOP PER DETAILS.
- C508 NOT USED.
- C509 ALUMINUM STOREFRONT WINDOW W/ PASS-THRU WINDOWS. SEE DETAILS.
- C510 LADDER TO ROOF ACCESS HATCH.
- C511 COVED TILE BASE.
- C512 CABINETRY PER KITCHEN DRAWINGS.
- C513 JANITOR'S SERVICE SINK. SEE PLUMBING AND SPECIFICATIONS.
- C514 EXIT SIGN. SEE ELECTRICAL DWGS. AND SPECIFICATIONS.
- C515 FIBER REINFORCED PLASTIC WALL COVERING.
- C516 VINYL CORNER GUARD TO HEIGHT INDICATED.

ROOM FINISH SCHEDULE

NO.	NAME	FLOOR: QUARRY TILE	FLOOR: CERAMIC TILE	FLOOR: CONCRETE	FLOOR: ALT. #5, EPOXY RESIN	BASE: RUBBER TOP SET	BASE: COVED QUARRY TILE	BASE: CERAMIC TILE	BASE: -	WALLS (SEE INTERIORS): PAINT	WALLS: CERAMIC TILE	WALLS: -	WALLS: -	WAIN-SCOT: FIBER REINFORCED PLASTIC	WAIN-SCOT: -	CEILING: SUSP. VINYL TILE	CEILING: PAINT	CEILING: -	CLG HT	REMARKS
C101	WOMENS RR		-					-			-						-		9'-0"	
C102	OUTSIDE STOR.			-		-				-							-		9'-0"	
C103	STORAGE	-			1		-							-			-		8'-0"	FRP - FULL HT.
C104	JANITOR			-		-				-				-			-		9'-0"	FRP - 4'-0" WAINSCOT
C105	SERVING	-			1		-							-		-			9'-0"	FRP - FULL HT.
C106	KITCHEN	-			1		-							-		-			9'-0"	FRP - FULL HT.
C107	OUTSIDE STOR.			-		-				-							-		9'-0"	
C108	OFFICE	-			1		-			-							-		9'-0"	
C109	ELECTRICAL			-		-				-							-		8'-0"	
C110	MENS RR		-					-			-						-		9'-0"	

NOTES:
1. ALTERNATE FLOORING MATERIAL SHALL BE PROVIDED AT OWNER'S OPTION IN NOTED AREAS, WITH INTEGRAL, MONOLITHIC 6" COVED BASE.

DOOR SCHEDULE

NO.	TYPE	DOOR: SIZE	DOOR: FRAME TYPE	DOOR: THK	DOOR: TYPE	DETAILS: HD	DETAILS: JM	DETAILS: JM	DETAILS: SILL	FIRE RTG.	HDWR.	REMARKS
C01	C	3'-0"x7'-0"	HM	1 3/4	HM	2/M.O	2/M.O	2/M.O	4/M.O	---	08	PANIC HARDWARE
C02	C	3'-0"x7'-0"	HM	1 3/4	HM	2/M.O	2/M.O	2/M.O	4/M.O	---	09	PANIC HARDWARE
C03	C	3'-0"x7'-0"	HM	1 3/4	HM	2/M.O	2/M.O	2/M.O	4/M.O	---	10	
C04	C	3'-0"x7'-0"	HM	1 3/4	HM	2/M.O	2/M.O	2/M.O	4/M.O	---	09	
C05	C	3'-0"x7'-0"	HM	1 3/4	HM	2/M.O	2/M.O	2/M.O	4/M.O	---	08	PANIC HARDWARE
C06	C	3'-0"x7'-0"	HM	1 3/4	HM	2/M.O	2/M.O	2/M.O	4/M.O	---	10	PANIC HARDWARE
C07	D1	3'-0"x7'-0"	HM	1 3/4	SC/V	3/M.O	3/M.O	3/M.O	3/M.S	---	20	UNDERCUT DOOR 1", GLASS LITE
C08	D1	3'-0"x7'-0"	HM	1 3/4	SC/V	3/M.O	3/M.O	3/M.O	3/M.S	---	17	UNDERCUT DOOR 1"
C09	D1	3'-0"x7'-0"	HM	1 3/4	SC/V	3/M.O	3/M.O	3/M.O	3/M.S	---	20	UNDERCUT DOOR 1", GLASS LITE
C10	C	3'-0"x7'-0"	HM	1 3/4	HM	2/M.O	2/M.O	2/M.O	4/M.O	---	09	

NOTES:
1. NUMBERS LISTED UNDER "HDWR" REFER TO DOOR HARDWARE SETS AS DEFINED IN SPECIFICATION SECTION 08710, PART 3.7

Door Types

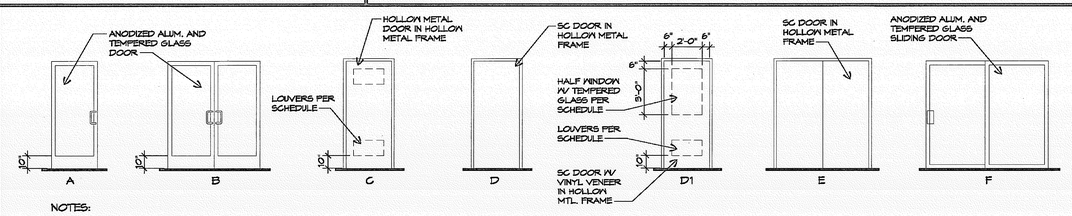

NOTES:
1. SEE "ACCESSIBLE REQUIREMENTS" SHEET GN-1 FOR ADD'L. INFO.
2. PROVIDE FULL WEATHERSTRIPPING AT ALL EXTERIOR DOORS.
3. SEE HARDWARE SCHEDULE IN SPECS.
4. ENTRANCE DOORS SHALL HAVE A SIGN IN 1" H. LETTERS POSTED ABOVE DOOR STATING, "THIS DOOR MUST REMAIN UNLOCKED DURING BUSINESS HOURS."
5. ALL EXIT DOORS SHALL BE OPENABLE FROM THE INSIDE WITHOUT THE USE OF A KEY OR SPECIAL KNOWLEDGE.
6. PROVIDE SIGN " ELECTRICAL ROOM" AT ALL ELECTRICAL ROOM DOORS. CFC 85093
7. EXIT DOOR OPERATING FORCE MAXIMUM 5 POUNDS.
8. LEVERED DOOR HARDWARE SHALL BE USED AT ALL DOORS NOT PROVIDED WITH AN EXIT DEVICE.
9. EACH DOOR SHALL HAVE A LEVEL LANDING EACH SIDE.
10. EACH EXIT DOOR SHALL HAVE A TACTILE EXIT SIGN AT ADJACENT WALL, SEE DET. 1/GN-1, UNLESS PROVIDED ON EXIT DEVICE.
11. WHERE LOUVERS OR WINDOW LITES ARE PROVIDED, PAINT FRAMES TO MATCH ADJACENT DOOR FRAMES.

Mens Restroom - C110

SCALE: 1/4" = 1'-0" | 2

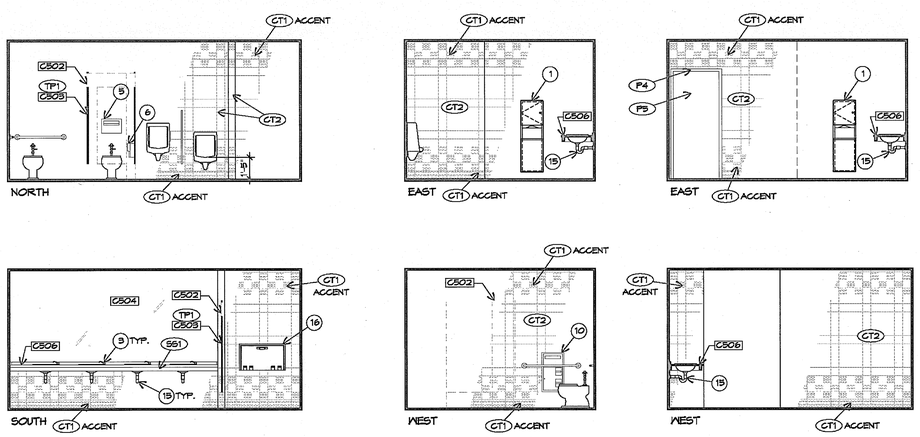

Womens Restroom - C101

SCALE: 1/4" = 1'-0" | 1

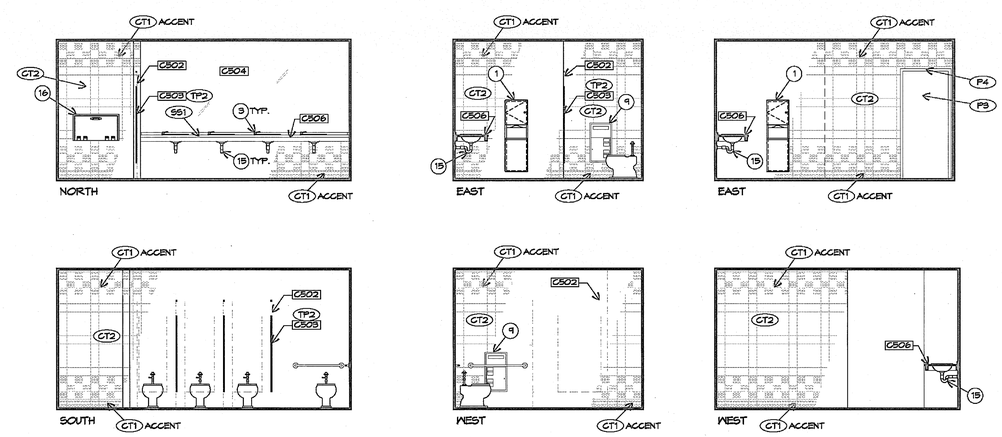

NOTES:
1. SEE INTERIOR KEY NOTES ON THIS SHEET.
2. SEE FINISH LEGEND ON THIS SHEET.
3. SEE RESTROOM ACCESSORIES ON THIS SHEET.

MIG
MOORE IACOFANO GOLTSMAN, INC.
201 N. HARBOR BLVD. FULLERTON, CA 92831
TEL 714/871-3533 FAX 714/871-1183
www.migcom.com

PITASSI ARCHITECTS ,INC.
8439 White Oak Ave., Suite. 105
Rancho Cucamonga, Ca 91730
Tel. 909-980-1361 ¤ Fax. 909-944-5814
e-mail. pjpala@pitassiarchitects.com

CONSULTANT:

PERRIS VALLEY Big League Dreams

2155 Trumble Road
Perris, California 92570

SHEET TITLE

100% CONSTRUCTION DOCUMENT

DATE	REVISIONS

STAMP

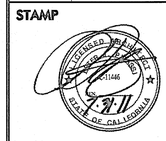

CHECKED BY	DATE
-	-

DATE 01-07-10	FILE NAME
DRAWN BY -	SHEET A-4.5
JOB NO. 05208.00	OF SHEETS
SCALE	