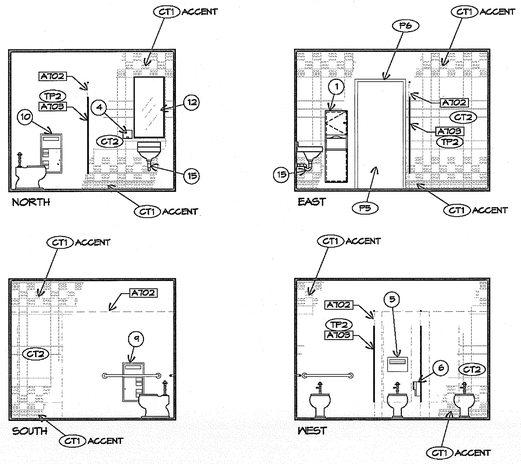

NOTES:
1. SEE INTERIOR KEY NOTES ON THIS SHEET.
2. SEE FINISH LEGEND ON THIS SHEET.
3. SEE RESTROOM ACCESSORIES ON THIS SHEET.

Women's Restroom - A108

SCALE: 1/4" = 1'-0" | 1

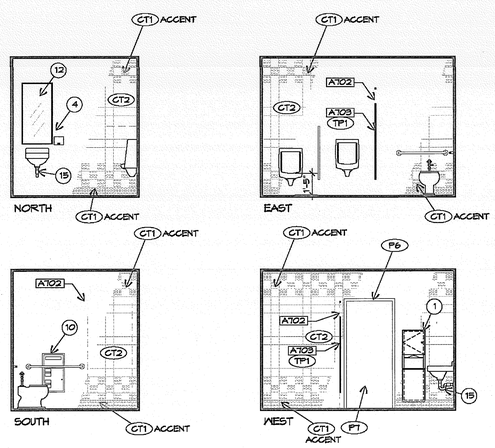

Men's Restroom - A111

SCALE: 1/4" = 1'-0" | 2

INTERIOR FINISH LEGEND

KEY	MATERIAL	MANUFACTURER	PATTERN/ COLLECTION	COLOR	SIZE	REMARKS
B1	RUBBER WALL BASE	BURKE FLOORING	UNI-COLOR	502 BROWN	4"	-
-	-	-	-	-	-	-
C1	CONCRETE	CONTRACTOR	SMOOTH TROWEL FINISH	NATURAL	-	SEE SPECS.
C2	CONCRETE	SCOFIELD LITHOCHROME	CHEMSTAIN CLASSIC	DARK WALNUT	-	SEE SPECS.
CA1	CARPET	INTERFACE FLOR	OAK PARK	T585 TRUFFLE	50cm x 50cm	NON-DIRECTIONAL
CT1	CERAMIC TILE	DAL TILE	NATURAL HUES	QH24 IVORY	6" x 6"	1 (GROUT - G2), 3
CT2	CERAMIC TILE	DAL TILE	NATURAL HUES	QHT3 FIR	6" x 6"	1 (GROUT - G2), 3
CT3	CERAMIC TILE	DAL TILE	PARAISO	P552 CAIENNA	20" x 20"	1 (GROUT - G1)
CT6	CERAMIC TILE	DAL TILE	PARAISO	P552 CAIENNA	6" x 13"	1 (GROUT - G1)
G1	GROUT	POLYBLEND	PER SPECS.	96 QUARRY RED CLAY	-	-
G2	GROUT	POLYBLEND	PER SPECS.	60 CHARCOAL	-	-
P1	PAINT	DUNN-EDWARDS	SEMI-GLOSS	DEW380 WHITE	-	-
P2	PAINT	DUNN-EDWARDS	SATIN	DEW380 WHITE	-	-
P3	PAINT	DUNN-EDWARDS	SEMI-GLOSS	DE6162 ANTIQUE LACE	-	-
P4	PAINT	DUNN-EDWARDS	SEMI-GLOSS	DE6235 NORTHGATE GREEN	-	-
P5	PAINT	DUNN-EDWARDS	SEMI-GLOSS	DE6190 BALL OF STRING	-	-
P6	PAINT	DUNN-EDWARDS	SEMI-GLOSS	DE6070 CHOCOLATE CHUNK	-	-
P7	PAINT	DUNN-EDWARDS	SEMI-GLOSS	DE6207 EGYPTIAN SAND	-	-
SS1	SOLID SURFACE	CORIAN	-	MOSS	-	2
ST1	SUSP. ACOUSTIC TILE	ARMSTRONG	CIRRUS	WHITE	24" x 24"	-
SW1	SLAT WALL	GABRIEL LOGAN	PLASTIC LAMINATE FACE	D436-60 FLEECE	3" SLATS	4
TP1	TOILET PARTITION	SANTANA	CLASSICS	BEIGE	-	-
TP2	TOILET PARTITION	SANTANA	CLASSICS	LINEN	-	-
VW1	VINYL CORNER GRD	ACROVYN	CORNER GUARDS	101 FRENCH CREAM	-	-
WL1	LAMINATE	WILSONART	-	D436-60 FLEECE	-	-
WL2	LAMINATE	WILSONART	-	D14-60 PORT	-	-

NOTES:
1. PROVIDE GROUT TO MATCH MAIN FIELD TILE. GROUT COLORS NOTED ON THIS LEGEND.
2. FACTORY TO PROVIDE COLOR-MATCHED SEALANT AT JOINTS.
3. REFER TO INTERIOR ELEVATIONS FOR WALL TILE PATTERNS.
4. PROVIDE ALUMINUM CHANNELS FOR SLAT WALL SYSTEM WITH CLEAR ANODIZED FINISH.

ROOM FINISH SCHEDULE

NO.	NAME	FLOOR: CARPET	FLOOR: CERAMIC/ QUARRY TILE	FLOOR: CONCRETE	FLOOR: -	BASE: RUBBER TOP SET	BASE: COVED TILE	BASE: -	WALLS (SEE INTERIORS): PAINT	WALLS: CERAMIC TILE	WALLS: -	WALLS: -	CEILING: SUSPENDED ACOUSTIC TILE	CEILING: PAINT	CEILING: -	CLG HT	REMARKS
A101	OPEN OFFICE	-	-			-			-				-			10'-0"	-
A102	CUBICLE	-				-			-				-			10'-0"	-
A103	CORRIDOR	-				-			-				-			10'-0"	-
A104	RETAIL	-	-			-			-				-			9'-0"	-
A105	STORAGE			-		-			-					-		9'-0"	-
A106	SERVER	-				-			-					-		9'-0"	-
A107	OFFICE	-				-			-				-			9'-0"	-
A108	WOMENS RR			-			-			-				-		9'-0"	-
A109	OFFICE	-				-			-				-			10'-0"	-
A110	CORRIDOR	-				-			-				-			10'-0"	-
A111	MENS RR			-			-			-				-		9'-0"	-
A112	OFFICE	-				-			-				-			9'-0"	-
A113	CONFERENCE ROOM	-				-			-				-			9'-0"	-
A114	OFFICE	-				-			-				-			9'-0"	-
A115	OFFICE	-				-			-				-			9'-0"	-
A116	ELECTRICAL			-		-			-					-		9'-0"	-
-	-															-	

DOOR SCHEDULE

NO.	TYPE	DOOR: SIZE	DOOR: FRAME TYPE	DOOR: THK	DOOR: TYPE	DETAILS: HD	DETAILS: JM	DETAILS: JM	DETAILS: SILL	FIRE RTG.	HDWR.	REMARKS
A01	A	3'-0"X7'-0"	ALUM	1 3/4"	ALUM	16/A9.10	16 & 17/ A9.10	18/A9.10	19/A9.10	---	06	-
A02	B	FIX 6'-0"X7'-0"	ALUM	1 3/4"	ALUM	16/A9.10	17/A9.10	17/A9.10	19/A9.10	---	01	-
A03	A	3'-0"X7'-0"	ALUM	1 3/4"	ALUM	16/A9.10	16/A9.10	16/A9.10	19/A9.10	---	06	-
A04	C	3'-0"X7'-0"	HM	1 3/4"	HM	1/A9.11	1/A9.11	1/A9.11	2/A9.11	---	07	-
A05	C	3'-0"X7'-0"	HM	1 3/4"	HM	1/A9.11	1/A9.11	1/A9.11	2/A9.11	---	07	-
A06	A	3'-0"X7'-0"	ALUM	1 3/4"	ALUM	16/A9.10	16 & 17/ A9.10	18/A9.10	19/A9.10	---	06	-
A07	D	3'-0"X7'-0"	HM	1 3/4"	SC	6/A9.11	6/A9.11	6/A9.11	4/A9.7	---	18	-
A08	D	3'-0"X7'-0"	HM	1 3/4"	SC	6/A9.11	6/A9.11	11/A9.11	4/A9.7	---	17	-
A09	D	3'-0"X7'-0"	HM	1 3/4"	SC	6/A9.11	6/A9.11	6/A9.11	4/A9.7	---	17	-
A10	D	3'-0"X7'-0"	HM	1 3/4"	SC	6/A9.11	6/A9.11	6/A9.11	4/A9.7	---	18	UNDERCUT DOOR 1"
A11	D	3'-0"X7'-0"	HM	1 3/4"	SC	6/A9.11	6/A9.11	6/A9.11	4/A9.7	---	15	-
A12	D	3'-0"X7'-0"	HM	1 3/4"	SC	6/A9.11	6/A9.11	6/A9.11	4/A9.7	---	19	-
A13	D	3'-0"X7'-0"	HM	1 3/4"	SC	6/A9.11	6/A9.11	6/A9.11	4/A9.7	---	17	-
A14	D	3'-0"X7'-0"	HM	1 3/4"	SC	6/A9.11	6/A9.11	6/A9.11	4/A9.7	---	17	-
A15	D	3'-0"X7'-0"	HM	1 3/4"	SC	6/A9.11	6/A9.11	6/A9.11	4/A9.7	---	17	-
A16	F	8'-0"X7'-0"	ALUM	2 1/4"	ALUM	3/A9.11	4/A9.11	4/A9.11	9/A9.11	---	22	-
A17	C	3'-0"X4'-0"	HM	1 3/4"	HM	13/A9.11	14/A9.11	14/A9.11	15/A9.11	---	23	-

NOTES:
1. NUMBERS LISTED UNDER "HDWR." REFER TO DOOR HARDWARE SETS AS DEFINED IN SPECIFICATION SECTION 08710, PART 3.7

MOORE IACOFANO GOLTSMAN, INC.
501 N. HARBOR BLVD.
FULLERTON, CA 92831
TEL 714/871-3633
FAX 714/871-1169
www.migsam.com

PITASSI ARCHITECTS INC.
8439 White Oak Ave., Suite. 105
Rancho Cucamonga, Ca 91730
Tel. 909-980-1361 ▪ Fax. 909-944-5814
e-mail. pjpaia@pitassiarchitects.com

CONSULTANT:

PERRIS VALLEY Big League Dreams

2155 Trumble Road
Perris, California 92570

SHEET TITLE

100% CONSTRUCTION DOCUMENT

DATE	REVISIONS

STAMP

CHECKED BY	DATE
-	-

DATE	FILE NAME
01-07-10	
DRAWN BY: -	SHEET: A-3.7
JOB NO. 05208.00	
SCALE	OF SHEETS

Typ. Door Standards

SCALE: 1 1/2"=1'-0" | 4

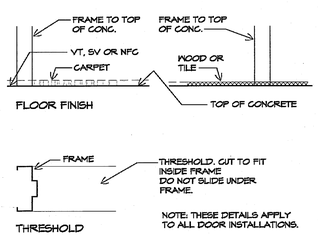

Typ. Caulking

SCALE: FULL | 3

1. SEE SPECS FOR SEALANTS.
2. SUBMIT FOR APPROVAL DATA AND SAMPLES OF SEALANTS.

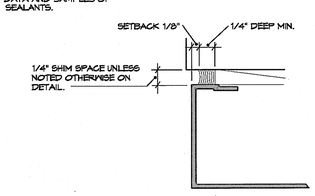

Interior Key Notes

A101	FIRE EXTINGUISHER CABINET. SEE PLANS FOR EXACT LOCATION AND TYPE. FIRE EXTINGUISHER BY OWNER.
A102	LINE OF TOILET PARTITION IN FOREGROUND.
A103	TOILET PARTITION. SEE FINISH SCHEDULE FOR COLOR.
A104	NOT USED.
A105	SOLID SURFACE COUNTERTOP. SEE DETAILS.
A106	STAINLESS STEEL COUNTERTOP W/ PASS-THRU WINDOW.
A107	DISPLAY COUNTER W/ 1/4" TEMPERED GLASS FACE AND TOP. SEE DETAILS.
A108	HINGED LIFT-UP ACCESS PANEL. PROVIDE PIANO HINGE FULL LENGTH OF PANEL.
A109	STOREFRONT DOOR, WINDOW, OR CURTAIN WALL. SEE DETAILS.
A110	AMSEC "BWB3020" DEPOSIT SAFE WITH DROP SLOT THROUGH WALL PER MFGR'S. INSTRUCTIONS.
A111	LADDER TO ROOF ACCESS HATCH.
A112	WALL SURFACE TO BE "SLAT WALL". SLOTTED MERCHANDISE DISPLAY PANELS, FLOOR TO CEILING. SEE SPECIFICATIONS.
A113	MANUALLY OPERATED SUNSHADE. SEE SPECIFICATIONS.
A114	EXIT SIGN. SEE ELECTRICAL DWGS. AND SPECIFICATIONS.
A115	LINE OF CABINETRY IN FOREGROUND.
A116	FAN COIL INDICATOR. SEE MECHANICAL AND ELECTRICAL.
A117	VINYL CORNER GUARD TO HEIGHT INDICATED.

Restroom Accessories

1	BOBRICK B-43944 RECESSED PAPER TOWEL DISP./WASTE RECEPTACLE (LARGE)
2	BOBRICK B-4369 RECESSED PAPER TOWEL DISP./WASTE RECEPTACLE (SMALL)
3	BOBRICK B-822 LAVATORY MTD. TOP FILLING SOAP DISPENSER
4	BOBRICK B-4112 SURF. MTD. SOAP DISPENSER
5	BOBRICK B-4221 SURF. MTD. SEAT COVER DISP.
6	BOBRICK B-4288 SURF. MTD. TOILET TISSUE DISP.
7	BOBRICK B-357 PARTITION MTD. SEAT COVER, SANITARY NAPKIN & TISSUE DISP.
8	BOBRICK B-347 PARTITION MTD. SEAT COVER & TISSUE DISP.
9	BOBRICK B-3574 RECESSED SEAT COVER, SANITARY NAPKIN & TISSUE DISP.
10	BOBRICK B-3474 RECESSED SEAT-COVER & TISSUE DISP.
11	BOBRICK B-239x44 SHELF W/ MOP AND BROOM HOLDERS
12	BOBRICK B-1668 2448 MIRROR/SHELF
13	BOBRICK B-6806.99x42 42" HANDRAIL
14	BOBRICK B-6808.99x36 36" HANDRAIL
15	BOGAR PRODUCTS TRAP WRAP AT WASTE AND SUPPLY
16	KOALA BEAR KB100-00 HORIZONTAL WALL-MOUNTED BABY STATION
17	BOBRICK B-354 PART. MTD. SANITARY NAPKIN DISPOSAL
18	BOBRICK B-4262 SURFACE MTD. TOWEL DISPENSER

Door Types

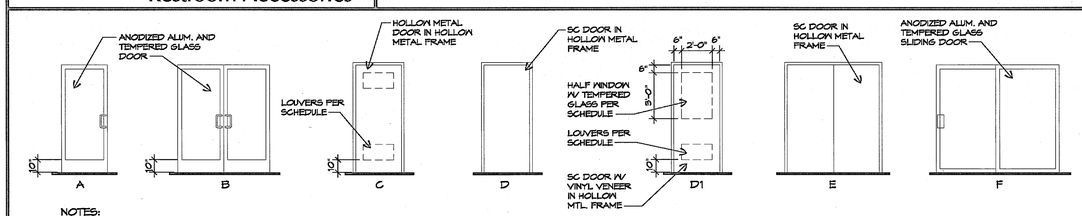

NOTES:
1. SEE "ACCESSIBLE REQUIREMENTS" SHEET GN-1 FOR ADD'L. INFO.
2. PROVIDE FULL WEATHERSTRIPPING AT ALL EXTERIOR DOORS.
3. SEE HARDWARE SCHEDULE IN SPECS.
4. ENTRANCE DOORS SHALL HAVE A SIGN IN 1" H. LETTERS POSTED ABOVE DOOR STATING, "THIS DOOR MUST REMAIN UNLOCKED DURING BUSINESS HOURS."
5. ALL EXIT DOORS SHALL BE OPENABLE FROM THE INSIDE WITHOUT THE USE OF A KEY OR SPECIAL KNOWLEDGE.
6. PROVIDE SIGN " ELECTRICAL ROOM" AT ALL ELECTRICAL ROOM DOORS. CFC 8509.3
7. EXIT DOOR OPERATING FORCE MAXIMUM 5 POUNDS.
8. LEVERED DOOR HARDWARE SHALL BE USED AT ALL DOORS NOT PROVIDED WITH AN EXIT DEVICE.
9. EACH DOOR SHALL HAVE A LEVEL LANDING EACH SIDE.
10. EACH EXIT DOOR SHALL HAVE A TACTILE EXIT SIGN AT ADJACENT WALL, SEE DET. 1/GN-1, UNLESS PROVIDED ON EXIT DEVICE.
11. WHERE LOUVERS OR WINDOW LITES ARE PROVIDED, PAINT FRAMES TO MATCH ADJACENT DOOR FRAMES.