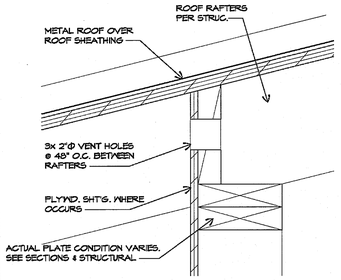

Ventilation @ Blk'g. | SCALE: 3"=1'-0" | 7

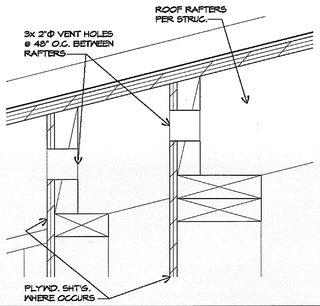

Ventilation @ Blk'g. | SCALE: 3"=1'-0" | 8

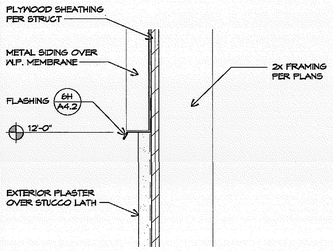

Finish Transition | SCALE: 3"=1'-0" | 9

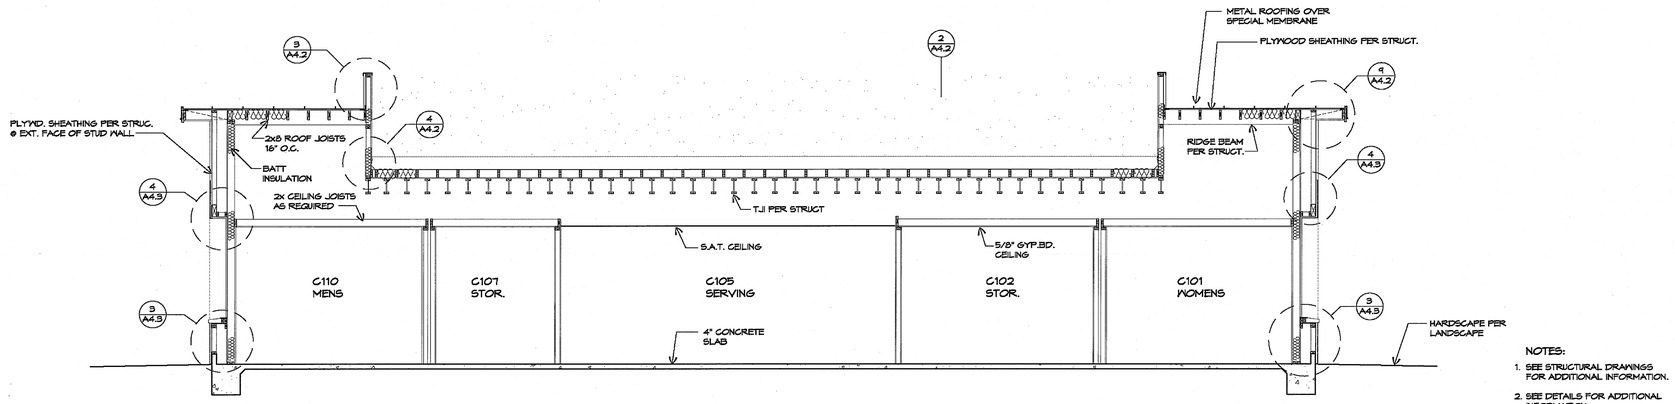

NOTES:

1. SEE STRUCTURAL DRAWINGS FOR ADDITIONAL INFORMATION.
2. SEE DETAILS FOR ADDITIONAL INFORMATION.
3. SEE INTERIOR ELEVATIONS FOR ADDITIONAL INFORMATION.

T.O.P. - INDICATES TOP OF PLATE

Concessions - Building Section | SCALE: 1/4"=1'-0" | 1

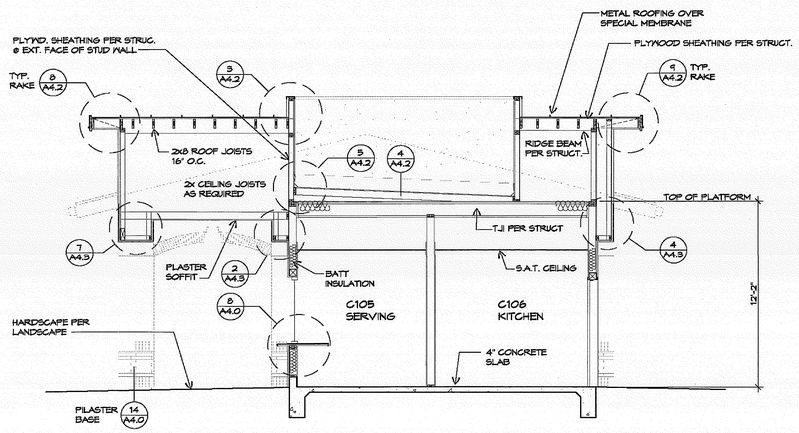

NOTE:

1. SEE NOTES ON DET. 1/A4.4

Concessions - Building Section | SCALE: 1/4"=1'-0" | 4

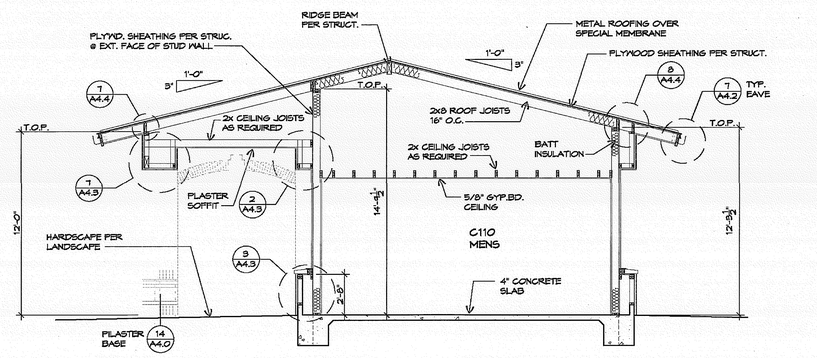

NOTE:

1. SEE NOTES ON DET. 1/A4.4

Concessions - Building Section | SCALE: 1/4"=1'-0" | 2

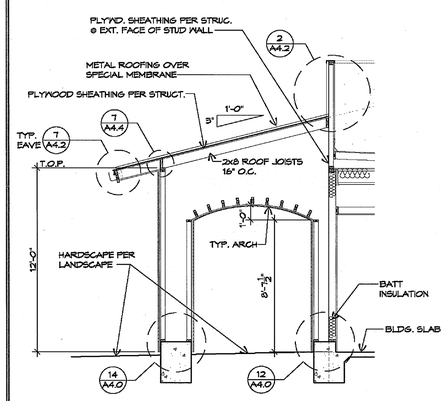

NOTE:

1. SEE NOTES ON DET. 1/A4.4

Concessions - Wall Section | SCALE: 1/4"=1'-0" | 5

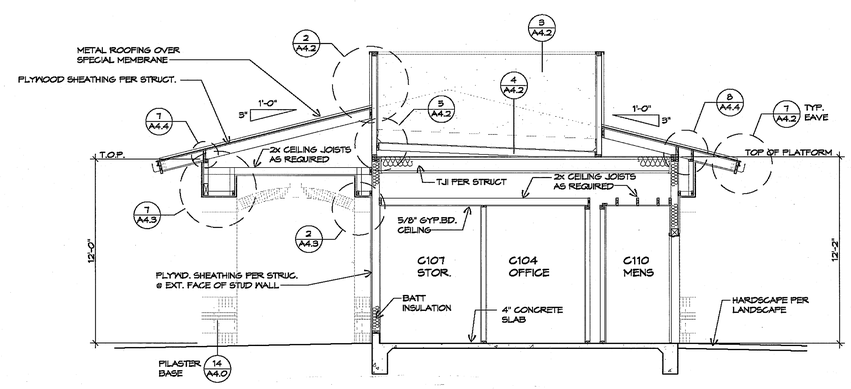

NOTE:

1. SEE NOTES ON DET. 1/A4.4

Concessions - Building Section | SCALE: 1/4"=1'-0" | 3

-

SCALE: | 6

MOORE IACOFANO GOLTSMAN, INC.
801 N. HARBOR BLVD.
FULLERTON, CA 92831
TEL 714/871-3633
FAX 714/871-1183
www.migcorp.com

PITASSI ARCHITECTS, INC.
8439 White Oak Ave., Suite. 105
Rancho Cucamonga, Ca 91730
Tel. 909-980-1361 ▪ Fax. 909-944-5814
e-mail. pjpaia@pitassiarchitects.com

CONSULTANT:

PERRIS VALLEY Big League Dreams

2155 Trumble Road
Perris, California 92570

SHEET TITLE

100% CONSTRUCTION DOCUMENT

DATE	REVISIONS

STAMP

CHECKED BY	DATE
-	-

DATE 01-07-10	FILE NAME
DRAWN BY -	SHEET A-4.4
JOB NO. 05208.00	
SCALE	OF SHEETS