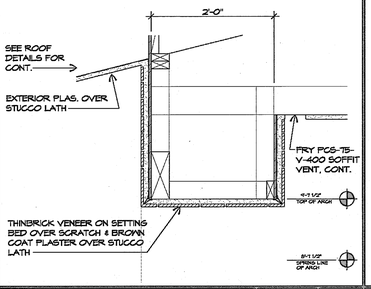

Soffit at Archway | SCALE: 1"=1'-0" | 7

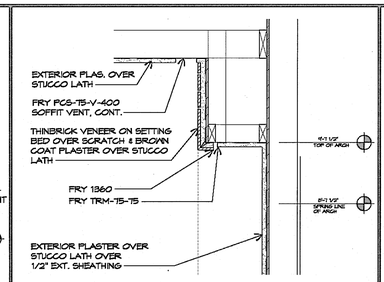

Soffit at Recess | SCALE: 1"=1'-0" | 2

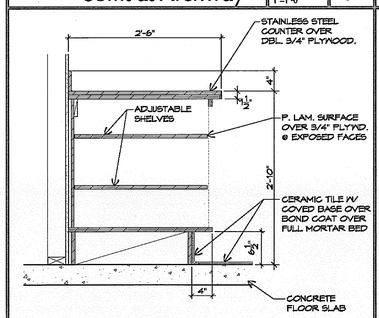

Cabinetry | SCALE: 1"=1'-0" | 8

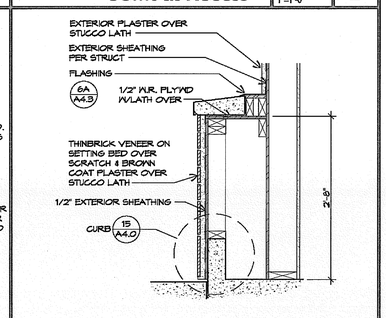

Base at Recess | SCALE: 1"=1'-0" | 3

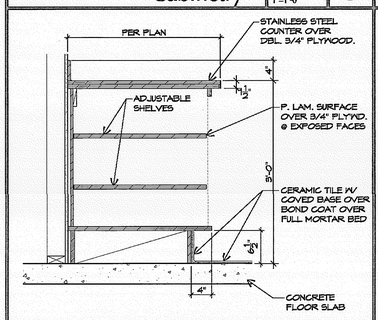

Cabinetry | SCALE: 1"=1'-0" | 9

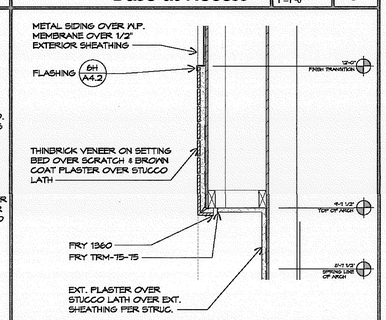

Soffit at Recess | SCALE: 1"=1'-0" | 4

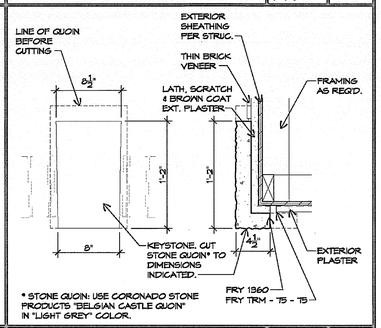

Arch Keystone | SCALE: 1 1/2"=1'-0" | 5

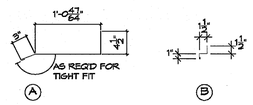

NOTES:

1. ALL FLASHINGS SHALL BE 24 GA. G.I. PAINTED. DETAILS ONLY SHOW MAIN COMPONENTS FOR CLARIFICATION.
2. PROVIDE COMPLETE SHOP DRAWINGS FOR REVIEW AND APPROVAL.
3. FIELD VERIFY ALL DIMENSIONS PRIOR TO FABRICATION.

Flashings | SCALE: 1"=1'-0" | 6

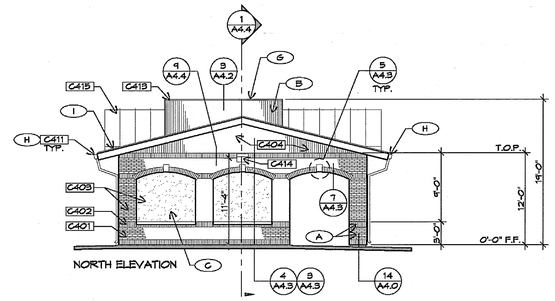

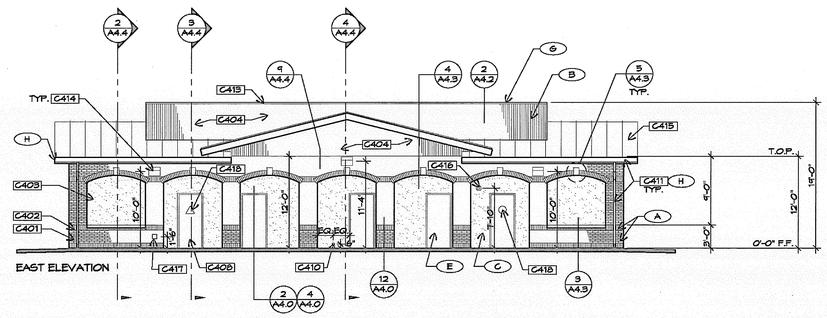

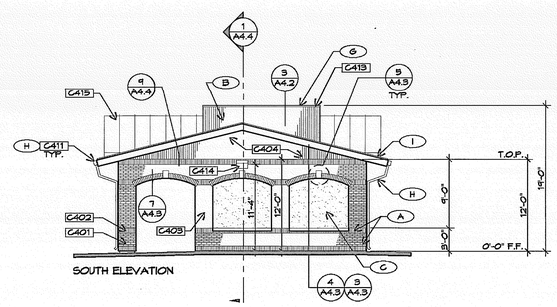

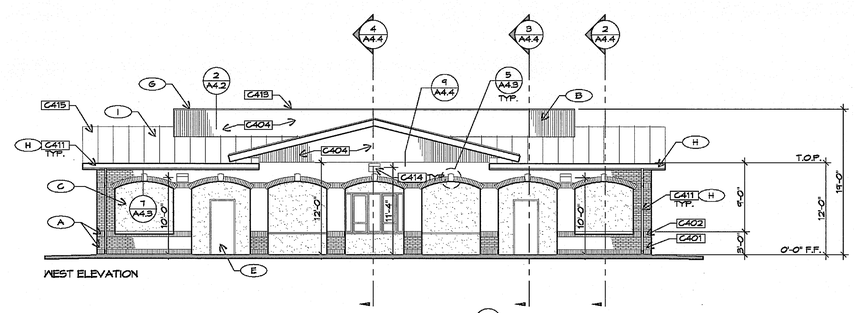

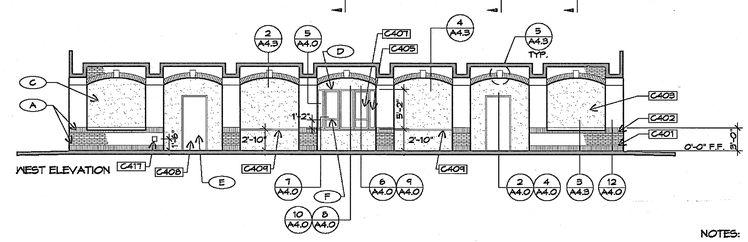

NOTES:

1. SEE KEY NOTES, THIS SHEET.
EJ PLASTER EXPANSION CONTROL JOINT.

Concessions - Exterior Elevations | SCALE: 1/8"=1'-0" | 1

A	THIN BRICK VENEER -	H.C. MUDDOX INTERSTATE BRICK THIN BRICK SERIES - "OLD TOWN RED - SMOOTH"
B	BOX-RIB METAL PANEL	AEP SPAN DURATECH 5000/ZINCALUME "COOL WEATHERED COPPER"
C	EXTERIOR PLASTER	LA HABRA STUCCO X-55 "FRENCH VANILLA"
D	CURTAIN WALL & STOREFRONT	ARCADIA AG451 SERIES w/ 1" GLAZING AB-5 "STANDARD MEDIUM BRONZE"
E	H.M. DOORS AND FRAMES -	DUNN-EDWARDS PAINTS "BLACK SPRUCE" DE6308
F	GLAZING -	PPG SOLARBAN 70XL "SOLARBRONZE"
G	COPINGS AND FLASHING -	PAINT TO MATCH ADJACENT MATERIAL.
H	GUTTERS AND DOWNSPOUTS	DUNN-EDWARDS PAINTS "BLACK SPRUCE" DE6308
I	STANDING SEAM METAL ROOF	AEP SPAN 22 GA., 17" WIDE SNAP SEAM HP PANELS DURATECH 5000/ ZINCALUME "COOL FOREST GREEN"
NF	NO FINISH	

NOTES:

1. METAL TRIMS AND FLASHINGS FOR BOX RIB PANELS TO MATCH PANEL COLOR AND FINISH.

C401	BRICK VENEER. SEE DETAILS & SPECS.
C402	BRICK VENEER "SOLDIER COURSE". SEE DETAILS & SPECS.
C403	EXTERIOR PLASTER. SEE DETAILS & SPECS.
C404	"BOX RIB" METAL SIDING PANELS.
C405	ALUM. & GLASS CURTAIN WALL OR STOREFRONT WINDOW SYSTEM. SEE DETAILS.
C406	NOT USED
C407	ALUM. & GLASS PASS-THRU WINDOW W/ STAINLESS STEEL COUNTERTOP. SEE DETAILS. MAX. 216 SQ. IN. OPEN AREA.
C408	EXTERIOR DOOR & FRAME. SEE DETAILS & SCHEDULE.
C409	STAINLESS STEEL CONDIMENT COUNTER. SEE DETAILS.
C410	ROOF OVERFLOW DRAIN SPOUT. SEE PLUMBING & SPECS.
C411	ROOF GUTTER & DOWNSPOUT. SEE SPECIFICATIONS.
C412	NOT USED.
C413	METAL COPING @ ROOF PARAPET. SEE DETAILS.
C414	LIGHTING FIXTURE. MOUNT AT INDICATED HEIGHT. SEE ELECTRICAL FOR ADD'L. INFORMATION.
C415	STANDING SEAM METAL ROOF.
C416	CONCENTRIC VENT FOR GAS-FIRED WATER HEATER. PER MECH. PAINT TO MATCH ADJACENT EXTERIOR PLASTER.
C417	HOSE BIBB. LOCATE AT INDICATED HEIGHT. SEE PLUMBING FOR ADD'L. INFORMATION.
C418	TOILET ROOM SIGNAGE PER SHEET GN-1.

Elevation Key Notes

MIG
MOORE IACOFANO GOLTSMAN, INC.
201 N. HARBOR BLVD. FULLERTON, CA 92831
TEL 714/871-3533 FAX 714/871-1153
www.migcom.com

PITASSI ARCHITECTS, INC.
8439 White Oak Ave., Suite. 105
Rancho Cucamonga, Ca 91730
Tel. 909-980-1361 ■ Fax. 909-944-5814
e-mail. pjpaia@pitassiarchitects.com

CONSULTANT:

PERRIS VALLEY Big League Dreams

2155 Trumble Road
Perris, California 92570

SHEET TITLE

100% CONSTRUCTION DOCUMENT

DATE	REVISIONS

STAMP

LICENSED ARCHITECT
C11446
1-7-11
STATE OF CALIFORNIA

CHECKED BY	DATE
-	-

DATE	FILE NAME
01-07-10	

DRAWN BY	SHEET
-	A-4.3
JOB NO. 05208.00	
SCALE	OF SHEETS