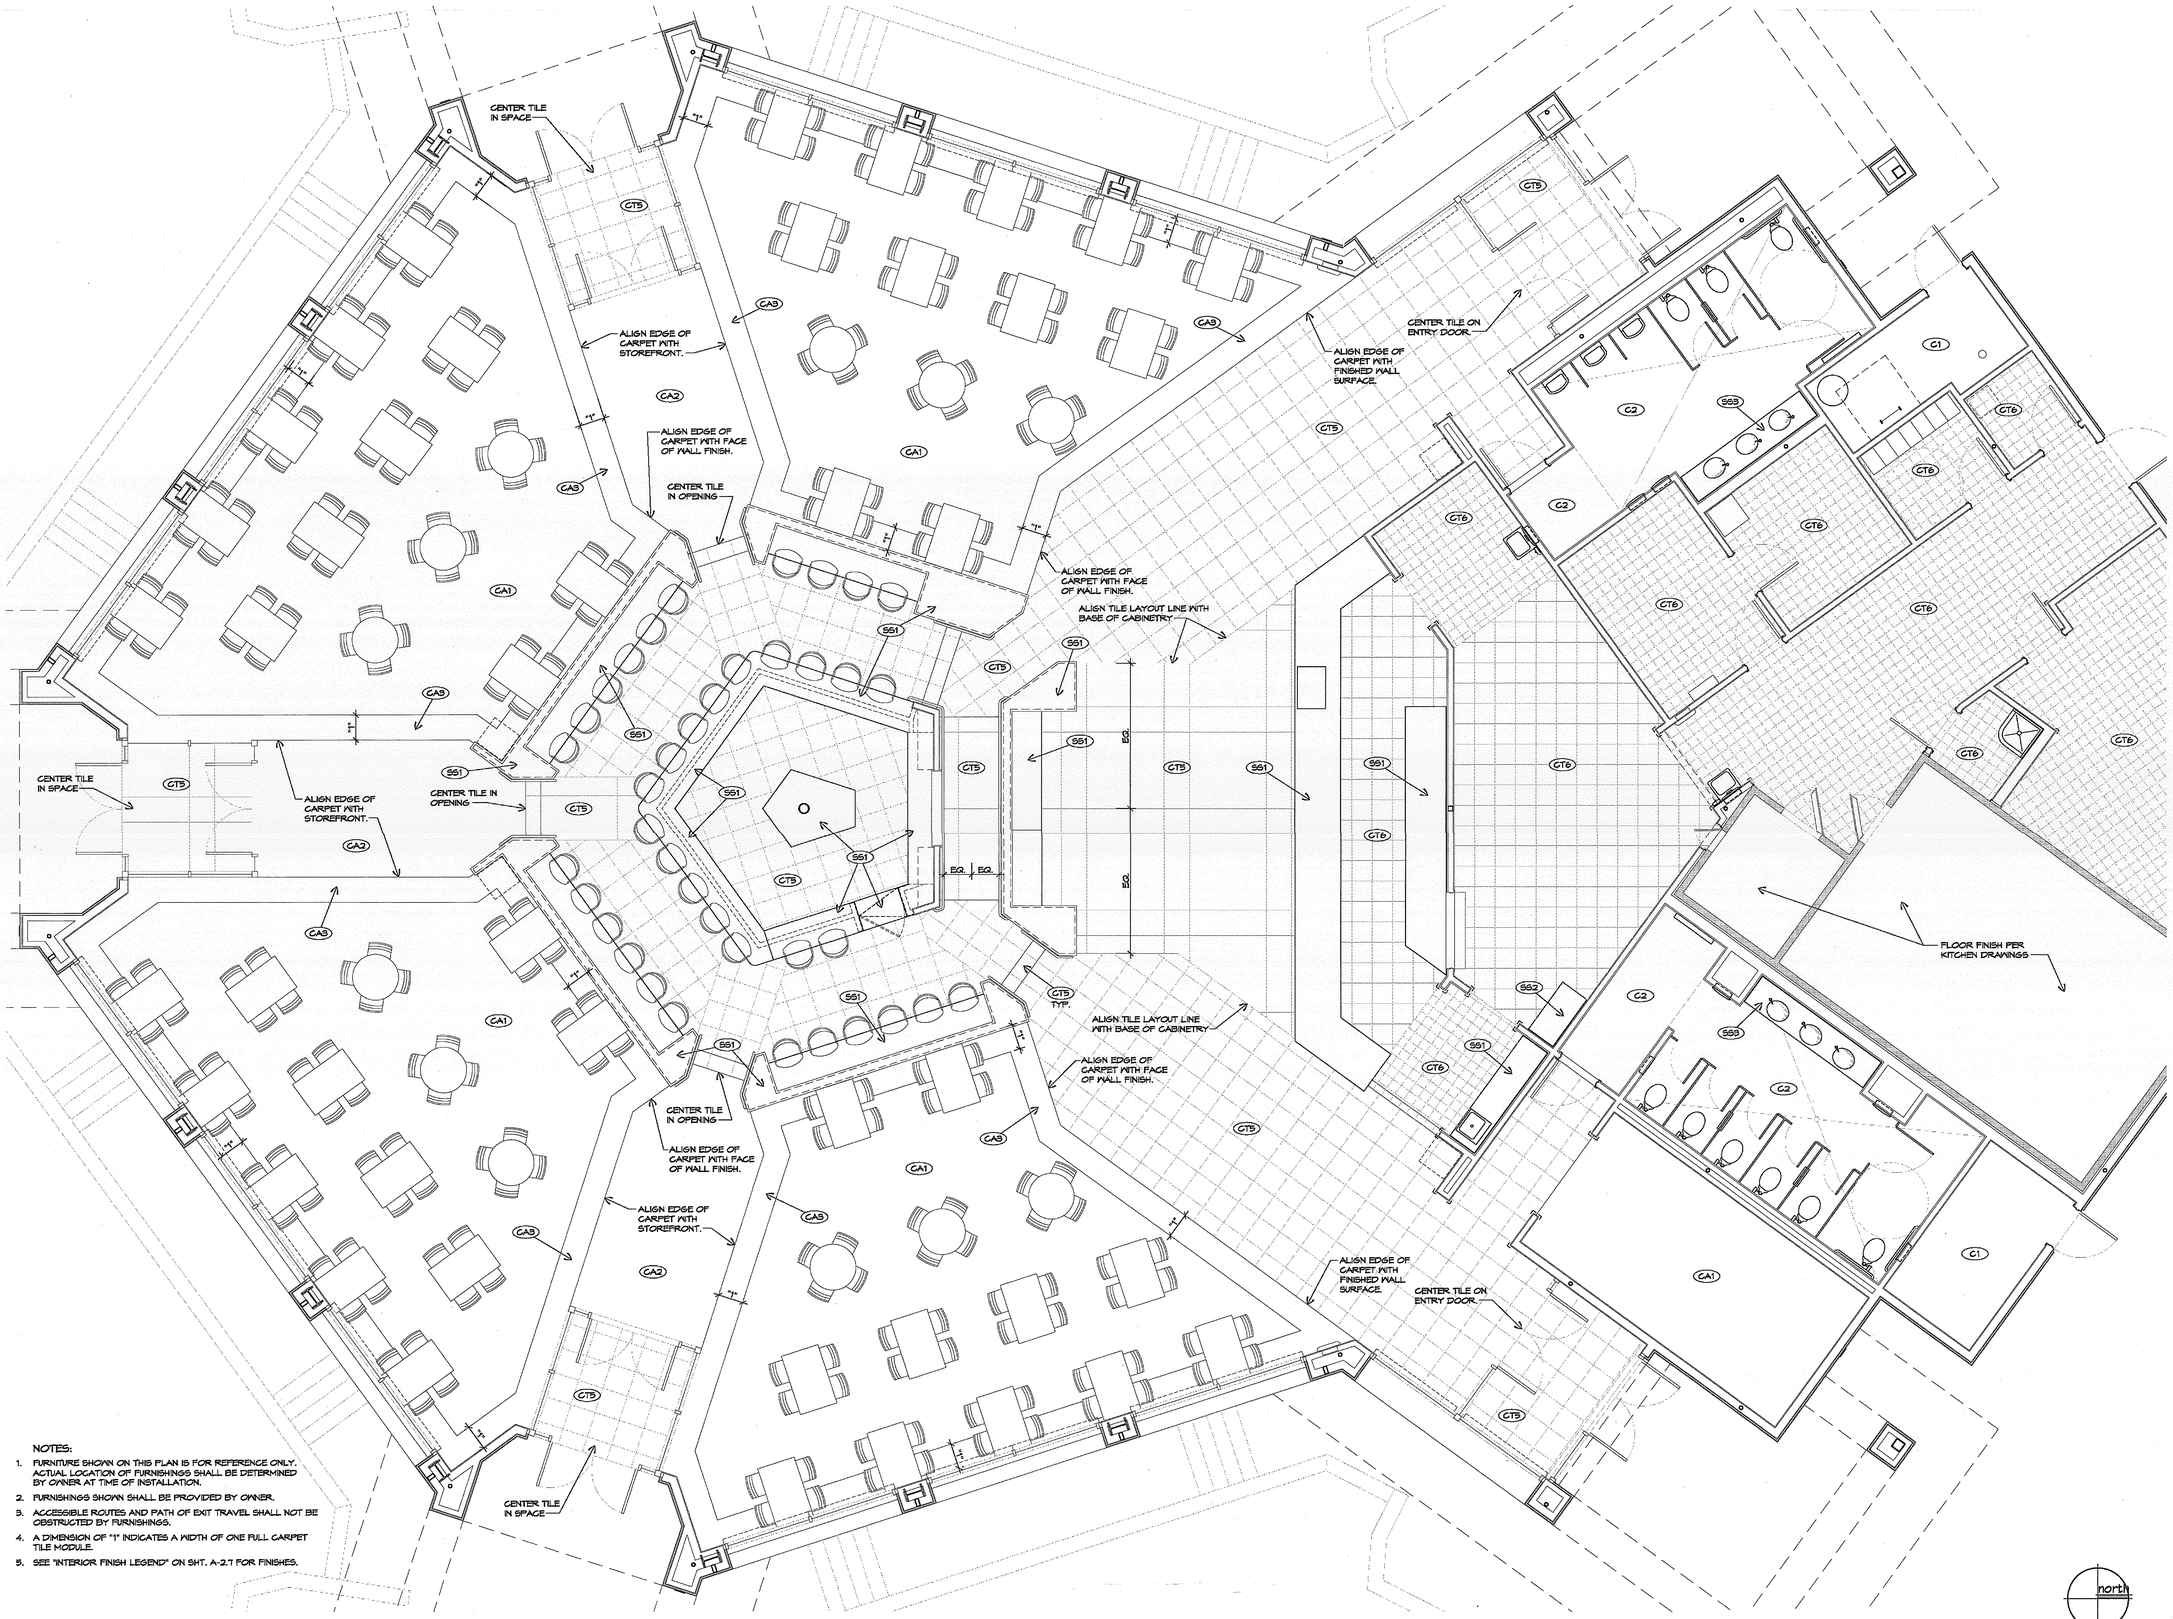

NOTES:

1. FURNITURE SHOWN ON THIS PLAN IS FOR REFERENCE ONLY. ACTUAL LOCATION OF FURNISHINGS SHALL BE DETERMINED BY OWNER AT TIME OF INSTALLATION.
2. FURNISHINGS SHOWN SHALL BE PROVIDED BY OWNER.
3. ACCESSIBLE ROUTES AND PATH OF EXIT TRAVEL SHALL NOT BE OBSTRUCTED BY FURNISHINGS.
4. A DIMENSION OF "1" INDICATES A WIDTH OF ONE FULL CARPET TILE MODULE.
5. SEE "INTERIOR FINISH LEGEND" ON SHT. A-2.1 FOR FINISHES.

Stadium Club - Interior Finish & Furniture Plan | SCALE: 1/4"=1'-0" | 1

MIG
MOORE IACOFANO GOLTSMAN, INC.
201 N. HARBOR BLVD.
FULLERTON, CA 92831
TEL 714/871-3538
FAX 714/871-1185
www.migcom.com

PITASSI ARCHITECTS, INC.
8439 White Oak Ave., Suite. 105
Rancho Cucamonga, Ca 91730
Tel. 909-980-1361 ▪ Fax. 909-944-5814
e-mail. pjpala@pitassiarchitects.com

CONSULTANT:

PERRIS VALLEY Big League Dreams

2155 Trumble Road
Perris, California 92570

SHEET TITLE

100% CONSTRUCTION DOCUMENT

DATE	REVISIONS

STAMP

CHECKED BY	DATE
-	-

DATE	FILE NAME
01-07-10	

DRAWN BY	SHEET
-	A-2.15
JOB NO. 05208.00	
SCALE	OF SHEETS