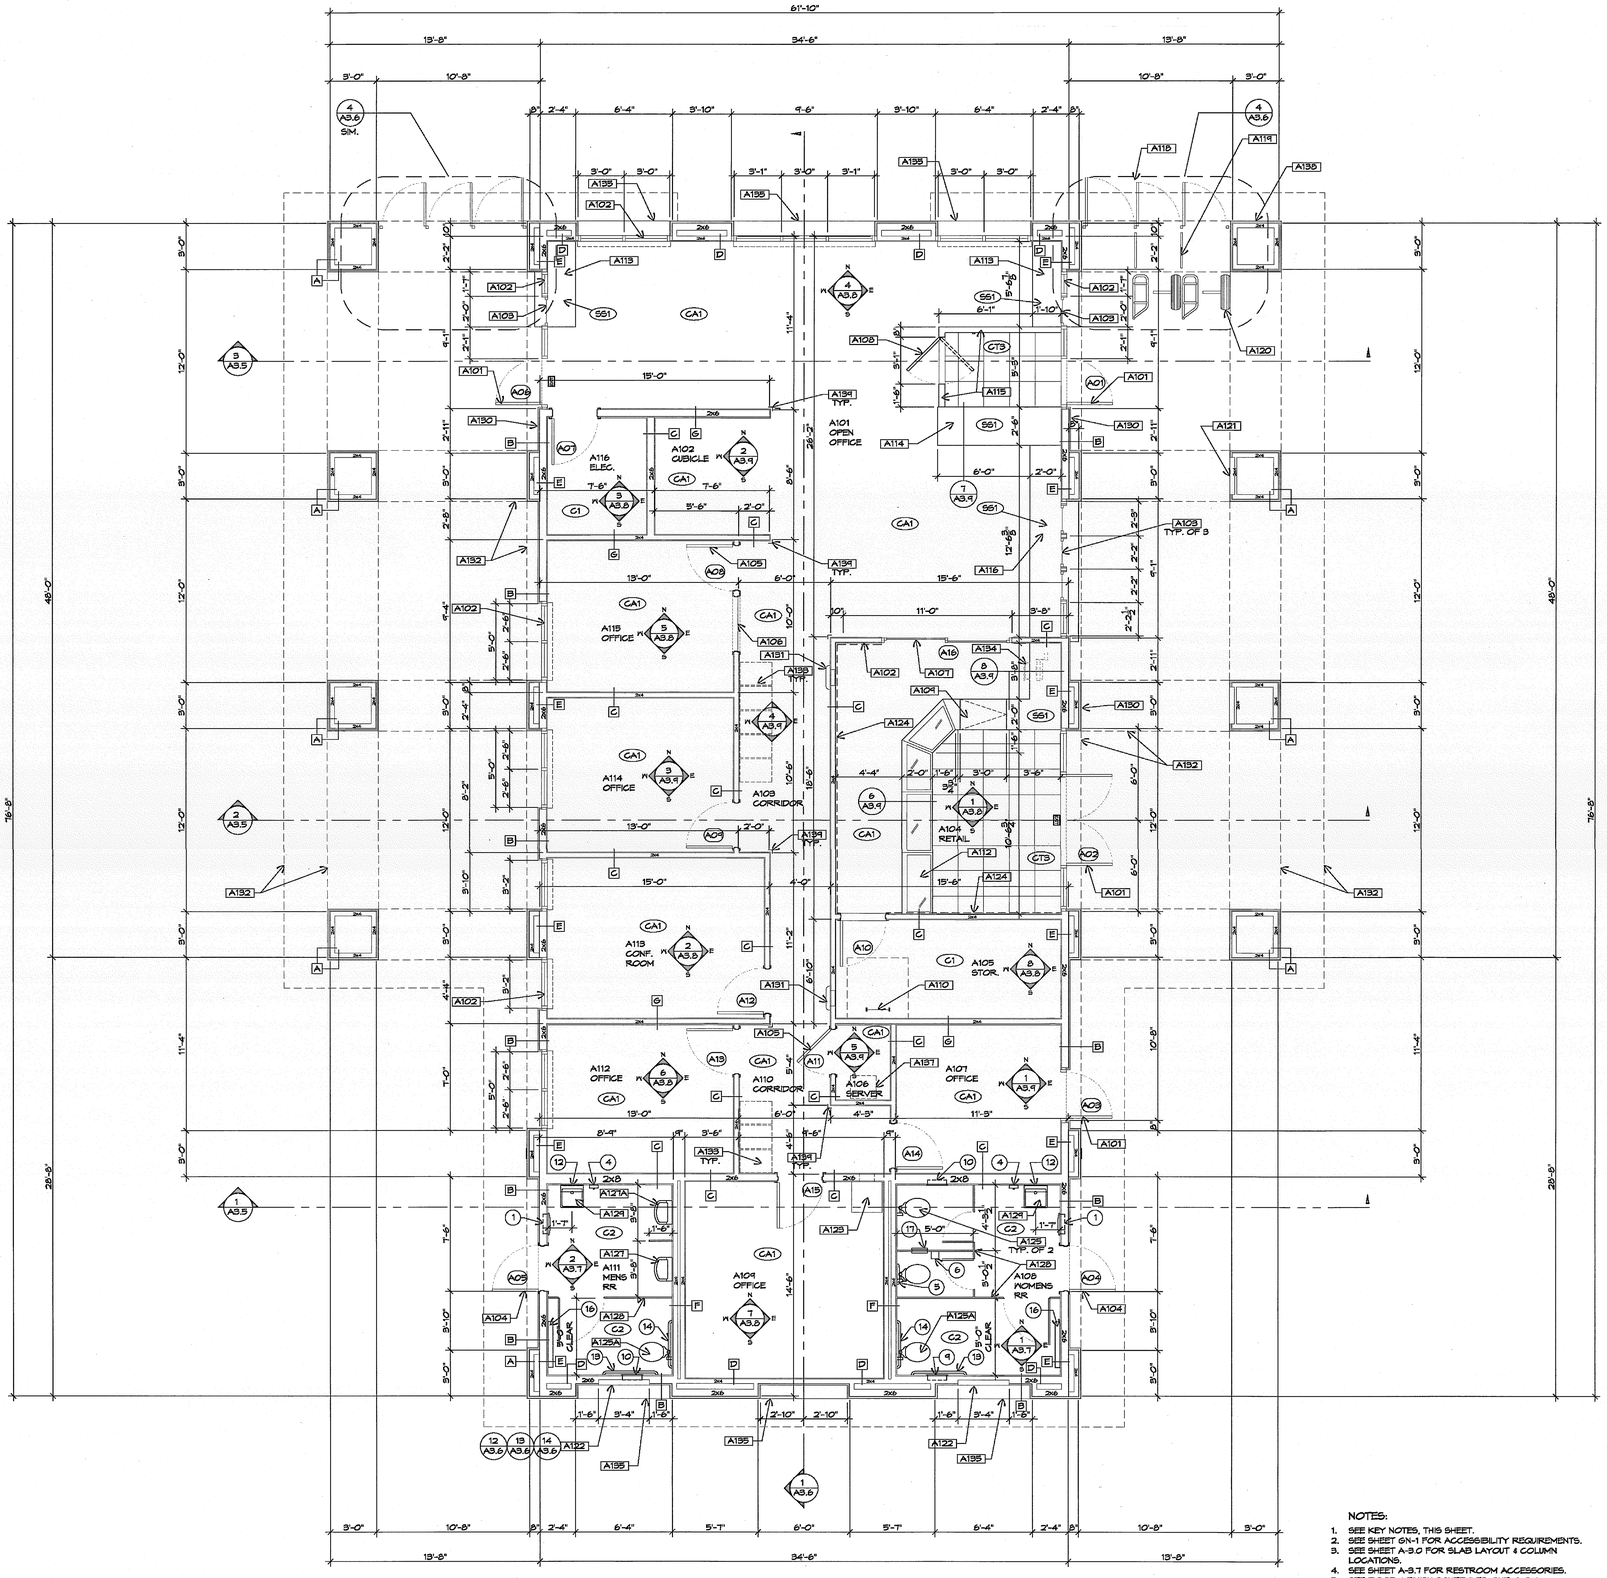

NOTES:

1. SEE KEY NOTES, THIS SHEET.
2. SEE SHEET GN-1 FOR ACCESSIBILITY REQUIREMENTS.
3. SEE SHEET A-9.0 FOR SLAB LAYOUT & COLUMN LOCATIONS.
4. SEE SHEET A-9.7 FOR RESTROOM ACCESSORIES.
5. SEE DOOR & FINISH SCHEDULES, SHT. A-9.7
6. ▭ INDICATES EXIT SIGN. SEE ELECTRICAL.
7. SEE WALL LEGEND, THIS SHEET.
8. SEE INTERIOR FINISH LEGEND, SHT. A-9.7 (XO)

2x6 NUMERAL INDICATES WALL STUD SIZE.

north

GENERAL NOTES:

1. DIMENSIONS ARE TO FACE OF STUD AND TO CENTERLINE OF COLUMNS UNLESS NOTED OTHERWISE.
2. 5/8" "X" GYP.BD. THROUGHOUT.
3. SEE CEILING PLAN FOR SUNSHADE LOCATIONS.
4. └ INDICATES CORNER GUARD.
5. — INDICATES ROOM SIGN
6. INDICATES FIRE EXTINGUISHER.
   SU SURFACE MTD. SM SEMI RECESSED
   RE RECESSED
7. PROVIDE 4" BATT SOUND INSULATION IN ALL INTERIOR WALLS.
8. PROVIDE R-19 BATT INSULATION AT ALL EXTERIOR STUD WALLS. PROVIDE R-30 BATT INSULATION AT ALL ROOFS. SEE SPECIFICATIONS FOR ADDITIONAL INFORMATION.

A101	ALUMINUM ENTRANCE DOOR(S) AND SIDELITE WHERE OCCURS. SEE ELEVATIONS, SECTIONS, AND DETAILS.
A102	FIXED ALUMINUM WINDOW. SEE ELEVATIONS, SECTIONS AND DETAILS.
A103	SINGLE HUNG ALUMINUM PASS-THRU WINDOW. SEE ELEVATIONS, SECTIONS AND DETAILS.
A104	EXTERIOR DOOR W/ H.M. FRAME PER DOOR SCHEDULE, SHT. A-9.7.
A105	INTERIOR DOOR W/ H.M. FRAME PER DOOR SCHEDULE, SHT. A-9.7
A106	WINDOW W/ H.M. FRAME & 1/4" GLAZING PER INTERIORS & DETAILS
A107	SLIDING ALUMINUM DOOR PER INTERIORS & DETAILS.
A108	DBL. SWING, HALF-HEIGHT COUNTER DOOR. SEE INTERIORS & DTLS.
A109	COUNTER ACCESS PANEL W/ HINGED LIFT-UP PANEL.
A110	ROOF ACCESS LADDER TO ROOF HATCH.
A111	NOT USED.
A112	DISPLAY COUNTER WITH 1/4" TEMPERED GLASS FACE AND TOP. SEE INTERIORS AND DETAILS.
A113	STAINLESS STEEL TICKET COUNTER W/ PASS-THRU WINDOW. SEE ELEVATIONS, INTERIORS & DETAILS.
A114	CUSTOMER COUNTER. SEE INTERIORS & DETAILS.
A115	LOW WALL PER INTERIORS & DETAILS.
A116	ACCESSIBLE COUNTERTOP W/ PASS-THRU WINDOWS. SEE INTERIORS & DETAILS. SEE SHT. GN-1 FOR ACCESSIBILITY REQ'S.
A117	NOT USED.
A118	STEEL ENTRY/ EXIT GATE. SEE ENLARGED PLAN & ELEVATIONS.
A119	1 1/2"Φ STEEL PIPE RAIL. SEE DETAILS.
A120	EXIT TURNSTILE, INSTALL PER MFGR'S. INSTRUCTIONS.
A121	24"x42" RECESSED, INTERNALLY ILLUMINATED POSTER CASE. SEE ELEVATIONS & SPECIFICATIONS.
A122	40"x51" RECESSED, INTERNALLY ILLUMINATED POSTER CASE. SEE ELEVATIONS & SPECIFICATIONS.
A123	AMSEC "BWB3020" DEPOSIT SAFE. OWNER FURNISHED, CONTRACTOR INSTALLED.
A124	WALL SURFACE TO BE "FLAT WALL" SLOTTED MERCHANDISE DISPLAY PANELS, FLOOR TO CEILING. SEE INTERIORS AND SPECS.
A125	TOILET. SEE PLUMBING & SPECIFICATIONS.
A125A	ACCESSIBLE TOILET. SEE PLUMBING & SPECIFICATIONS. SEE SHT. GN-1 FOR ACCESSIBILITY REQ'S.
A126	NOT USED.
A127	URINAL. SEE PLUMBING & SPECIFICATIONS.
A127A	ACCESSIBLE URINAL. SEE PLUMBING & SPECIFICATIONS. SEE SHT. GN-1 FOR ACCESSIBILITY REQ'S.
A128	TOILET PARTITIONS. SEE INTERIORS AND SPECIFICATIONS.
A129	ACCESSIBLE WALL MTD. SINK PER PLUMBING & SPECIFICATIONS. SEE SHT. GN-1 FOR ACCESSIBILITY REQ'S.
A130	ACCESSIBILITY PLACARD. SEE GN-1 "ENTRANCE SIGNAGE"
A131	FIRE EXTINGUISHER. SEE GENERAL NOTES, THIS SHEET.
A132	LINE OF ROOF OVERHANG, ARCH, OR SOFFIT ABOVE. SEE REFLECTED CEILING PLANS FOR ADD'L. INFORMATION.
A133	FILE CABINET PROVIDED BY OWNER.
A134	POINT OF SALE. SEE ELECTRICAL FOR CONNECTION TO POWER AND BUILDING DATA NETWORK.
A135	LINE OF SILL/ LEDGE BELOW. SEE DETAILS.
A137	SERVER RACK PER ELECTRICAL & SPECS.
A138	KNOX BOX 3200 SERIES - RECESSED MOUNT WITH FACE FLANGE. COLOR TO BE DARK BRONZE. MOUNT AT 5'-0" A.F.F., PROVIDE TAMPER SWITCH, CONNECT TO FIRE ALARM MONITORING SYSTEM.
A139	CORNER GUARD PER SPECS. HEIGHT AS SHOWN ON INTERIORS.

WALL LEGEND:

A	WOOD STUDS W/ 1/2" EXTERIOR PLYWOOD PER STRUCTURAL W/ THIN BRICK VENEER OVER SCRATCH & BROWN COAT ON STUCCO LATH BELOW & METAL SIDING OVER WATERPROOF MEMBRANE ABOVE, WHERE OCCURS. NO INTERIOR FINISH ON CHASE SIDE.
B	WOOD STUDS W/ 1/2" EXTERIOR PLYWOOD PER STRUCTURAL W/ EXTERIOR PLASTER OVER STUCCO LATH. 5/8" GYP. BD. @ INTERIOR W/ FINISH AS SHOWN ON INTERIOR ELEVATIONS. PROVIDE WATERPROOF GYP. BD. @ RESTROOM INTERIORS.
C	WOOD STUDS W/ 5/8" GYP. BD. BOTH SIDES & FINISH PER INTERIOR ELEVATIONS.
D	WOOD STUDS W/ 5/8" GYP. BD. ON ROOM SIDE WITH FINISH PER INTERIOR ELEVATIONS. NO GYP. BD. ON CHASE SIDE. PROVIDE WATERPROOF GYP. BD. @ RESTROOM INTERIORS.
E	WOOD STUDS W/ 1/2" EXTERIOR PLYWOOD @ CAVITY SIDE, AND 5/8" GYP. BD. @ INTERIOR W/ FINISH PER INTERIOR ELEVATIONS. PROVIDE WATERPROOF GYP. BD. @ RESTROOM INTERIORS.
F	DOUBLE WOOD STUDS W/ 2" GAP BETWEEN, W/ 5/8" GYP. BD. ON EACH SIDE AND FINISH PER INTERIOR ELEVATIONS. PROVIDE WATERPROOF GYP. BD. @ RESTROOM SIDE.
G	WOOD STUDS W/ 5/8" GYP. BD. BOTH SIDES & SHEAR PANEL PER STRUCTURAL @ ONE SIDE. FINISH PER INTERIOR ELEVATIONS.

Administration Building - Floor Plan | SCALE: 1/4"=1'-0" | 1 | Plan Key Notes

MIG

MOORE IACOFANO GOLTSMAN, INC.
601 N. HARBOR BLVD. FULLERTON, CA 92831
TEL 714/871-3538 FAX 714/871-1188
www.migcom.com

PITASSI ARCHITECTS, INC.
8439 White Oak Ave., Suite. 105
Rancho Cucamonga, Ca 91730
Tel. 909-980-1361 ▪ Fax. 909-944-5814
e-mail. pjpaia@pitassiarchitects.com

CONSULTANT:

PERRIS VALLEY Big League Dreams

2155 Trumble Road
Perris, California 92570

SHEET TITLE

100% CONSTRUCTION DOCUMENT

DATE	REVISIONS

STAMP

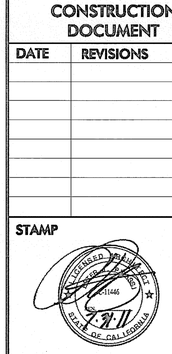

CHECKED BY	DATE
-	-

DATE	FILE NAME
01-07-10	
DRAWN BY	SHEET
-	A-3.1
JOB NO. 05208.00	
SCALE	OF SHEETS