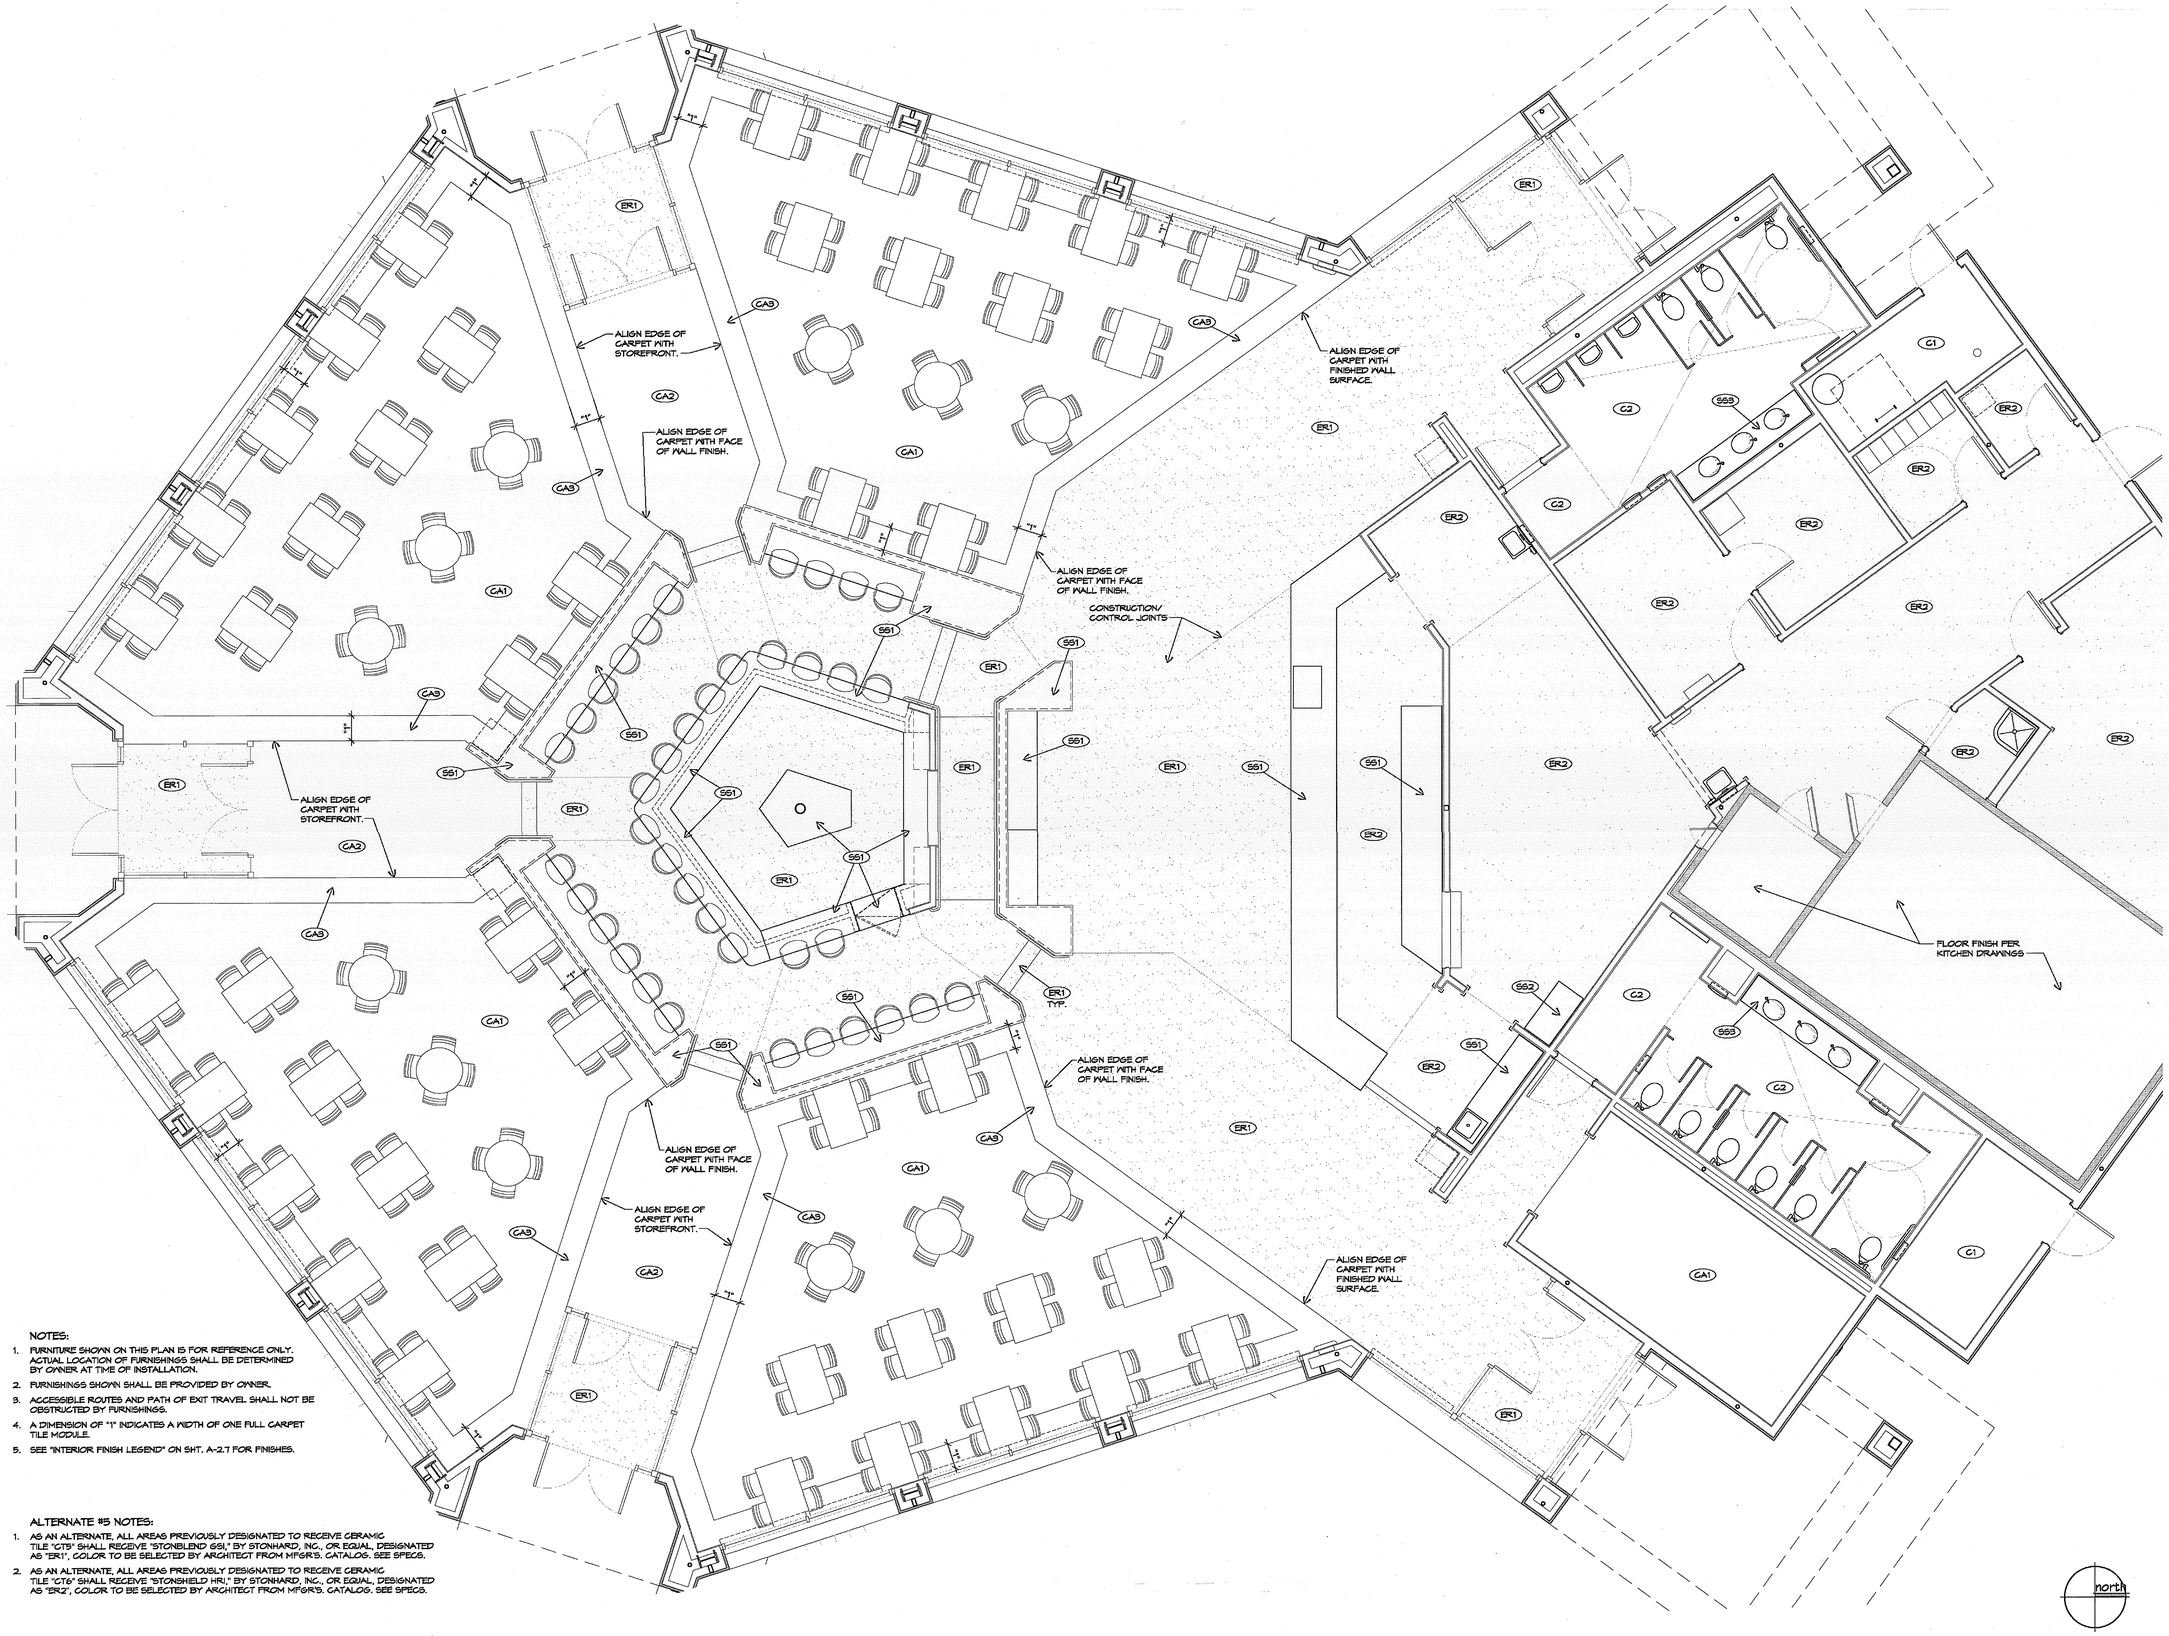

NOTES:

1. FURNITURE SHOWN ON THIS PLAN IS FOR REFERENCE ONLY. ACTUAL LOCATION OF FURNISHINGS SHALL BE DETERMINED BY OWNER AT TIME OF INSTALLATION.
2. FURNISHINGS SHOWN SHALL BE PROVIDED BY OWNER.
3. ACCESSIBLE ROUTES AND PATH OF EXIT TRAVEL SHALL NOT BE OBSTRUCTED BY FURNISHINGS.
4. A DIMENSION OF "1" INDICATES A WIDTH OF ONE FULL CARPET TILE MODULE.
5. SEE "INTERIOR FINISH LEGEND" ON SHT. A-2.7 FOR FINISHES.

ALTERNATE #5 NOTES:

1. AS AN ALTERNATE, ALL AREAS PREVIOUSLY DESIGNATED TO RECEIVE CERAMIC TILE "CT5" SHALL RECEIVE "STONBLEND GSI," BY STONHARD, INC., OR EQUAL, DESIGNATED AS "ER1", COLOR TO BE SELECTED BY ARCHITECT FROM MFGR'S. CATALOG. SEE SPECS.
2. AS AN ALTERNATE, ALL AREAS PREVIOUSLY DESIGNATED TO RECEIVE CERAMIC TILE "CT6" SHALL RECEIVE "STONSHIELD HRI," BY STONHARD, INC., OR EQUAL, DESIGNATED AS "ER2", COLOR TO BE SELECTED BY ARCHITECT FROM MFGR'S. CATALOG. SEE SPECS.

ALTERNATE #5 - Stadium Club - Interior Finish & Furniture Plan

SCALE: 1/4"=1'-0"

1

MIG
MOORE IACOFANO GOLTSMAN, INC.
201 N. HARBOR BLVD.
FULLERTON, CA 92831
TEL 714/871-3533
FAX 714/871-1169
www.migcom.com

PITASSI ARCHITECTS, INC.
8439 White Oak Ave., Suite. 105
Rancho Cucamonga, Ca 91730
Tel. 909-980-1361 ▪ Fax. 909-944-5814
e-mail. pjpaia@pitassiarchitects.com

CONSULTANT:

PERRIS VALLEY Big League Dreams

2155 Trumble Road
Perris, California 92570

SHEET TITLE

100% CONSTRUCTION DOCUMENT

DATE	REVISIONS

STAMP

LICENSED ARCHITECT
PAUL J. PITASSI
C-31446
1-7-11
STATE OF CALIFORNIA

CHECKED BY	DATE
-	-

DATE 01-07-10	FILE NAME
DRAWN BY -	SHEET A-2.16
JOB NO. 05208.00	
SCALE	OF SHEETS