STORM DRAIN CONSTRUCTION NOTES

(38) CONSTRUCT 8" PVC (SDR 35) PIPE INCLUDING REQUIRED FITTINGS (OR APPROVED EQUAL). PIPE BEDDING PER DETAIL "B" ON SHEET C3.02

(49) CONSTRUCT 4" ADS MICRO-SLOTTED PERFORATED FLEX PIPE INCLUDING REQUIRED FITTINGS (OR APPROVED EQUAL) PER DETAIL #49 ON SHEET C3.9

NOTES

1. THIS SHEET IS INTENDED FOR FIELD SUBSURFACE DRAINAGE ONLY.
2. SEE SHEET C3.11 FOR TOT LOT SUBSURFACE DRAINAGE.
3. SEE SHEETS C3.1 AND C3.2 FOR STORM DRAIN LINES CONSTRUCTION.

DIGALERT
DIAL TOLL FREE
1-800-422-4133
AT LEAST TWO DAYS BEFORE YOU DIG
UNDERGROUND SERVICE ALERT OF SOUTHERN CALIFORNIA

0' 15' 30' 60'

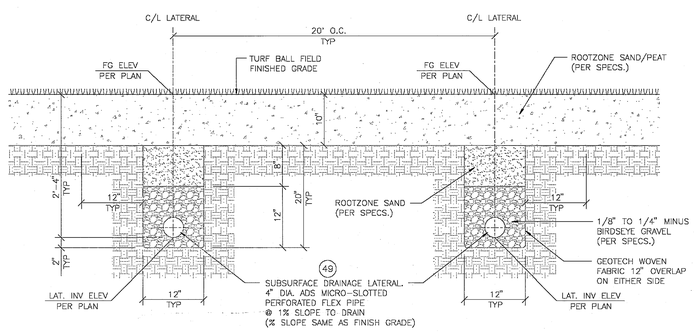

(49) 4" SUBDRAIN PERFORATED PIPE DETAIL
NO SCALE

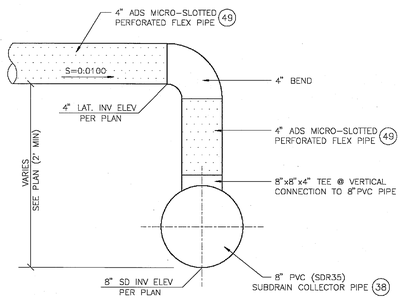

TYPICAL SUBSURFACE LATERAL CONNECTION DETAIL "C"
NO SCALE

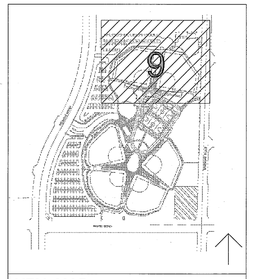

KEY MAP NOT TO SCALE

MIG
MOORE IACOFANO GOLTSMAN, INC.
801 N. HARBOR BLVD.
FULLERTON, CA 92831
TEL 714/871-3638
FAX 714/871-1188
www.migcom.com

CONSULTANT:

PLANS PREPARED BY:
WALDEN & ASSOCIATES
CIVIL ENGINEERS - LAND SURVEYORS - PLANNERS
2081 WHITE ROAD • SUITE B, IRVINE, CA 92614
(949) 660-0110 • FAX (949) 660-0410

PROJECT TEAM:
LANDSCAPE ARCHITECT
MIG INC.

ARCHITECT
PITASSI ARCHITECTS INC.

CIVIL ENGINEERS/SURVEYOR
WALDEN & ASSOCIATES

STRUCTURAL ENGINEERS
CORREIA CONSULTING & DESIGN

ELECTRICAL ENGINEERS
LRA ENGINEERS

IRRIGATION DESIGNER
WILLIAMS IRRIGATION DESIGN

GEOTECHNICAL ENGINEERS
CONVERSE CONSULTANTS

TURF GRASS CONSULTANT
GUISE AND ASSOCIATES

PERRIS VALLEY Big League Dreams

2155 Trumble Road
Perris, California, 92570

SHEET TITLE
STORM DRAIN PLAN
FIELD SUBSURFACE DRAINAGE

100% CONSTRUCTION DOCUMENT

DATE	REVISIONS

STAMP
REGISTERED PROFESSIONAL ENGINEER DAVID LEE BARNES No. 40496 Exp. 3-31-11 CIVIL STATE OF CALIFORNIA

CHECKED BY	DATE
D.B.	01-07-10

DATE 01-07-10	FILE NAME
DRAWN BY B.A.	SHEET C3.9
JOB NO. 05208.00	
SCALE 1"=30'-0"	39 OF 313 SHEETS