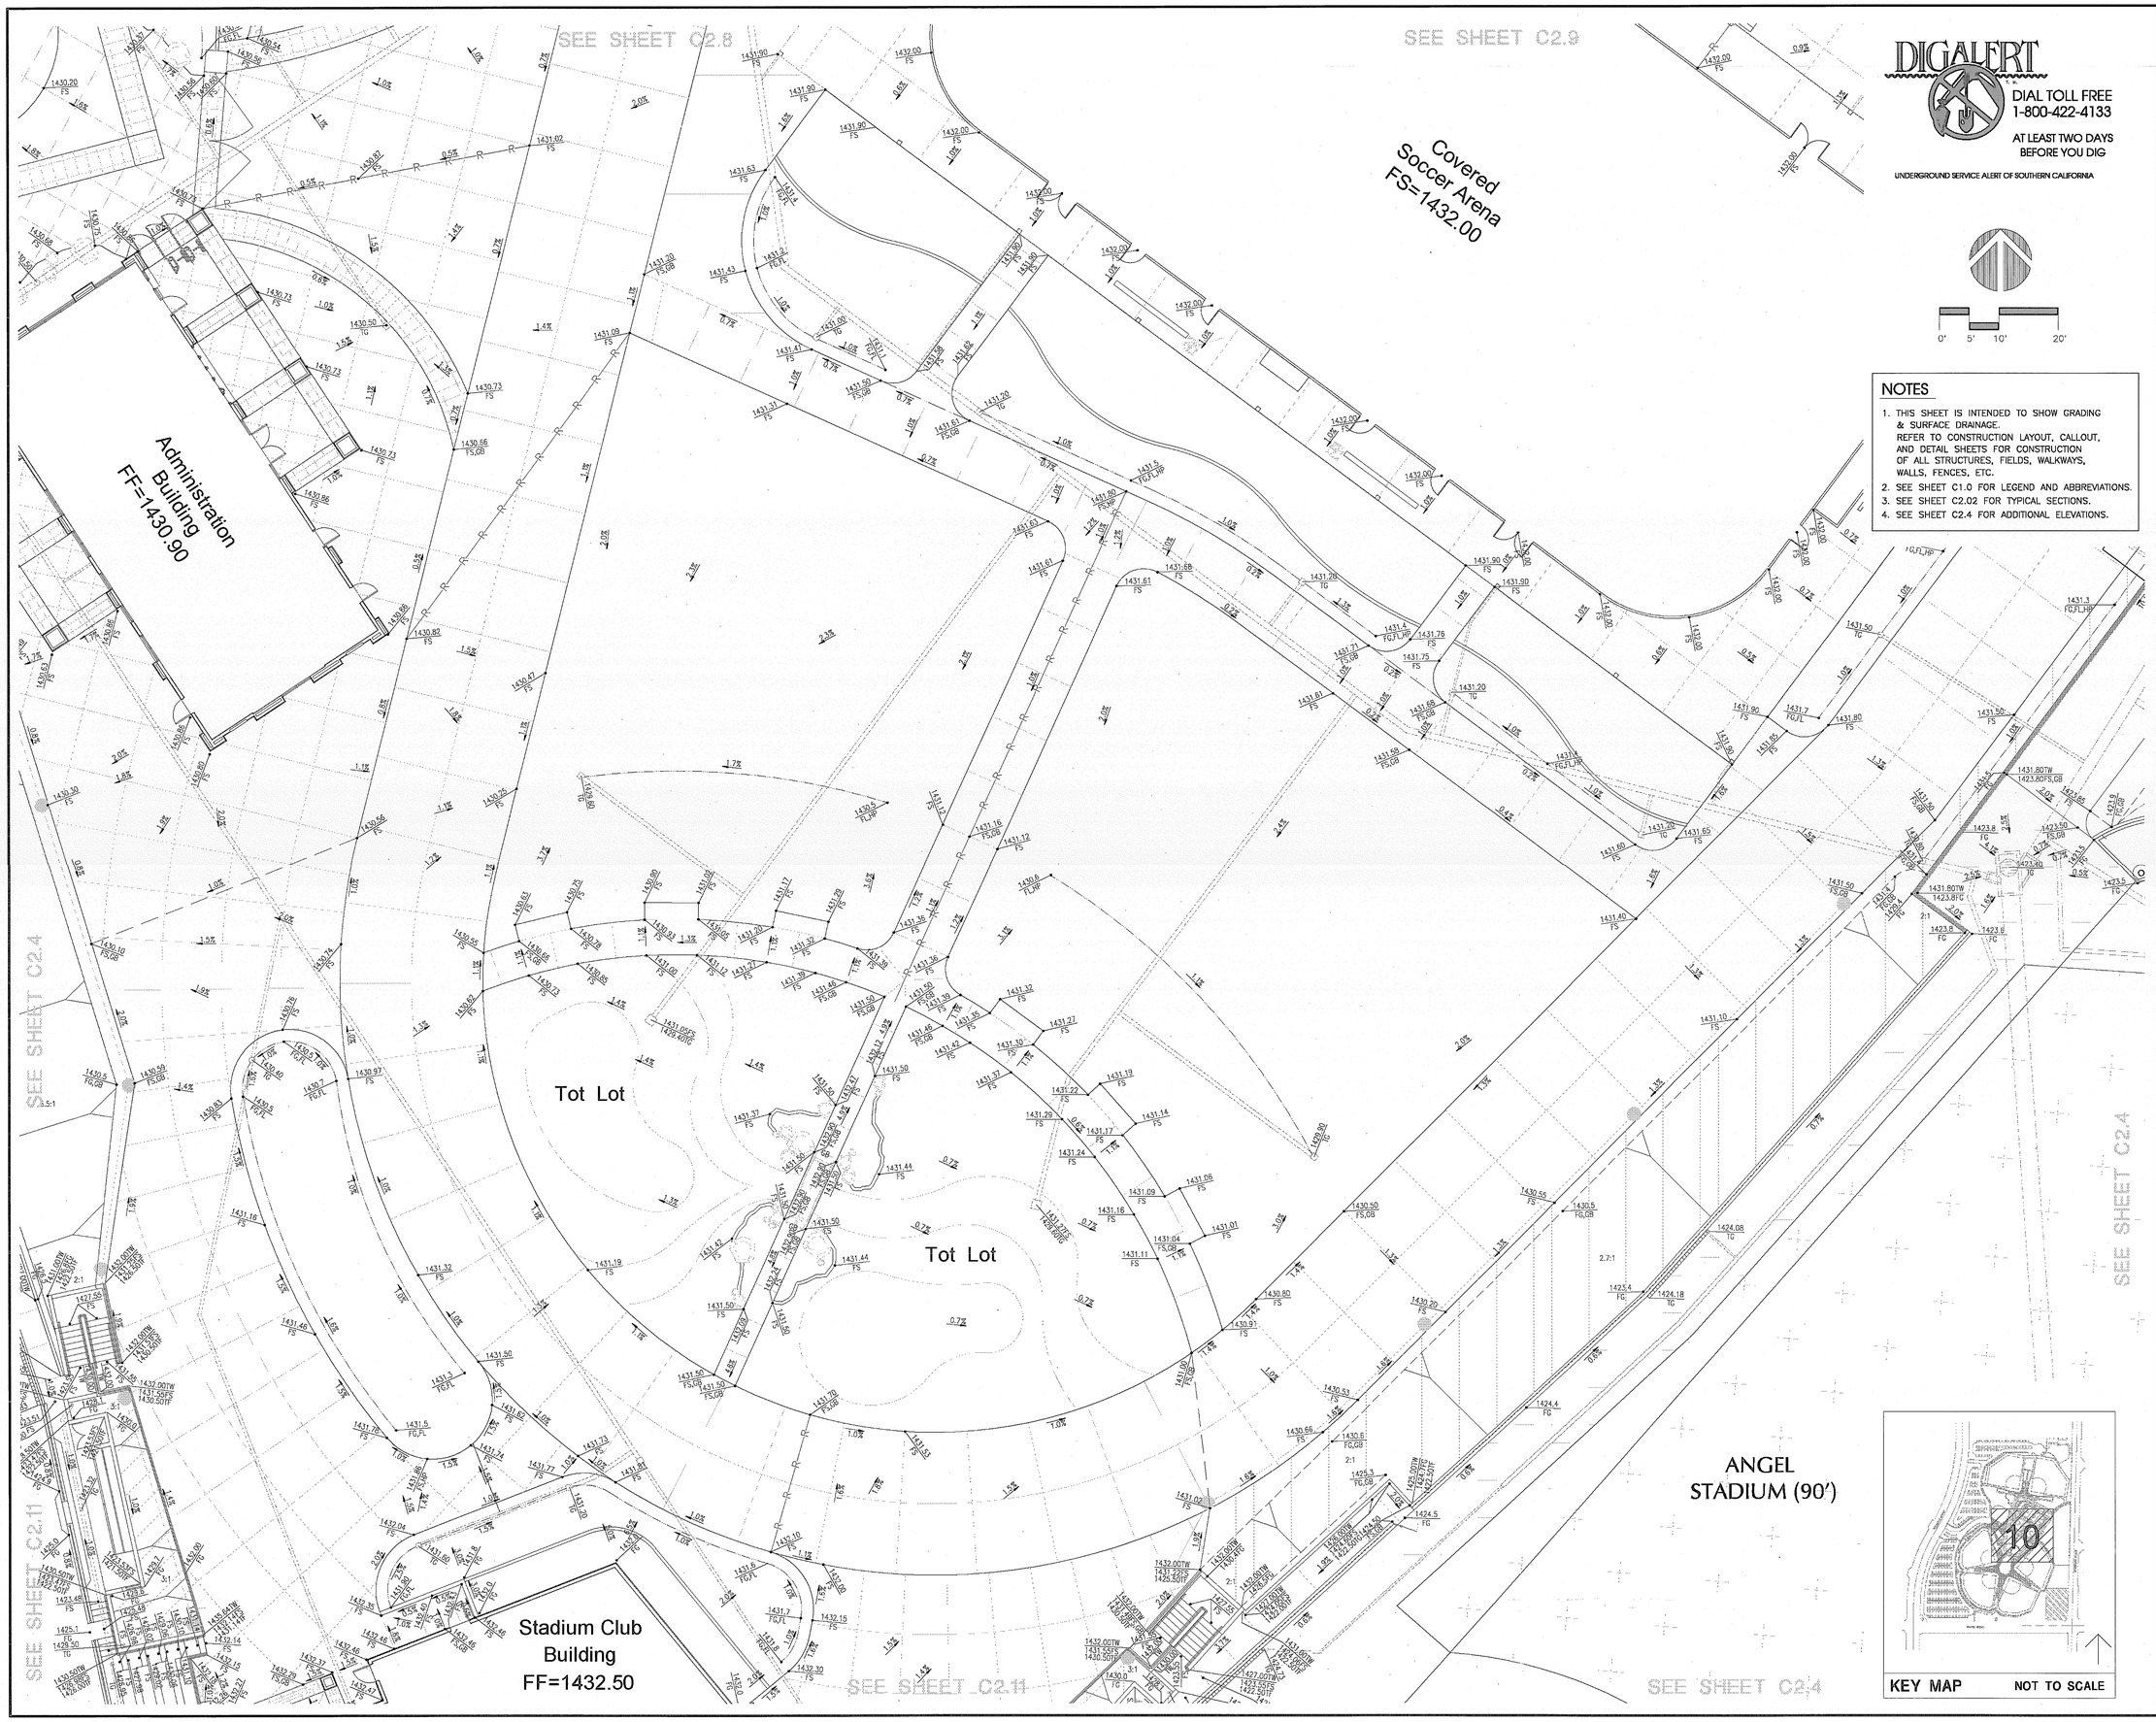

DIGALERT
DIAL TOLL FREE
1-800-422-4133
AT LEAST TWO DAYS BEFORE YOU DIG
UNDERGROUND SERVICE ALERT OF SOUTHERN CALIFORNIA

NOTES

1. THIS SHEET IS INTENDED TO SHOW GRADING & SURFACE DRAINAGE. REFER TO CONSTRUCTION LAYOUT, CALLOUT, AND DETAIL SHEETS FOR CONSTRUCTION OF ALL STRUCTURES, FIELDS, WALKWAYS, WALLS, FENCES, ETC.
2. SEE SHEET C1.0 FOR LEGEND AND ABBREVIATIONS.
3. SEE SHEET C2.02 FOR TYPICAL SECTIONS.
4. SEE SHEET C2.4 FOR ADDITIONAL ELEVATIONS.

KEY MAP NOT TO SCALE

MIG
MOORE IACOFANO GOLTSMAN, INC.
801 N. HARBOR BLVD.
FULLERTON, CA 92831
TEL 714/871-3438
FAX 714/871-1188
www.migcom.com

CONSULTANT:

PLANS PREPARED BY:
WALDEN & ASSOCIATES
CIVIL ENGINEERS - LAND SURVEYORS - PLANNERS
2533 WHITE ROAD - SUITE B, IRVINE, CA 92614
(949) 660-0110 - FAX (949) 660-0410

PROJECT TEAM:

LANDSCAPE ARCHITECT
MIG INC.

ARCHITECT
PITASSI ARCHITECTS INC.

CIVIL ENGINEERS/SURVEYOR
WALDEN & ASSOCIATES

STRUCTURAL ENGINEERS
CORREIA CONSULTING & DESIGN

ELECTRICAL ENGINEERS
LRA ENGINEERS

IRRIGATION DESIGNER
WILLIAMS IRRIGATION DESIGN

GEOTECHNICAL ENGINEERS
CONVERSE CONSULTANTS

TURF GRASS CONSULTANT
GUISE AND ASSOCIATES

PERRIS VALLEY Big League Dreams

2155 Trumble Road
Perris, California, 92570

SHEET TITLE

PRECISE GRADING PLAN

100% CONSTRUCTION DOCUMENT

DATE	REVISIONS

STAMP

REGISTERED PROFESSIONAL ENGINEER DAVID LEE BROWN No. 40496 Exp. 3-31-11 STATE OF CALIFORNIA

CHECKED BY	DATE
D.B.	01-07-10
DATE 01-07-10	FILE NAME
DRAWN BY B.A.	SHEET C2.10
JOB NO. 05208.00	
SCALE 1"=10'-0"	24 OF 313 SHEETS