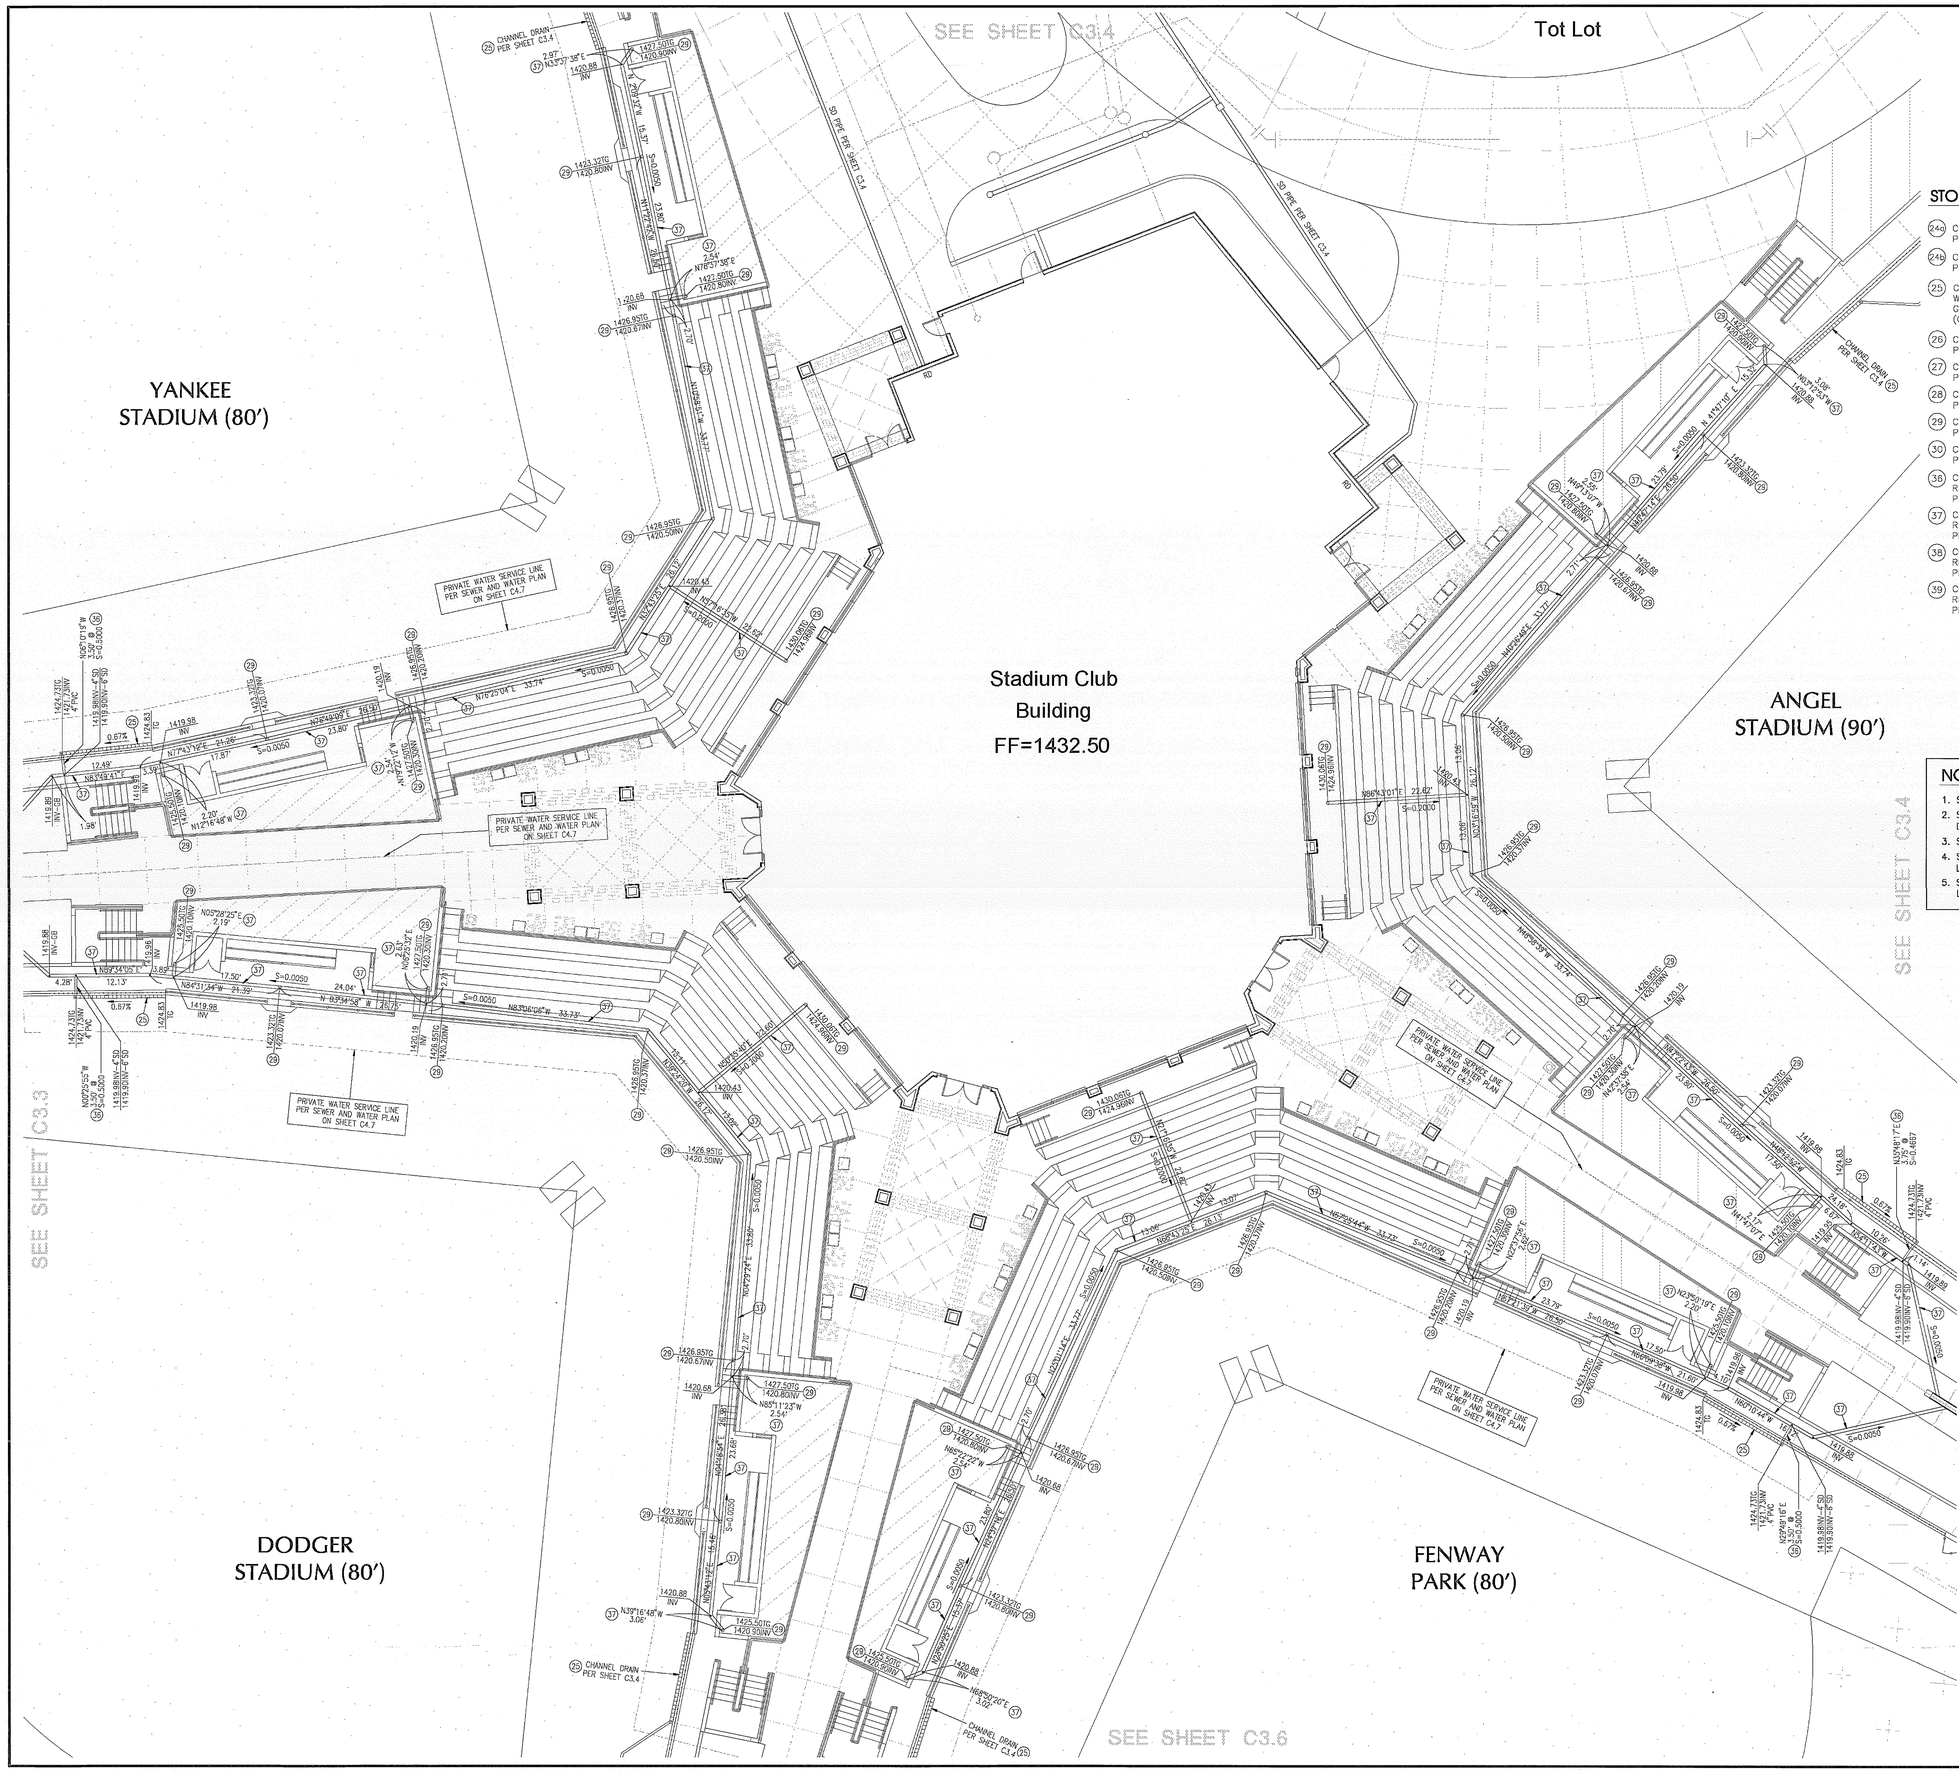

STORM DRAIN CONSTRUCTION NOTES

24c CONSTRUCT 12" STORM DRAIN CLEANOUT PER DETAIL #24c ON SHEET C3.02

24b CONSTRUCT 8" STORM DRAIN CLEANOUT PER DETAIL #24b ON SHEET C3.02

25 CONSTRUCT 15' LONG CHANNEL DRAIN NDS #500 WITH BOTTOM OUTLET NDS #550, AND ADA CHANNEL GRATE NDS #541, INCLUDING REQUIRED FITTINGS (OR APPROVED EQUAL)

26 CONSTRUCT 12"x12" N.D.S. ATRIUM GRATE PER DETAIL #26 ON SHEET C3.02

27 CONSTRUCT 12"x12" N.D.S. GRATE PER DETAIL #27 ON SHEET C3.02

28 CONSTRUCT 9"x 9" N.D.S. GRATE PER DETAIL #28 ON SHEET C3.02

29 CONSTRUCT 6" N.D.S. GRATE PER DETAIL #29 ON SHEET C3.02

30 CONSTRUCT 6" N.D.S. ATRIUM GRATE PER DETAIL #30 ON SHEET C3.02

36 CONSTRUCT 4" PVC (SDR 35) PIPE INCLUDING REQUIRED FITTINGS (OR APPROVED EQUAL). PIPE BEDDING PER DETAIL "B" ON SHEET C3.02

37 CONSTRUCT 6" PVC (SDR 35) PIPE INCLUDING REQUIRED FITTINGS (OR APPROVED EQUAL). PIPE BEDDING PER DETAIL "B" ON SHEET C3.02

38 CONSTRUCT 8" PVC (SDR 35) PIPE INCLUDING REQUIRED FITTINGS (OR APPROVED EQUAL). PIPE BEDDING PER DETAIL "B" ON SHEET C3.02

39 CONSTRUCT 12" PVC (SDR 35) PIPE INCLUDING REQUIRED FITTINGS (OR APPROVED EQUAL). PIPE BEDDING PER DETAIL "B" ON SHEET C3.02

NOTES

1. SEE SHEET C1.0 FOR LEGEND AND ABBREVIATIONS.
2. SEE SHEET C2.8 FOR GRADING AND SURFACE DRAINAGE.
3. SEE SHEET C3.02 FOR STORM DRAIN DETAILS.
4. SEE SHEET C4.8 FOR PRIVATE SEWER AND WATER LINES CONSTRUCTION.
5. SEE SHEET C5.4 FOR UNDERGROUND FIRE LINES CONSTRUCTION.

DIGALERT
DIAL TOLL FREE
1-800-422-4133
AT LEAST TWO DAYS BEFORE YOU DIG
UNDERGROUND SERVICE ALERT OF SOUTHERN CALIFORNIA

0' 5' 10' 20'

KEY MAP NOT TO SCALE

MIG
MOORE IACOFANO GOLTSMAN, INC.
801 N. HARBOR BLVD.
FULLERTON, CA 92831
TEL 714/871-3638
FAX 714/871-1188
www.migcom.com

CONSULTANT:

PLANS PREPARED BY:
WALDEN & ASSOCIATES
CIVIL ENGINEERS - LAND SURVEYORS - PLANNERS
2020 WHITE ROAD - SUITE 8, IRVINE, CA 92614
(949) 660-0110 - FAX (949) 660-0418

PROJECT TEAM:

LANDSCAPE ARCHITECT
MIG INC.

ARCHITECT
PITASSI ARCHITECTS INC.

CIVIL ENGINEERS/SURVEYOR
WALDEN & ASSOCIATES

STRUCTURAL ENGINEERS
CORREIA CONSULTING & DESIGN

ELECTRICAL ENGINEERS
LRA ENGINEERS

IRRIGATION DESIGNER
WILLIAMS IRRIGATION DESIGN

GEOTECHNICAL ENGINEERS
CONVERSE CONSULTANTS

TURF GRASS CONSULTANT
GUISE AND ASSOCIATES

PERRIS VALLEY Big League Dreams

2155 Trumble Road
Perris, California, 92570

SHEET TITLE

STORM DRAIN PLAN

100% CONSTRUCTION DOCUMENT

DATE	REVISIONS

STAMP

REGISTERED PROFESSIONAL ENGINEER
DAVID LEE BROWN
No. 40496
Exp. 3-31-11
STATE OF CALIFORNIA

CHECKED BY	DATE
D.B.	01-07-10
DATE 01-07-10	FILE NAME
DRAWN BY B.A.	SHEET C3.8
JOB NO. 05208.00	
SCALE 1"=10'-0"	38 OF 313 SHEETS