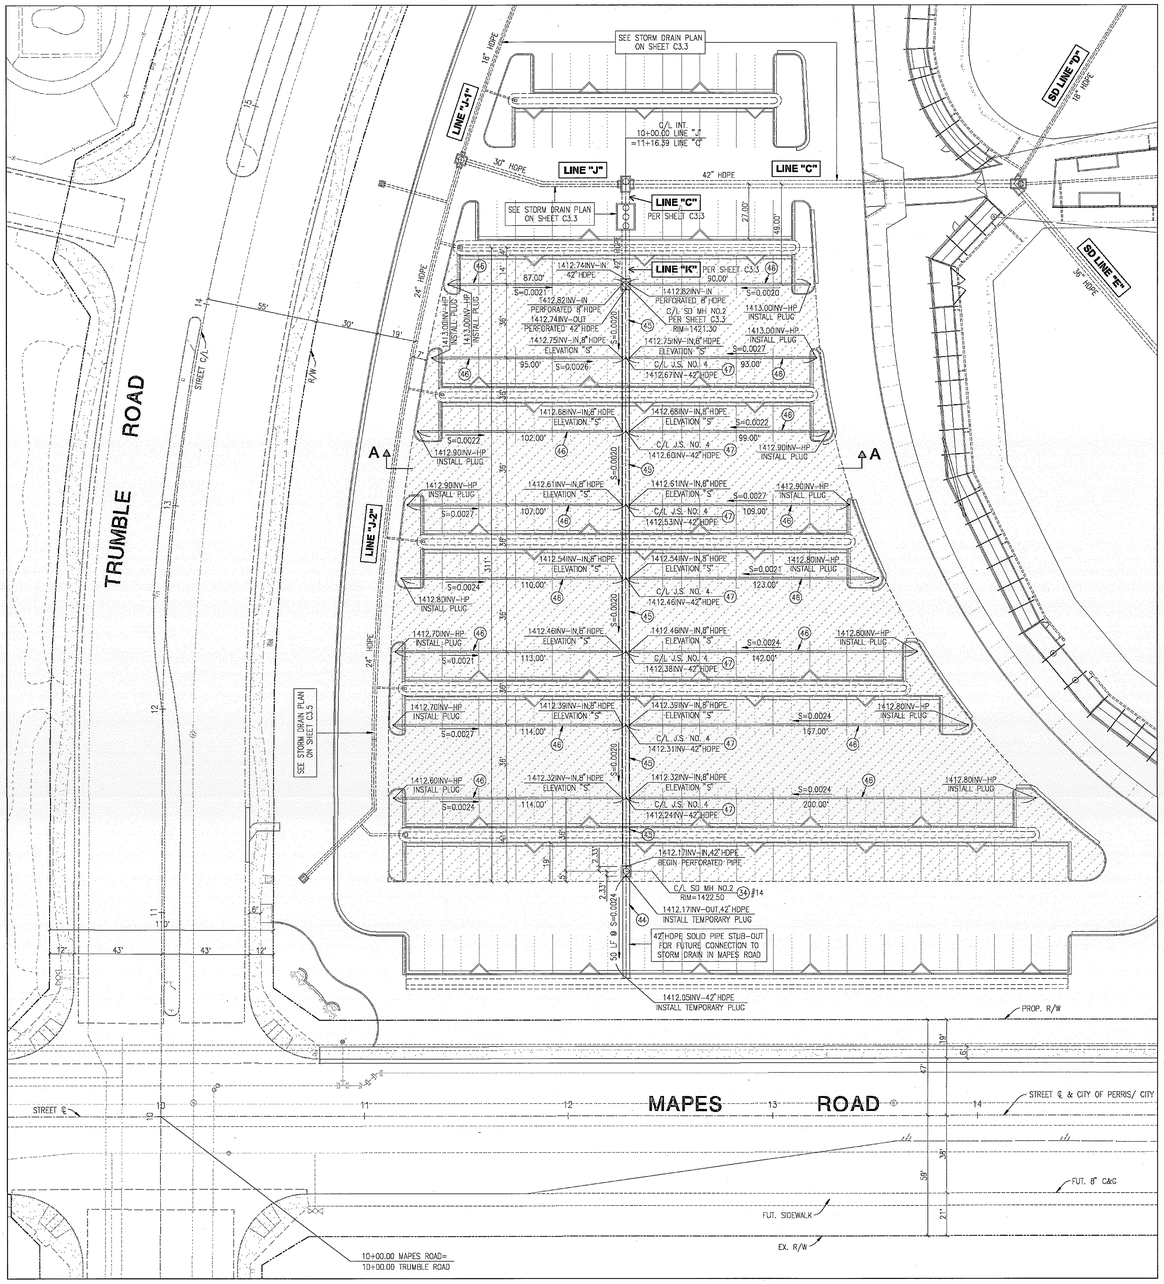

INFILTRATION/ RETENTION SYSTEM #1

SCALE: 1"=30'

SEE SHEETS C3.3 & C3.5 FOR STORM DRAIN LINES CONSTRUCTION

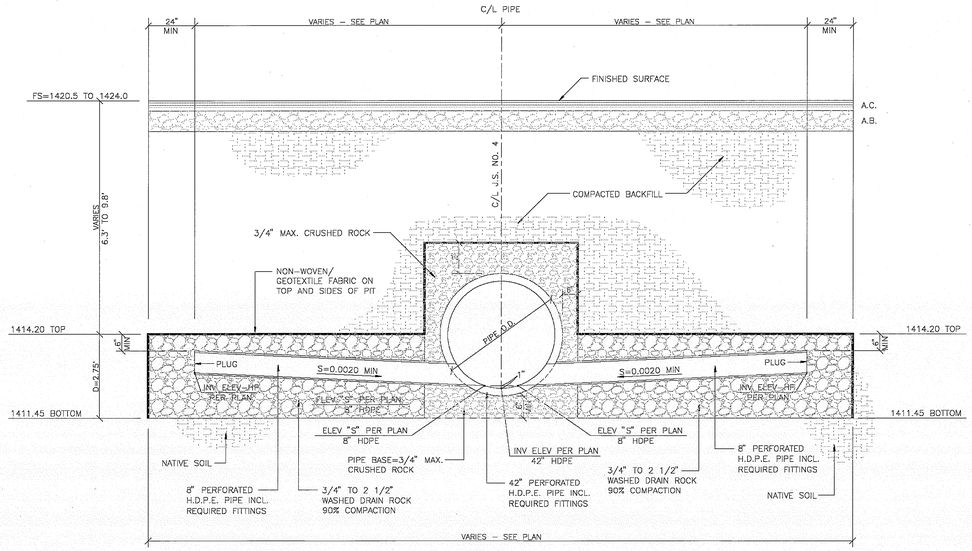

SECTION A-A

NO SCALE

STORM DRAIN CONSTRUCTION NOTES

(34) CONSTRUCT MANHOLE NO. 2 PER RCFC & WCD STD. DWG MH252

(45) CONSTRUCT 42" PERFORATED H.D.P.E. PIPE INCL. REQUIRED FITTINGS, WITH PERFORATION AROUND LOWER HALF OF THE PIPE.

(46) CONSTRUCT 8" PERFORATED H.D.P.E. PIPE INCL. REQUIRED FITTINGS, WITH PERFORATION AROUND ENTIRE PIPE CIRCUMFERENCE.

(47) CONSTRUCT JUNCTION STRUCTURE NO. 4 PER RCFC & WCD STD. DWG JS229

INDICATES INFILTRATION SYSTEM #1 LIMITS.

NOTES

1. THIS SHEET IS INTENDED FOR STORMWATER INFILTRATION/ RETENTION SYSTEM #1 ONLY.
2. SEE SHEETS C3.3 AND C3.5 FOR STORM DRAIN LINES CONSTRUCTION.

DIGALERT

DIAL TOLL FREE 1-800-422-4133

AT LEAST TWO DAYS BEFORE YOU DIG

UNDERGROUND SERVICE ALERT OF SOUTHERN CALIFORNIA

0' 15' 30' 60'

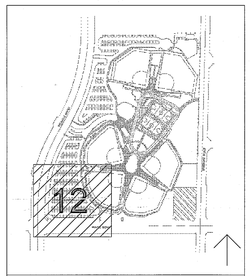

KEY MAP NOT TO SCALE

MIG

MOORE IACOFANO GOLTSMAN, INC.
801 N. HARBOR BLVD.
FULLERTON, CA 92831
TEL 714/871-3638
FAX 714/871-1188
www.migcom.com

CONSULTANT:

PLANS PREPARED BY:

WALDEN & ASSOCIATES
CIVIL ENGINEERS - LAND SURVEYORS - PLANNERS
2532 WHITE ROAD - SUITE B, IRVINE, CA 92614
(949) 660-0110 - FAX: (949) 660-0115

PROJECT TEAM:

LANDSCAPE ARCHITECT
MIG INC.

ARCHITECT
PITASSI ARCHITECTS INC.

CIVIL ENGINEERS/SURVEYOR
WALDEN & ASSOCIATES

STRUCTURAL ENGINEERS
CORREIA CONSULTING & DESIGN

ELECTRICAL ENGINEERS
LRA ENGINEERS

IRRIGATION DESIGNER
WILLIAMS IRRIGATION DESIGN

GEOTECHNICAL ENGINEERS
CONVERSE CONSULTANTS

TURF GRASS CONSULTANT
GUISE AND ASSOCIATES

PERRIS VALLEY Big League Dreams

2155 Trumble Road
Perris, California, 92570

SHEET TITLE

STORM DRAIN PLAN

INFILTRATION SYSTEM #1

100% CONSTRUCTION DOCUMENT

DATE	REVISIONS

STAMP

REGISTERED PROFESSIONAL ENGINEER DAVID LEE BACON No. 40496 Exp. 3/31/11 CIVIL STATE OF CALIFORNIA

CHECKED BY	DATE
D.B.	01-07-10
DATE 01-07-10	FILE NAME
DRAWN BY B.A.	SHEET C3.12
JOB NO. 05208.00	
SCALE 1"=30'-0"	42 OF 313 SHEETS