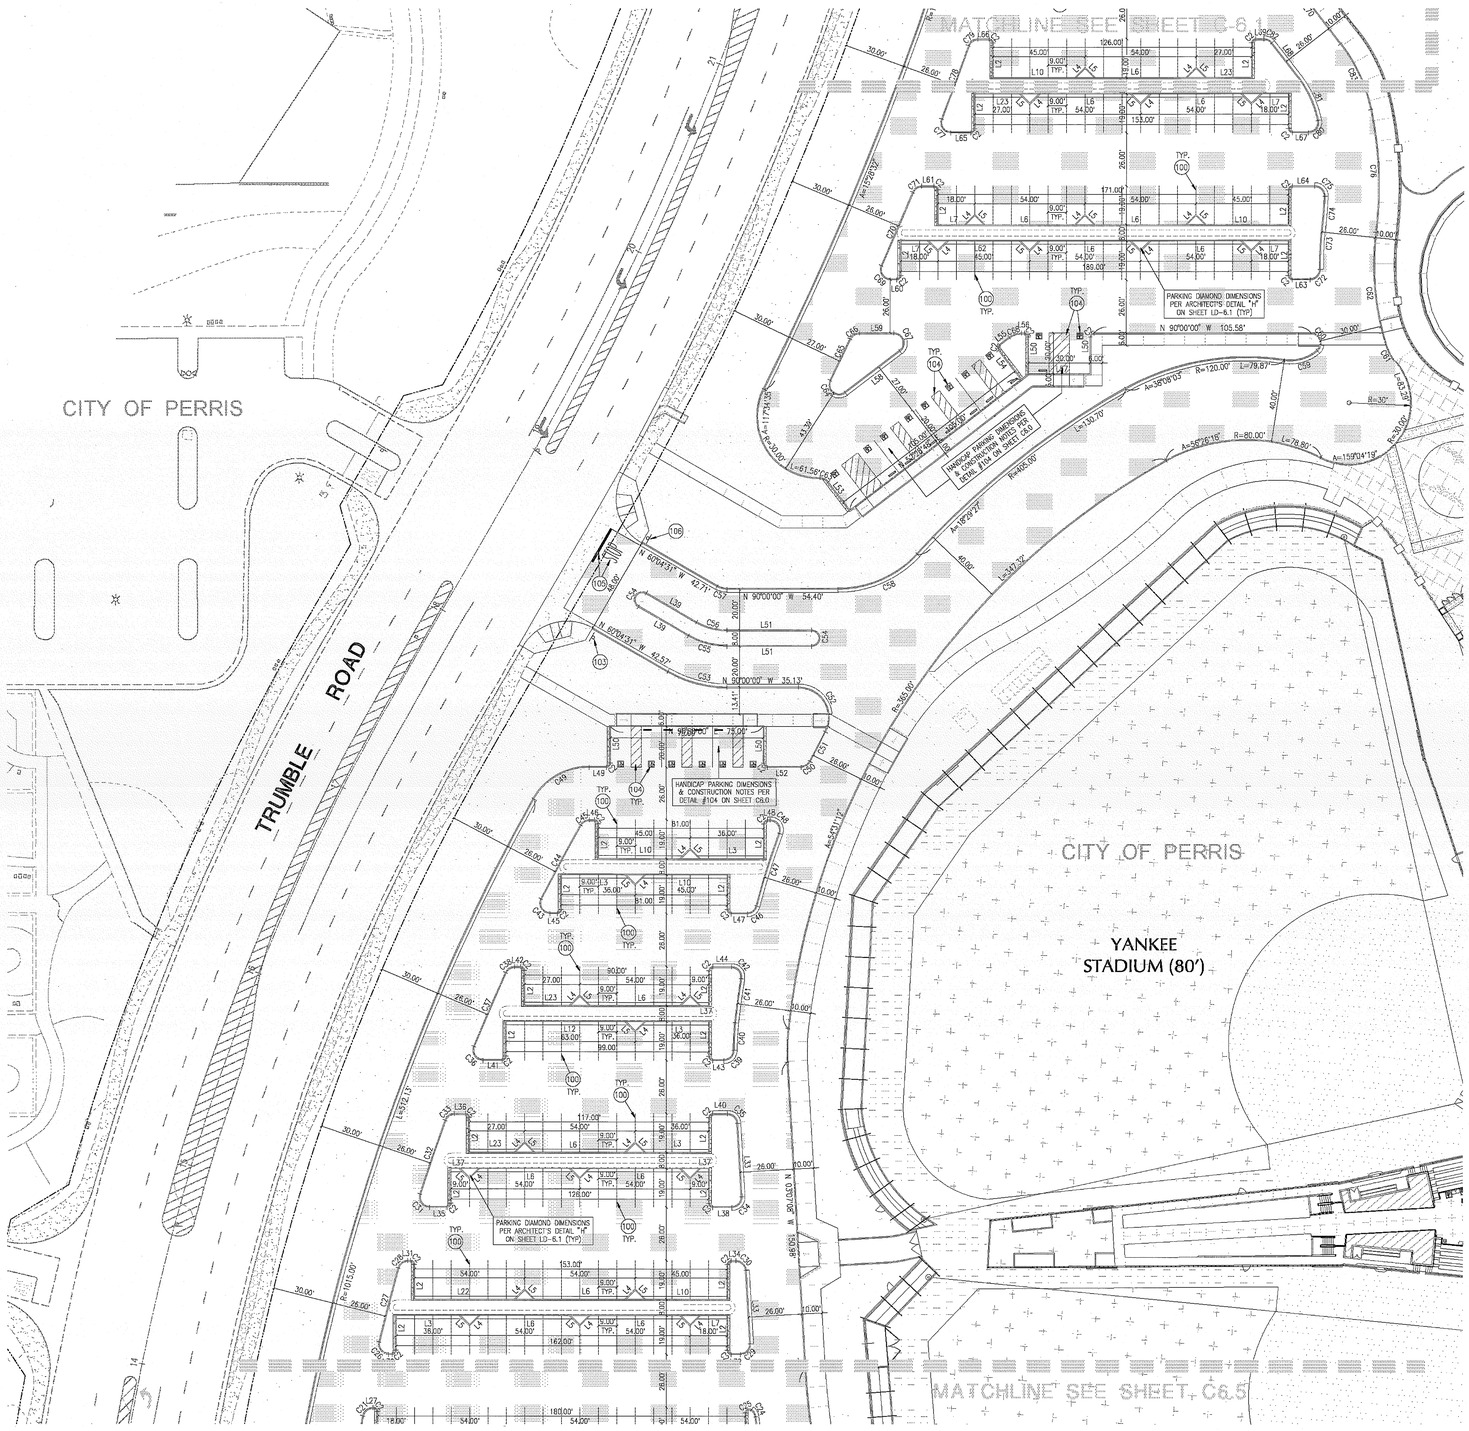

SIGNING AND STRIPING CONSTRUCTION NOTES

100 INSTALL PARKING STALL STRIPING PER DETAIL #100 ON SHEET C6.0.

103 INSTALL REFLECTIVE R100B SIGN, SEE DETAIL #103 ON SHEET C6.0.

104 INSTALL HANDICAPPED PARKING STALL STRIPING PER DETAIL #104 ON SHEET C6.0.

105 APPLY THERMOPLASTIC 12" WHITE STRIPE AND "STOP" LEGEND PER CALTRANS STD. PLAN A24D AND A24E.

106 INSTALL R1-1 "STOP" SIGN.

NOTES

1. THIS SHEET IS INTENDED TO SHOW DIMENSIONS AND STRIPING FOR PARKING AREA ONLY. REFER TO CONSTRUCTION LAYOUT, CALLOUT, AND DETAIL SHEETS FOR CONSTRUCTION AND DIMENSIONS OF ALL STRUCTURES, FIELDS, WALKWAYS, WALLS, FENCES, ETC.
2. SEE SHEET C1.0 FOR SIGNING AND STRIPING GENERAL NOTES.
3. SEE DETAILS ON SHEET C6.0 FOR HANDICAPPED PARKING STRIPING AND SIGNS INSTALLATION.
4. SEE LINE TABLE AND CURVE TABLE ON SHEET C6.1 FOR ADDITIONAL CURB DIMENSIONS.
5. ALL STRIPING SHALL BE IN ACCORDANCE WITH COUNTY OF RIVERSIDE SPECIFICATIONS, AND CALIFORNIA TITLE 24 ACCESSIBILITY GUILDLINES.

DIGALERT
DIAL TOLL FREE
1-800-422-4133
AT LEAST TWO DAYS BEFORE YOU DIG
UNDERGROUND SERVICE ALERT OF SOUTHERN CALIFORNIA

0' 15' 30' 60'

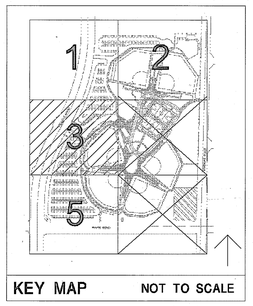

KEY MAP NOT TO SCALE

MIG
MOORE IACOFANO GOLTSMAN, INC.
801 N. HARBOR BLVD.
FULLERTON, CA 92831
TEL 714/871-3638
FAX 714/871-1188
www.migcom.com

CONSULTANT:

PLANS PREPARED BY:

WALDEN & ASSOCIATES
CIVIL ENGINEERS · LAND SURVEYORS · PLANNERS
2533 WHITE ROAD · SUITE B, IRVINE, CA 92614
(949) 468-8318 · FAX (949) 468-8410

PROJECT TEAM:

LANDSCAPE ARCHITECT
MIG INC.

ARCHITECT
PITASSI ARCHITECTS INC.

CIVIL ENGINEERS/SURVEYOR
WALDEN & ASSOCIATES

STRUCTURAL ENGINEERS
CORREIA CONSULTING & DESIGN

ELECTRICAL ENGINEERS
LRA ENGINEERS

IRRIGATION DESIGNER
WILLIAMS IRRIGATION DESIGN

GEOTECHNICAL ENGINEERS
CONVERSE CONSULTANTS

TURF GRASS CONSULTANT
GUISE AND ASSOCIATES

PERRIS VALLEY Big League Dreams

2155 Trumble Road
Perris, California, 92570

SHEET TITLE

HORIZONTAL CONTROL AND STRIPING PLAN

100% CONSTRUCTION DOCUMENT

DATE	REVISIONS

STAMP

REGISTERED PROFESSIONAL ENGINEER
DAVID LEE BADGLEY
No. 40496
Exp. 3-31-11
STATE OF CALIFORNIA

CHECKED BY	DATE
D.B.	01-07-10
DATE 01-07-10	FILE NAME
DRAWN BY B.A.	SHEET C6.3
JOB NO. 05208.00	
SCALE 1"=30'-0"	62 OF 313 SHEETS