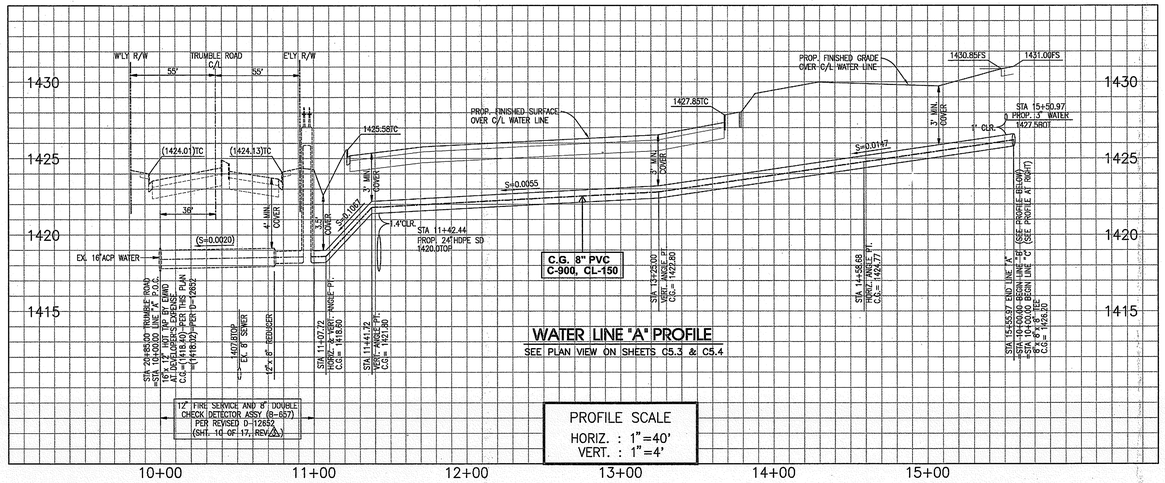

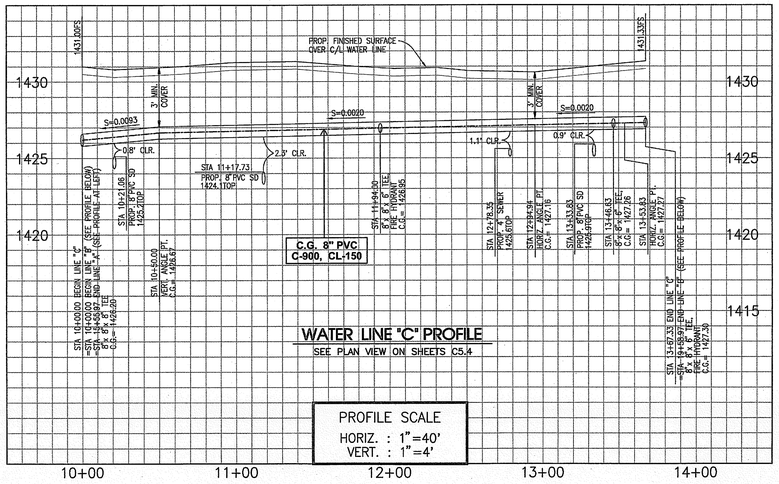

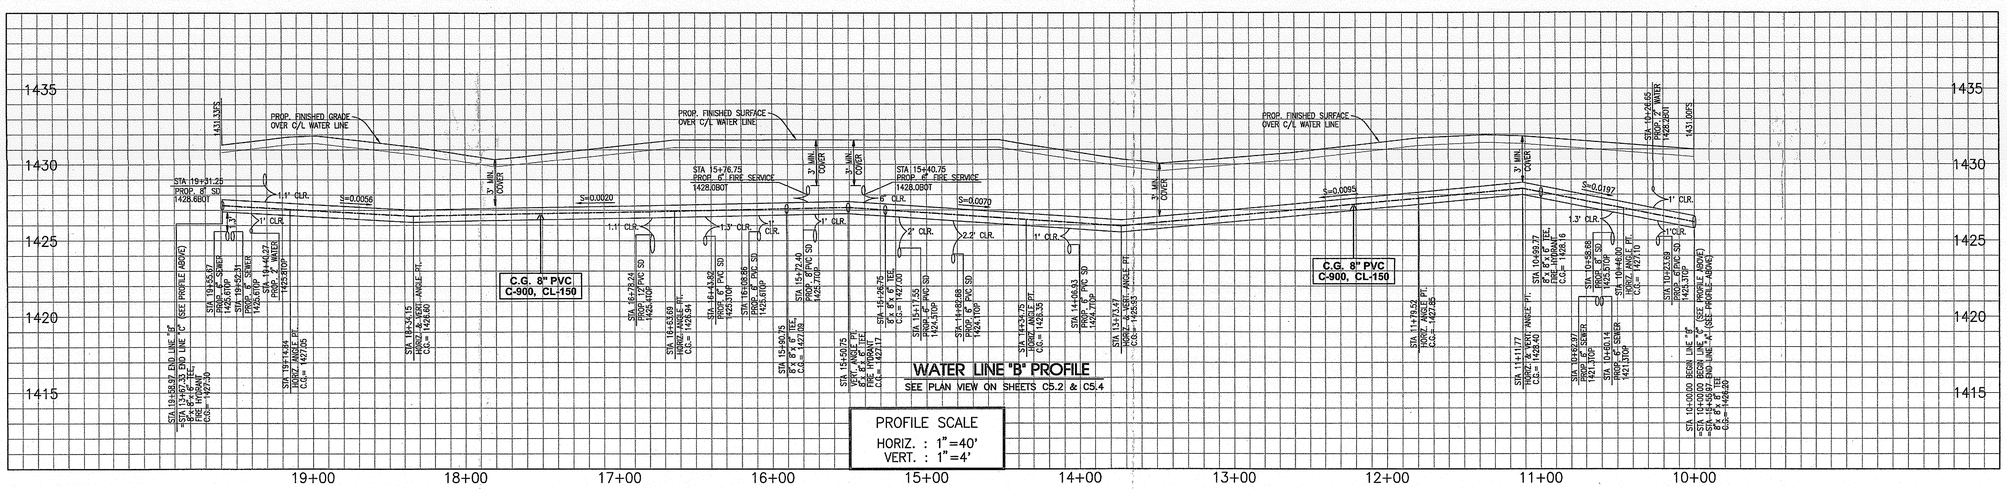

NOTES

1. SEE SHEET C5.01 FOR UNDERGROUND FIRE GENERAL NOTES AND LEGEND & ABBREVIATIONS.
2. SEE SHEET C5.02 FOR UNDERGROUND FIRE PROTECTION STANDARD DRAWINGS AND DETAILS.
3. SEE SHEETS C5.2, C5.3 & C5.4 FOR UNDERGROUND FIRE LINES CONSTRUCTION.

BY: _____ DATE: 6/18/09

I CERTIFY THAT THE DESIGN OF THE WATER SYSTEM IS IN ACCORDANCE WITH THE REQUIREMENTS PRESCRIBED BY THE CITY OF PERRIS FIRE DEPARTMENT.

APPROVED BY THE CITY OF PERRIS FIRE DEPARTMENT

BY: _____ for Rene Avila

FOR PLAN CHECK PURPOSES

DATE: 6.30.09

MIG

MOORE IACOFANO GOLTSMAN, INC.
801 N. HARBOR BLVD.
FULLERTON, CA 92831
TEL 714/871-3638
FAX 714/871-1188
www.migcom.com

CONSULTANT:

PLANS PREPARED BY:

WALDEN & ASSOCIATES
CIVIL ENGINEERS - LAND SURVEYORS - PLANNERS
2552 WHITE ROAD - SUITE B, IRVINE, CA 92614
(949) 660-0110 - FAX (949) 660-0418

PROJECT TEAM:

LANDSCAPE ARCHITECT
MOORE IACOFANO GOLTSMAN, INC.

ARCHITECT
PITASSI ARCHITECTS INC.

CIVIL ENGINEERS/SURVEYOR
WALDEN & ASSOCIATES

STRUCTURAL ENGINEERS
CORREIA CONSULTING & DESIGN

ELECTRICAL ENGINEERS
LRA ENGINEERS

IRRIGATION DESIGNER
WILLIAMS IRRIGATION DESIGN

GEOTECHNICAL ENGINEERS
CONVERSE CONSULTANTS

TURF GRASS CONSULTANT
GUISE AND ASSOCIATES

PERRIS VALLEY Big League Dreams

2155 Trumble Road
Perris, California, 92570

SHEET TITLE

UNDERGROUND FIRE PROTECTION PROFILE SHEET

NOT FOR CONSTRUCTION

DATE	REVISIONS

STAMP

REGISTERED PROFESSIONAL ENGINEER DAVID LEE BACON No. 40496 Exp. 3-31-11 CIVIL STATE OF CALIFORNIA

CHECKED BY	DATE
D.B.	

DATE	FILE NAME

DRAWN BY	SHEET
B.A.	C5.1
JOB NO. 05208.00	OF SHEETS
SCALE AS SHOWN	