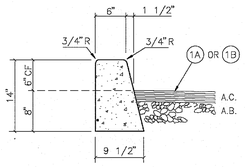

NOTE: WEAKENED PLANE AND EXPANSION JOINTS PER COUNTY OF RIVERSIDE STD. NO. 205.

2 6" CONCRETE CURB DETAIL

SEE PLAN VIEW ON SHEETS C2.1 THROUGH C2.5
NO SCALE
TYPE "D" CURB PER COUNTY OF RIVERSIDE STD. NO. 204

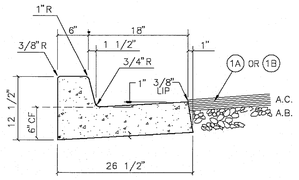

NOTE: WEAKENED PLANE AND EXPANSION JOINTS PER COUNTY OF RIVERSIDE STD. NO. 205.

3 6" CONCRETE CURB & GUTTER DETAIL

SEE PLAN VIEW ON SHEETS C2.1 THROUGH C2.5
NO SCALE
CURB TYPE A-6 PER COUNTY OF RIVERSIDE STD. NO. 200 (MODIFIED)

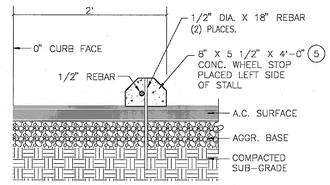

5 CONCRETE WHEEL STOP DETAIL

SEE PLAN VIEW ON SHEET C2.3
NO SCALE

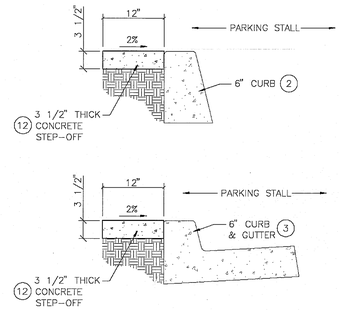

6 CONCRETE STEP-OFF DETAIL

SEE PLAN VIEW ON SHEETS C2.1 THROUGH C2.5
NO SCALE

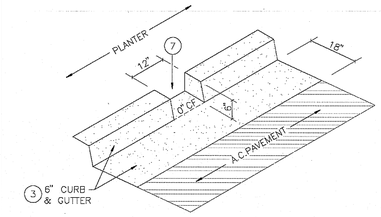

7 0" CURB OPENING DETAIL

SEE PLAN VIEW ON SHEETS C2.1 THROUGH C2.5
NO SCALE

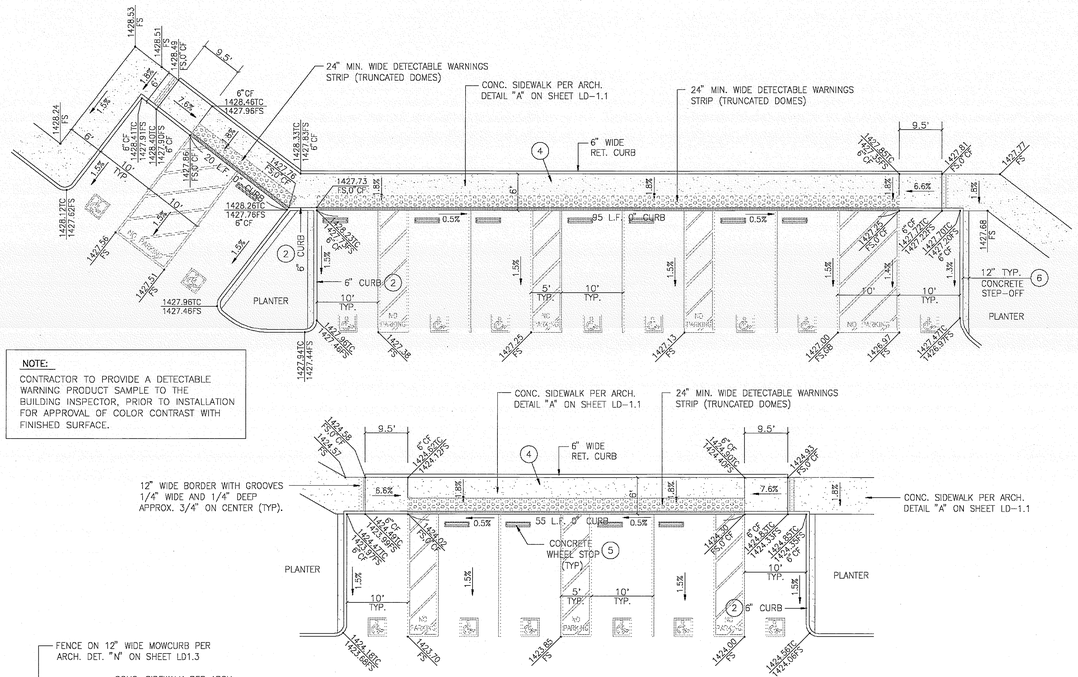

4 CURB RAMP DETAILS

SEE PLAN VIEW ON SHEET C2.3
NO SCALE
CURB RAMP CASE B (MODIFIED) PER COUNTY OF RIVERSIDE STD. NO. 403

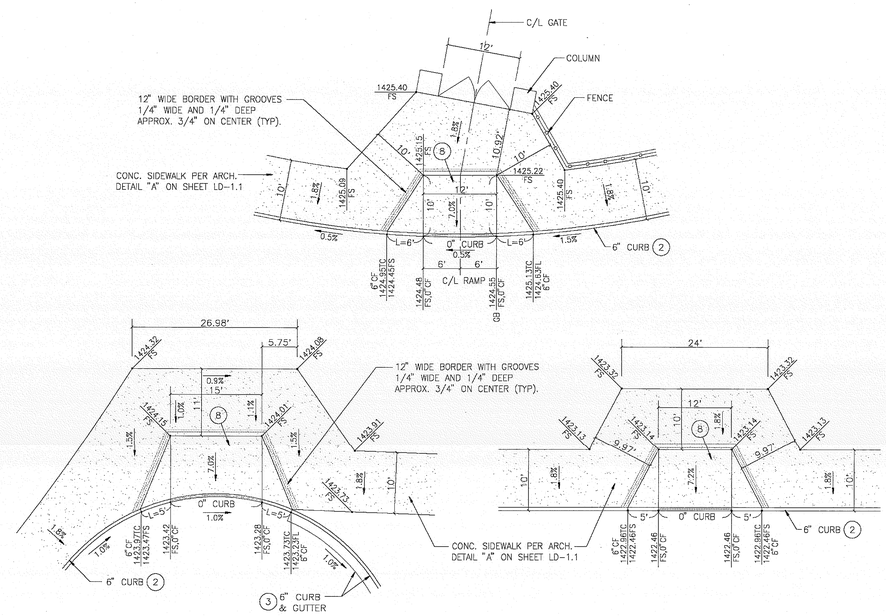

8 CURB RAMP DETAILS

SEE PLAN VIEW ON SHEET C2.3 & C2.5
NO SCALE
CURB RAMP CASE A (MODIFIED) PER COUNTY OF RIVERSIDE STD. NO. 403

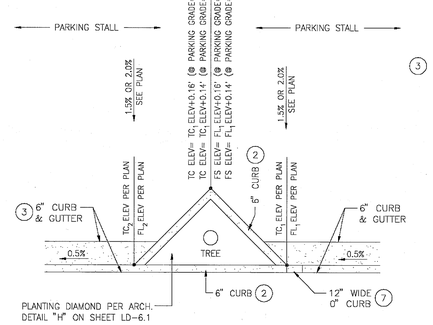

DETAIL "A"

TYPICAL ELEVATIONS @ PLANTING DIAMOND
(SEE PLAN VIEW ON SHEETS C2.1, C2.2, C2.3 & C2.5)
NO SCALE

GRADING CONSTRUCTION NOTES

1A CONSTRUCT 3" AC/ 7" AB CLASS II (IN PARKING AREAS).
1B CONSTRUCT 4" AC/ 8.5" AB CLASS II (IN DRIVE AISLES).
1C CONSTRUCT 5" AC/ 10" AB CLASS II (IN FIRE ACCESS).
1D CONSTRUCT 6" THICK CONCRETE PAVEMENT/ 6"AB CLASS II
2 CONSTRUCT 6" TYPE "D" CURB PER COUNTY OF RIVERSIDE STD. NO. 204, AND PER DETAIL #2 ON SHEET HEREON.
3 CONSTRUCT TYPE "A-6" CURB & GUTTER PER COUNTY OF RIVERSIDE STD. NO. 200, AND PER DETAIL #3 HEREON.
4 CONSTRUCT CURB RAMP CASE B PER COUNTY OF RIVERSIDE STD. NO. 403, AND PER DETAIL #4 HEREON.
5 INSTALL PRECAST CONCRETE WHEEL STOP PER DETAIL #5 HEREON.
6 CONSTRUCT 4" THICK CONCRETE STEP-OFF PER DETAIL #6 HEREON.
7 CONSTRUCT 12" WIDE 0" CURB OPENING FOR DRAINAGE PURPOSES PER DETAIL #7 HEREON.
8 CONSTRUCT CURB RAMP CASE A PER COUNTY OF RIVERSIDE STD. NO. 403, AND PER DETAIL #8 HEREON.

NOTES

1. DETAIL NUMBERS ON THIS SHEET RELATE TO THE CONSTRUCTION NOTES HEREON.
2. SEE SHEET C1.0 FOR LEGEND AND ABBREVIATIONS.
3. SEE SHEET C2.02 FOR TYPICAL SECTIONS.
3. SEE SHEETS C2.1 THROUGH C2.11 FOR GRADING AND SURFACE DRAINAGE.
4. SEE HANDICAPPED PARKING DETAIL ON SHEET C6.0 FOR ADDITIONAL PARKING DIMENSIONS.

MIG

MOORE IACOFANO GOLTSMAN, INC.
801 N. HARBOR BLVD.
FULLERTON, CA 92831
TEL 714/871-3538
FAX 714/871-1188
www.migcom.com

CONSULTANT:

PLANS PREPARED BY:
WALDEN & ASSOCIATES
CIVIL ENGINEERS - LAND SURVEYORS - PLANNERS
2655 WHITE ROAD - SUITE B, IRVINE, CA 92614
(949) 660-0110 - FAX (949) 660-0410

PROJECT TEAM:
LANDSCAPE ARCHITECT
MIG INC.

ARCHITECT
PITASSI ARCHITECTS INC.

CIVIL ENGINEERS/SURVEYOR
WALDEN & ASSOCIATES

STRUCTURAL ENGINEERS
CORREIA CONSULTING & DESIGN

ELECTRICAL ENGINEERS
LRA ENGINEERS

IRRIGATION DESIGNER
WILLIAMS IRRIGATION DESIGN

GEOTECHNICAL ENGINEERS
CONVERSE CONSULTANTS

TURF GRASS CONSULTANT
GUISE AND ASSOCIATES

PERRIS VALLEY Big League Dreams

2155 Trumble Road
Perris, California, 92570

SHEET TITLE
PRECISE GRADING PLAN DETAIL SHEET

100% CONSTRUCTION DOCUMENT

DATE	REVISIONS

STAMP

REGISTERED PROFESSIONAL ENGINEER DAVID LEE BROWN No. 40496 Exp. 3/31/11 STATE OF CALIFORNIA

CHECKED BY	DATE
D.B.	01-07-10
DATE 01-07-10	FILE NAME
DRAWN BY B.A.	SHEET C2.01
JOB NO. 05208.00	
SCALE AS SHOWN	13 OF 313 SHEETS