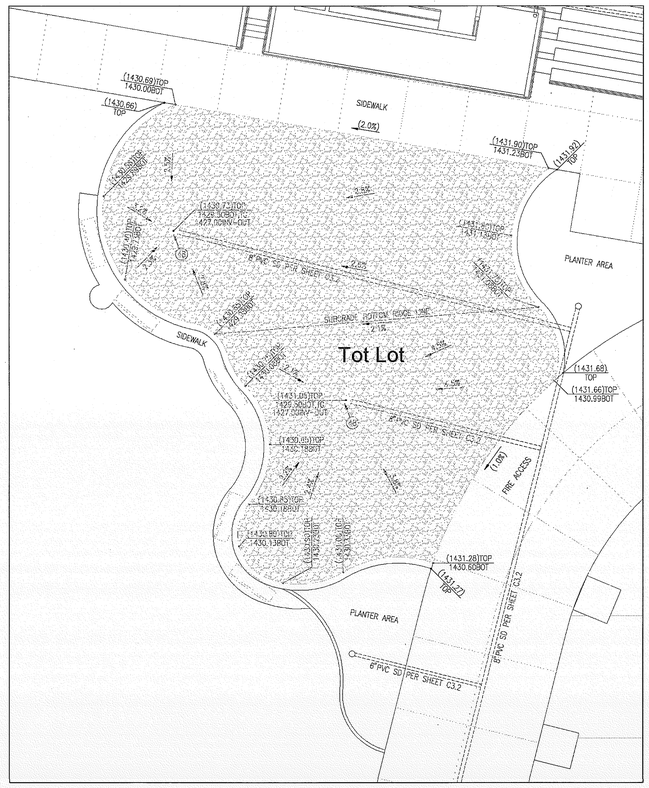

PLAY AREA SUBSURFACE DRAINAGE

SCALE: 1"=10'
SEE SHEET C2.7 FOR PLAY AREA RUBBERIZED SURFACING ELEVATIONS
SEE SHEET C3.2 FOR STORM DRAIN LINES CONSTRUCTION

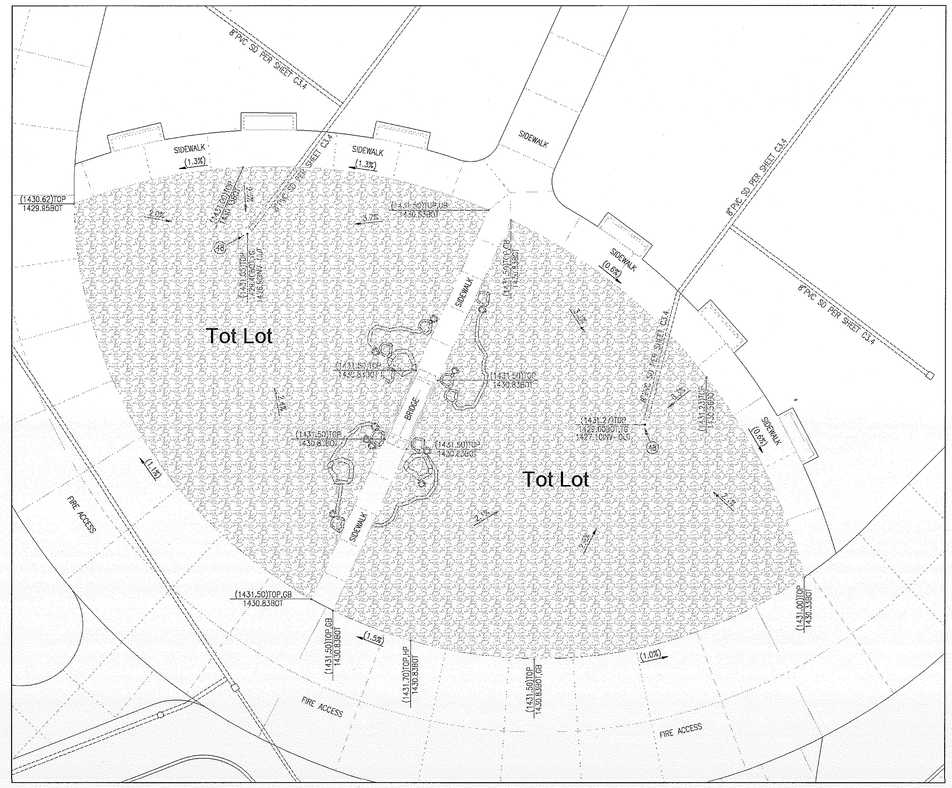

PLAY AREA SUBSURFACE DRAINAGE

SCALE: 1"=10'
SEE SHEET C2.10 FOR PLAY AREA RUBBERIZED SURFACING ELEVATIONS
SEE SHEET C3.4 FOR STORM DRAIN LINES CONSTRUCTION

STORM DRAIN CONSTRUCTION NOTES

(48) CONSTRUCT SUBSURFACE DRAIN INLET PER DETAIL #48 HEREON.

INDICATES TOT LOT SUBSURFACE LIMITS.

NOTES

1. THIS SHEET IS INTENDED FOR TOT LOTS SUBSURFACE DRAINAGE ONLY.
2. SEE SHEETS C3.7 AND C3.11 FOR PLAY AREA AND ADJACENT WALKWAYS SURFACE ELEVATIONS.
3. SEE SHEETS C3.2 AND C3.4 FOR STORM DRAIN LINES CONSTRUCTION.

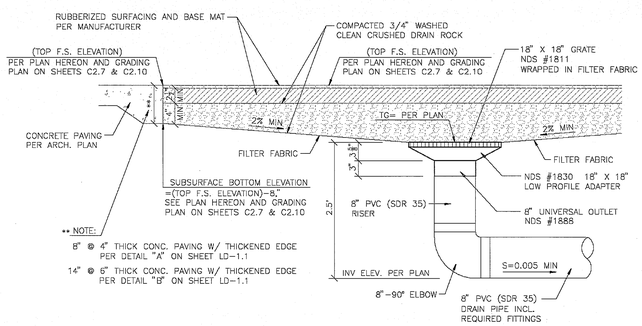

(48) PLAY AREA SUBSURFACE DRAIN INLET DETAIL

NO SCALE

DIGALERT
DIAL TOLL FREE
1-800-422-4133
AT LEAST TWO DAYS BEFORE YOU DIG
UNDERGROUND SERVICE ALERT OF SOUTHERN CALIFORNIA

0' 5' 10' 20'

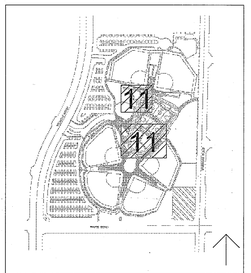

KEY MAP NOT TO SCALE

MIG
MOORE IACOFANO GOLTSMAN, INC.
801 N. HARBOR BLVD.
FULLERTON, CA 92831
TEL 714/871-3638
FAX 714/871-1188
www.migcom.com

CONSULTANT:

PLANS PREPARED BY:
WALDEN & ASSOCIATES
CIVIL ENGINEERS - LAND SURVEYORS - PLANNERS
2020 WHITE ROAD • SUITE B, IRVINE, CA 92614
(949) 660-0110 • FAX (949) 660-0410

PROJECT TEAM:
LANDSCAPE ARCHITECT
MIG INC.

ARCHITECT
PITASSI ARCHITECTS INC.

CIVIL ENGINEERS/SURVEYOR
WALDEN & ASSOCIATES

STRUCTURAL ENGINEERS
CORREIA CONSULTING & DESIGN

ELECTRICAL ENGINEERS
LRA ENGINEERS

IRRIGATION DESIGNER
WILLIAMS IRRIGATION DESIGN

GEOTECHNICAL ENGINEERS
CONVERSE CONSULTANTS

TURF GRASS CONSULTANT
GUISE AND ASSOCIATES

PERRIS VALLEY Big League Dreams

2155 Trumble Road
Perris, California, 92570

SHEET TITLE

STORM DRAIN PLAN
TOT LOTS
SUBSURFACE DRAINAGE

100% CONSTRUCTION DOCUMENT

DATE	REVISIONS

STAMP

REGISTERED PROFESSIONAL ENGINEER
DAVID LEE BRADOW
No. 40496
Exp. 3-31-11
CIVIL
STATE OF CALIFORNIA

CHECKED BY	DATE
D.B.	01-07-10
DATE 01-07-10	FILE NAME
DRAWN BY B.A.	SHEET C3.11
JOB NO. 05208.00	
SCALE 1"=30'-0"	41 OF 313 SHEETS