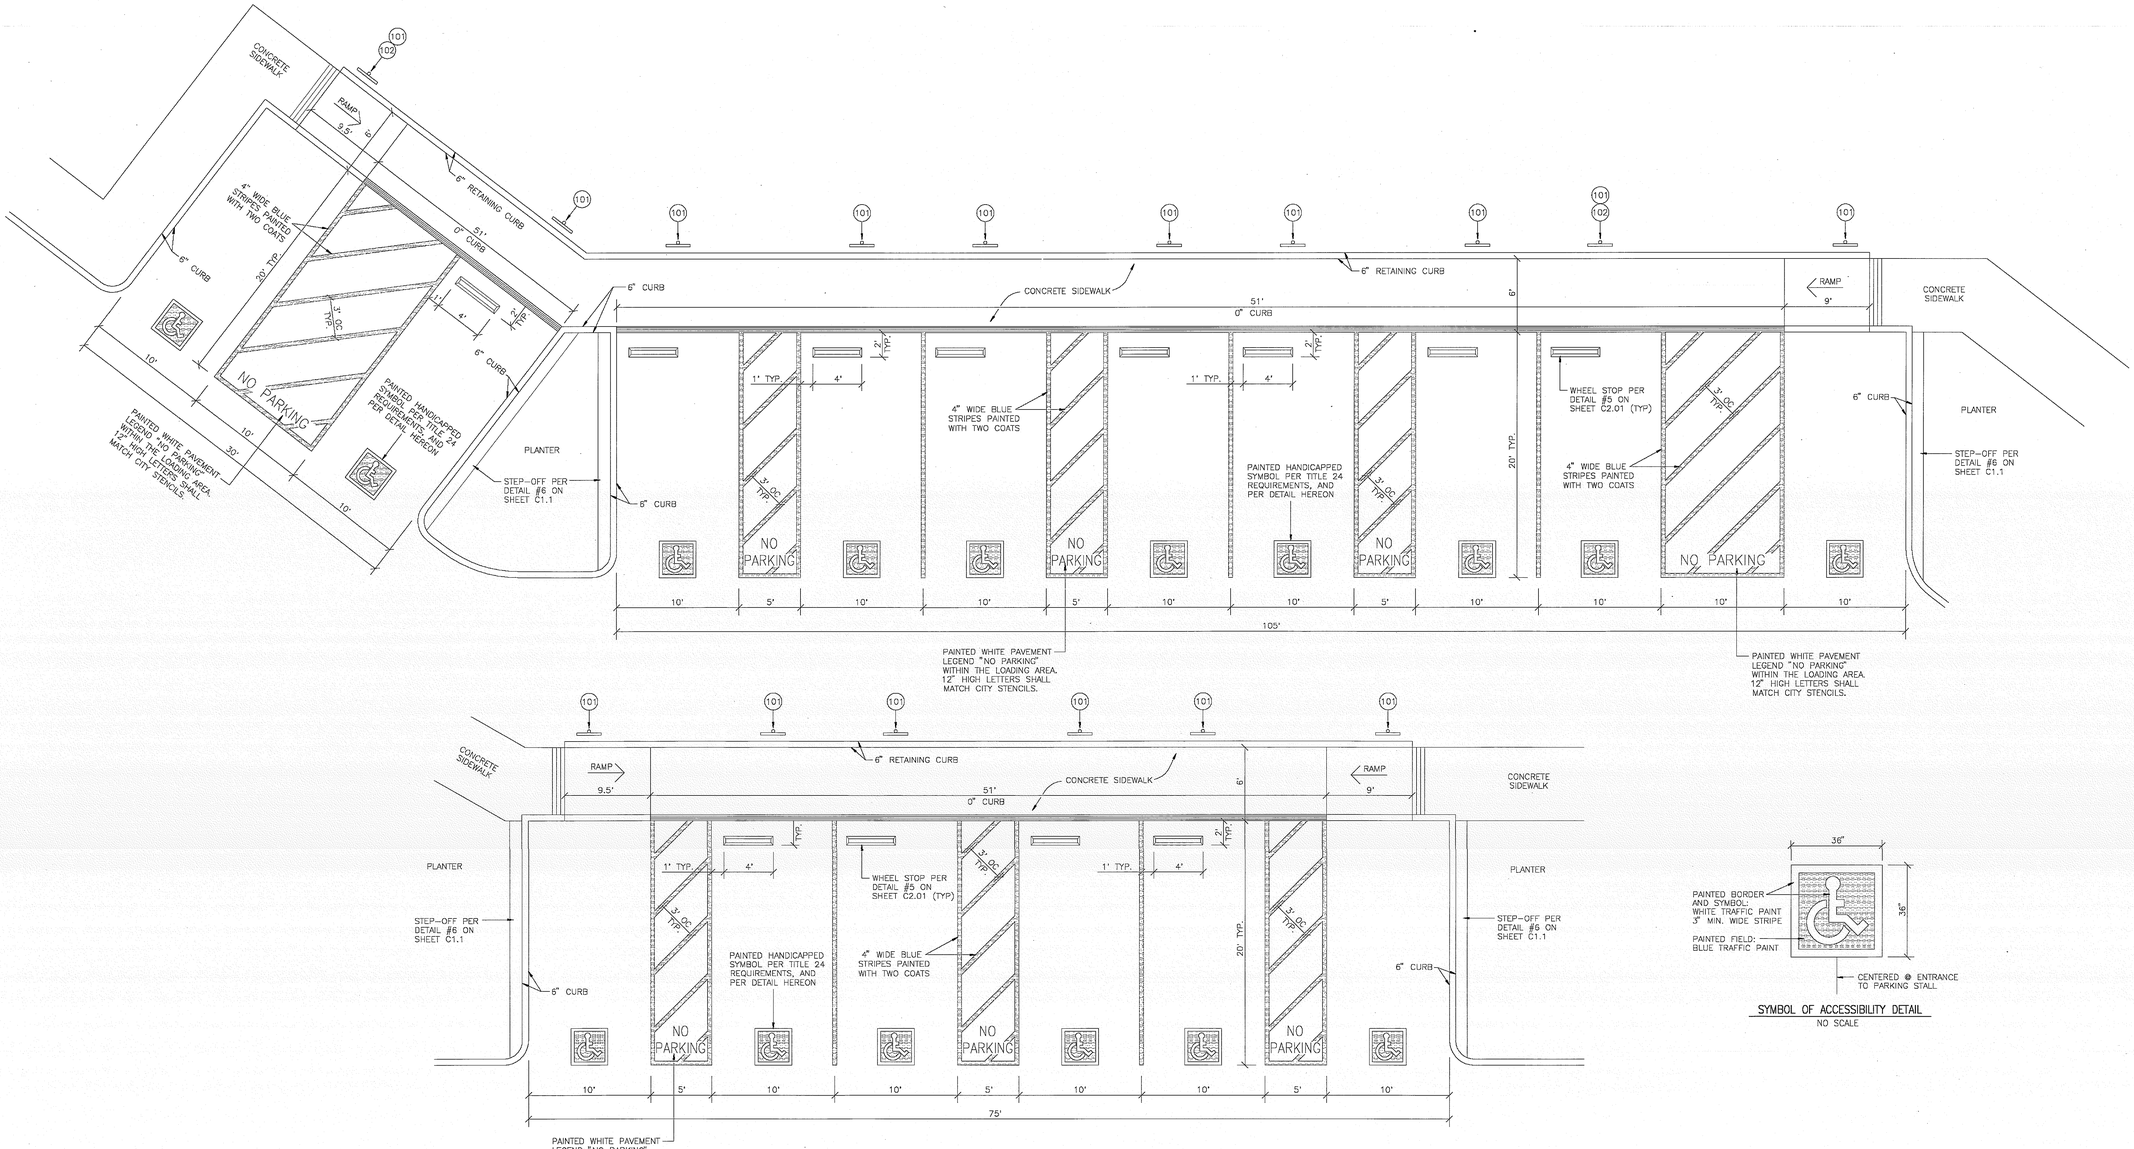

104 HANDICAPPED PARKING STALL STRIPING DETAILS

NO SCALE

SYMBOL OF ACCESSIBILITY DETAIL

NO SCALE

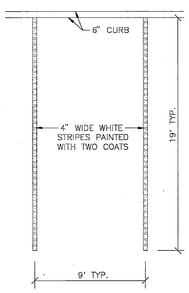

100 STANDARD PARKING STALL STRIPING DETAIL

NO SCALE

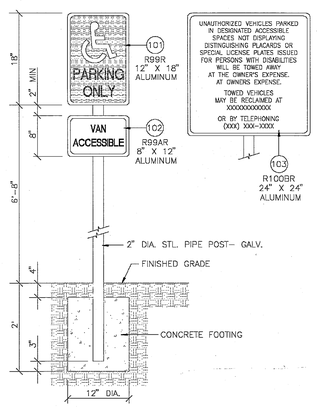

101 102 103 PARKING SIGN DETAILS

NO SCALE

SIGNING AND STRIPING GENERAL NOTES

1. SIGNING AND STRIPING SHALL CONFORM TO NOV. 1996, CALTRANS TRAFFIC MANUAL, THESE PLANS AND SPECIAL PROVISIONS. SEE CALTRANS STANDARD PLANS A-20(A-D) FOR STRIPING DETAILS, INCLUDING INSTALLATION AND REMOVAL OF RAISED REFLECTIVE PAVEMENT MARKERS.
2. ALL STRIPING AND PAVEMENT MARKINGS SHALL BE REFLECTORIZED AND APPLIED IN TWO COATS. A MINIMUM OF SEVEN DAYS SHALL BE PROVIDED BETWEEN FIRST AND SECOND COATS.
3. THE CONTRACTOR SHALL CONTACT THE RIVERSIDE COUNTY DEPARTMENT OF FACILITIES MANAGEMENT INSPECTION SERVICES FOR INSPECTION 48 HOURS PRIOR TO BEGINNING OF CONSTRUCTION.
4. ALL WORK SHALL CONFORM TO THE PLANS AND SPECIFICATIONS IN ALL RESPECTS AND SHALL BE SUBJECT TO APPROVAL BY THE CITY ENGINEER OF PERRIS.
5. ALL TRAFFIC CONTROL WORK FOR CONSTRUCTION SHALL CONFORM TO THE LATEST EDITIONS OF THE STATE OF CALIFORNIA DEPARTMENT OF TRANSPORTATION (CALTRANS) "MANUAL OF TRAFFIC CONTROLS", CHAPTER 5, STANDARD SPECIFICATIONS, AND THE "WORK AREA TRAFFIC CONTROL HANDBOOK" (W.A.T.C.H. MANUAL).
6. THE CONTRACTOR SHALL HAVE ALL TRAFFIC CONTROL CONSTRUCTION SIGNS, DELINEATORS, ETC., PROPERLY INSTALLED PRIOR TO COMMENCING CONSTRUCTION.
7. THE CONTRACTOR SHALL MAINTAIN ALL TRAFFIC CONTROL SIGNS, DELINEATORS, ETC., TO ENSURE PROPER FLOW AND SAFETY OF TRAFFIC WHILE WORKING IN THE STREET.
8. ADDITIONAL TRAFFIC CONTROL DEVICES MAY BE REQUIRED IN THE FIELD. THE CONTRACTOR SHALL BE RESPONSIBLE FOR ANY ADDITIONAL TRAFFIC CONTROL DEVICES REQUIRED BY THE CITY OF PERRIS TO ASSURE PUBLIC SAFETY AT ALL TIMES.
9. THE CONTRACTOR SHALL UTILIZE A FLAGMAN DURING CONSTRUCTION WORK AS DEEMED NECESSARY BY THE CITY INSPECTOR.
10. ARROW BOARDS SHALL BE USED ON ANY LANE CLOSURE ON ARTERIAL STREETS.
11. STRIPING SHALL BE CAT TRACKED AND APPROVED BY THE RIVERSIDE COUNTY DEPARTMENT OF FACILITIES MANAGEMENT PRIOR TO FINAL INSTALLATION.
12. PAVEMENT LEGENDS SHALL MATCH THE COUNTY STENCILS.
13. ALL SIGN FACE REFLECTIVE SHEETING SHALL BE HIGH INTENSITY GRADE WITH PROTECTIVE OVERLAY FILM.
14. BLUE RAISED REFLECTIVE PAVEMENT MARKERS SHALL BE INSTALLED ADJACENT TO ALL FIRE HYDRANTS IN ACCORDANCE WITH CALTRANS TRAFFIC MANUAL.

SIGNING AND STRIPING CONSTRUCTION NOTES

100 INSTALL PARKING STALL STRIPING PER DETAIL #100 HEREON.

101 INSTALL REFLECTIVE R99R SIGN, SEE DETAIL #101 HEREON.

102 INSTALL REFLECTIVE R99AR SIGN ("VAN ACCESSIBLE"), SEE DETAIL #102 HEREON.

103 INSTALL REFLECTIVE R100B SIGN, SEE DETAIL #103 HEREON.

104 INSTALL HANDICAPPED PARKING STALL STRIPING PER DETAIL #104 HEREON.

NOTES

1. SEE SHEETS C6.1, C6.2, C6.3 AND C6.5 FOR PARKING DIMENSIONS.
2. ALL STRIPING SHALL BE IN ACCORDANCE WITH COUNTY OF RIVERSIDE SPECIFICATIONS, AND CALIFORNIA TITLE 24 ACCESSIBILITY GUILDLINES.

MIG

MOORE IACOFANO GOLTSMAN, INC.
801 N. HARBOR BLVD.
FULLERTON, CA 92831
TEL 714/871-3638
FAX 714/871-1188
www.migcom.com

CONSULTANT:

PLANS PREPARED BY:

WALDEN & ASSOCIATES
CIVIL ENGINEERS - LAND SURVEYORS - PLANNERS
2032 WHITE ROAD - SUITE B, IRVINE, CA 92614
(949) 660-0310 - FAX (949) 660-0410

PROJECT TEAM:

LANDSCAPE ARCHITECT
MIG INC.

ARCHITECT
PITASSI ARCHITECTS INC.

CIVIL ENGINEERS/SURVEYOR
WALDEN & ASSOCIATES

STRUCTURAL ENGINEERS
CORREIA CONSULTING & DESIGN

ELECTRICAL ENGINEERS
LRA ENGINEERS

IRRIGATION DESIGNER
WILLIAMS IRRIGATION DESIGN

GEOTECHNICAL ENGINEERS
CONVERSE CONSULTANTS

TURF GRASS CONSULTANT
GUISE AND ASSOCIATES

PERRIS VALLEY Big League Dreams

2155 Trumble Road
Perris, California, 92570

SHEET TITLE

HORIZONTAL CONTROL AND STRIPING PLAN DETAIL SHEET

100% CONSTRUCTION DOCUMENT

DATE	REVISIONS

STAMP

REGISTERED PROFESSIONAL ENGINEER DAVID LEE BARNA No. 40496 Exp. 3/31/12 STATE OF CALIFORNIA

CHECKED BY	DATE
D.B.	01-07-10
DATE 01-07-10	FILE NAME
DRAWN BY B.A.	SHEET C6.0
JOB NO. 05208.00	
SCALE AS SHOWN	59 OF 313 SHEETS