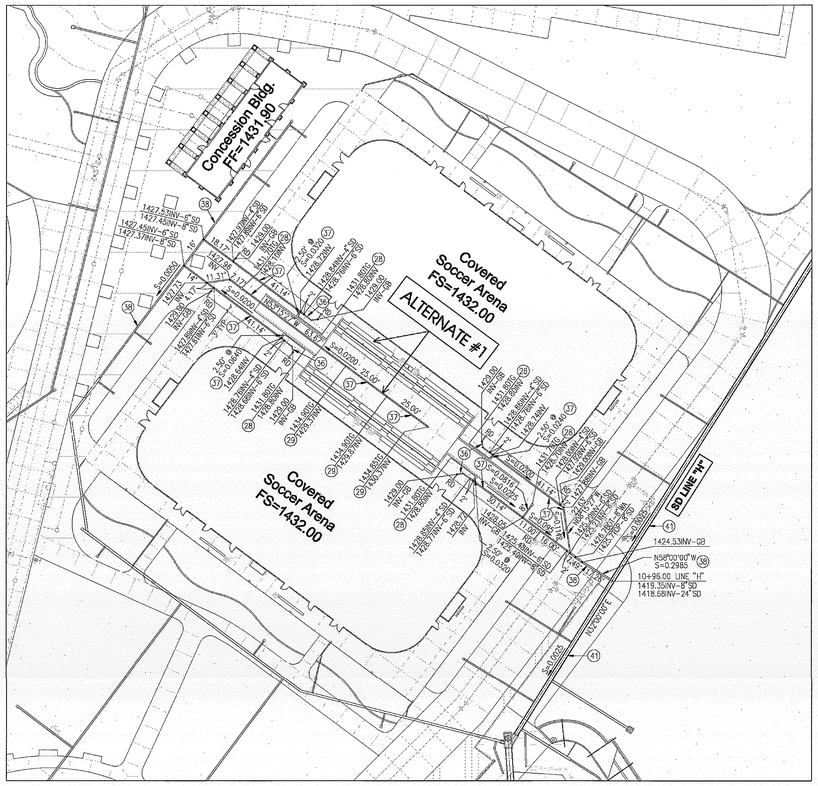

SOCCER ARENA ALTERNATE #1 STORM DRAIN

SCALE: 1"=30'

SEE SHEET C3.4 FOR SOCCER ARENAS COMPLETE STORM DRAIN LINES CONSTRUCTION

STORM DRAIN CONSTRUCTION NOTES

(28) CONSTRUCT 9"x 9" N.D.S. GRATE PER DETAIL #28 ON SHEET C3.02

(29) CONSTRUCT 6" N.D.S. GRATE PER DETAIL #29 ON SHEET C3.02

(36) CONSTRUCT 4" PVC (SDR 35) PIPE INCLUDING REQUIRED FITTINGS (OR APPROVED EQUAL). PIPE BEDDING PER DETAIL "B" ON SHEET C3.02

(37) CONSTRUCT 6" PVC (SDR 35) PIPE INCLUDING REQUIRED FITTINGS (OR APPROVED EQUAL). PIPE BEDDING PER DETAIL "B" ON SHEET C3.02

(38) CONSTRUCT 8" PVC (SDR 35) PIPE INCLUDING REQUIRED FITTINGS (OR APPROVED EQUAL). PIPE BEDDING PER DETAIL "B" ON SHEET C3.02

(41) CONSTRUCT 24" H.D.P.E. PIPE INCLUDING REQUIRED FITTINGS AND WATER TIGHT JOINTS. PIPE BEDDING PER DETAIL "B" ON SHEET C3.02

NOTES

1. THIS ALTERNATE STORM DRAIN PLAN IS INTENDED FOR CONCRETE RAISED BLEACHERS BETWEEN SOCCER ARENAS ONLY.
   SEE SHEET C3.4 FOR SOCCER ARENA COMPLETE STORM DRAIN LAYOUT AND ELEVATIONS.
2. SEE SHEET C2.14 FOR SOCCER ARENA ALTERNATE GRADING AND SURFACE DRAINAGE.

DIGALERT
DIAL TOLL FREE
1-800-422-4133
AT LEAST TWO DAYS BEFORE YOU DIG
UNDERGROUND SERVICE ALERT OF SOUTHERN CALIFORNIA

0' 5' 10' 20'

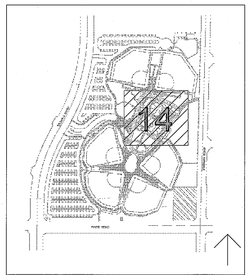

KEY MAP NOT TO SCALE

MIG
MOORE IACOFANO GOLTSMAN, INC.
801 N. HARBOR BLVD.
FULLERTON, CA 92831
TEL 714/871-3438
FAX 714/871-1188
www.migcom.com

CONSULTANT:

PLANS PREPARED BY:

WALDEN & ASSOCIATES
CIVIL ENGINEERS - LAND SURVEYORS - PLANNERS
2503 WHITE ROAD • SUITE B, IRVINE, CA 92614
(949) 660-0110 • FAX (949) 660-0418

PROJECT TEAM:

LANDSCAPE ARCHITECT
MIG INC.

ARCHITECT
PITASSI ARCHITECTS INC.

CIVIL ENGINEERS/SURVEYOR
WALDEN & ASSOCIATES

STRUCTURAL ENGINEERS
CORREIA CONSULTING & DESIGN

ELECTRICAL ENGINEERS
LRA ENGINEERS

IRRIGATION DESIGNER
WILLIAMS IRRIGATION DESIGN

GEOTECHNICAL ENGINEERS
CONVERSE CONSULTANTS

TURF GRASS CONSULTANT
GUISE AND ASSOCIATES

PERRIS VALLEY Big League Dreams

2155 Trumble Road
Perris, California, 92570

SHEET TITLE

SOCCER ARENA
ALTERNATE #1
STORM DRAIN PLAN

100% CONSTRUCTION DOCUMENT

DATE	REVISIONS

STAMP

REGISTERED PROFESSIONAL ENGINEER
DAVID LEE BAUM
No. 40496
Exp. 3-31-11
CIVIL
STATE OF CALIFORNIA

CHECKED BY	DATE
D.B.	01-07-10

DATE 01-07-10	FILE NAME
DRAWN BY B.A.	SHEET C3.14
JOB NO. 05208.00	
SCALE 1"=10'-0"	44 OF 313 SHEETS