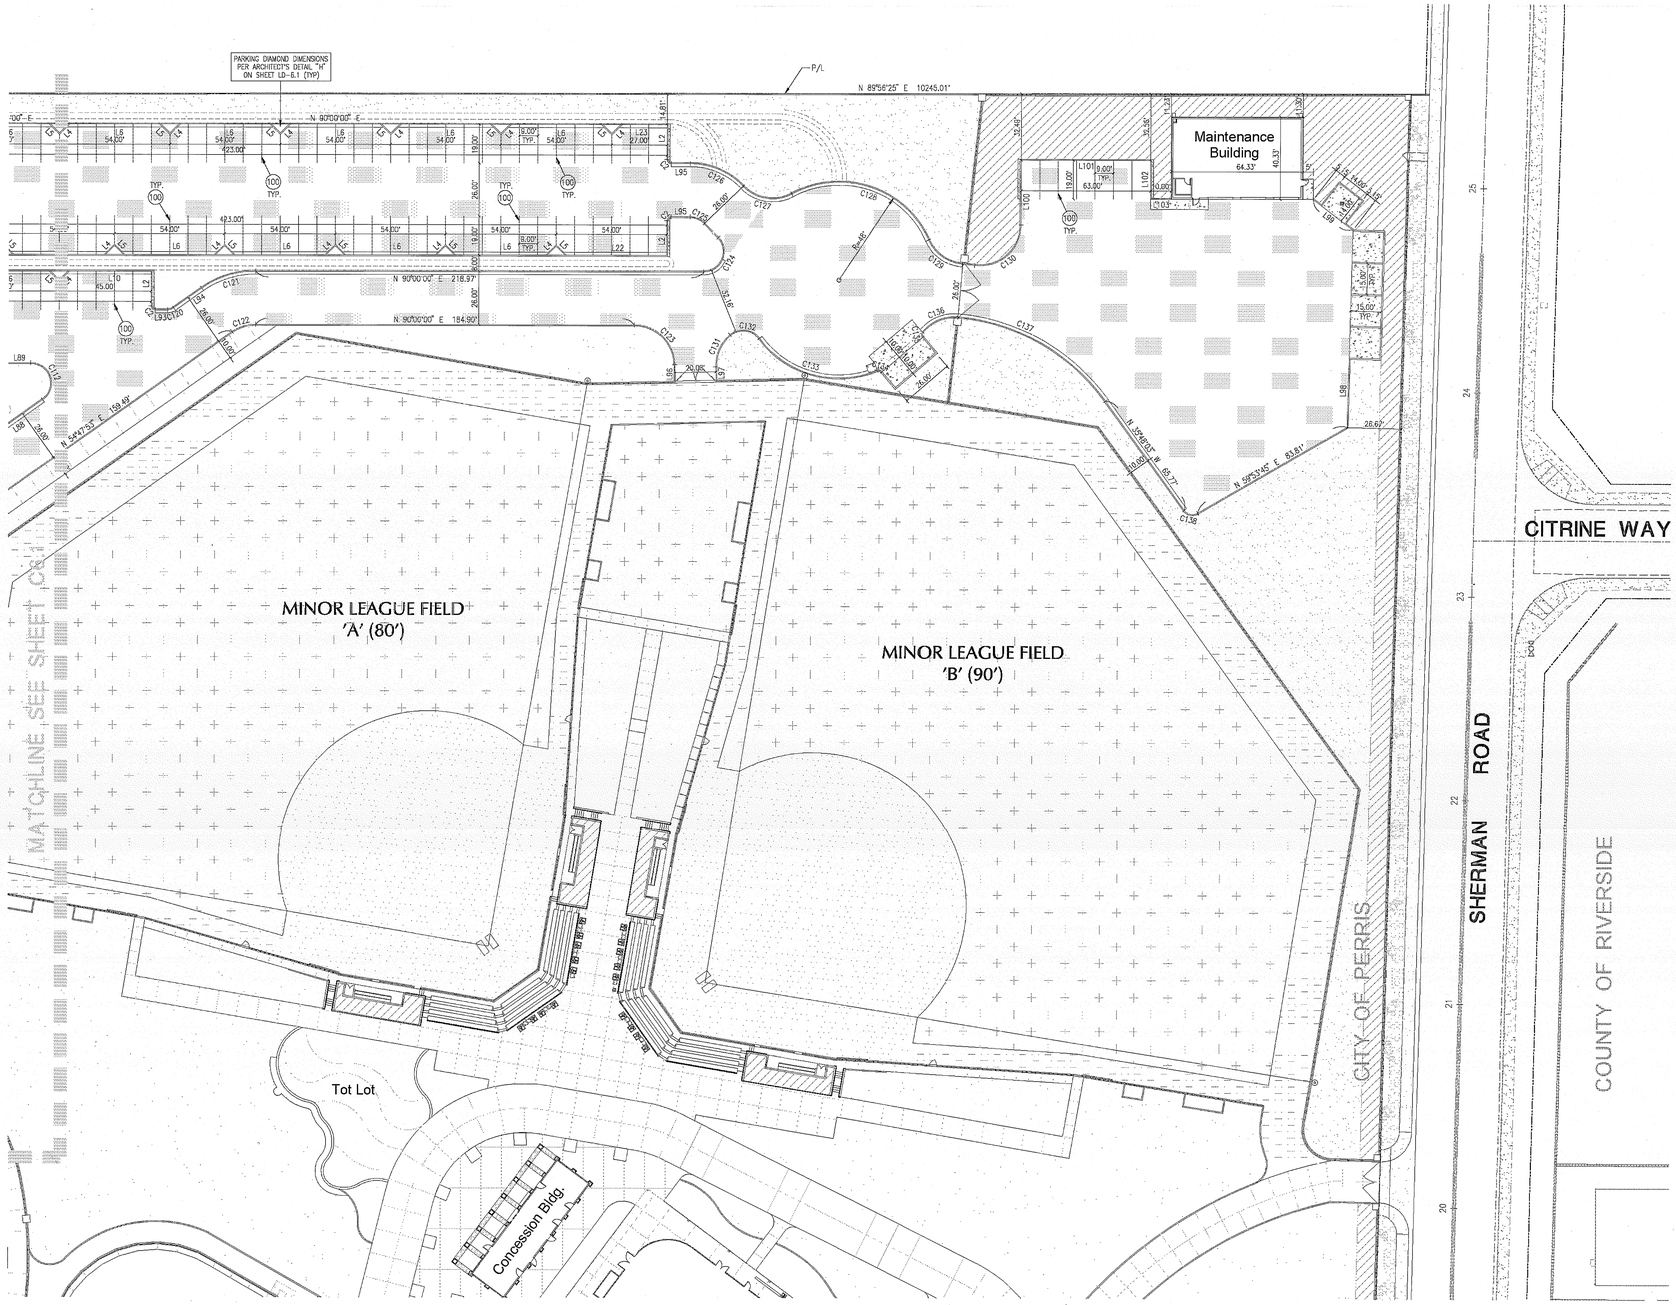

SIGNING AND STRIPING CONSTRUCTION NOTES

(100) INSTALL PARKING STALL STRIPING PER DETAIL #100 ON SHEET C6.0.

NOTES

1. THIS SHEET IS INTENDED TO SHOW DIMENSIONS AND STRIPING FOR PARKING AREA ONLY. REFER TO CONSTRUCTION LAYOUT, CALLOUT, AND DETAIL SHEETS FOR CONSTRUCTION AND DIMENSIONS OF ALL STRUCTURES, FIELDS, WALKWAYS, WALLS, FENCES, ETC.
2. SEE SHEET C1.0 FOR SIGNING AND STRIPING GENERAL NOTES.
3. SEE LINE TABLE AND CURVE TABLE ON SHEET C6.1 FOR ADDITIONAL CURB DIMENSIONS.
4. ALL STRIPING SHALL BE IN ACCORDANCE WITH COUNTY OF RIVERSIDE SPECIFICATIONS, AND CALIFORNIA TITLE 24 ACCESSIBILITY GUILDLINES.

DIGALERT
DIAL TOLL FREE
1-800-422-4133
AT LEAST TWO DAYS BEFORE YOU DIG
UNDERGROUND SERVICE ALERT OF SOUTHERN CALIFORNIA

0' 15' 30' 60'

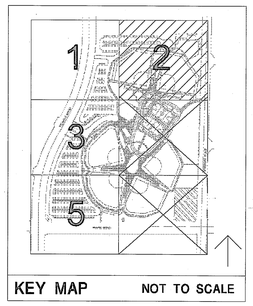

KEY MAP NOT TO SCALE

MIG
MOORE IACOFANO GOLTSMAN, INC.
801 N. HARBOR BLVD.
FULLERTON, CA 92831
TEL 714/871-3638
FAX 714/871-1188
www.migcom.com

CONSULTANT:

PLANS PREPARED BY:
WALDEN & ASSOCIATES
CIVIL ENGINEERS - LAND SURVEYORS - PLANNERS
2552 WHITE ROAD - SUITE B, IRVINE, CA 92614
(949) 468-8118 - FAX (949) 468-8410

PROJECT TEAM:
LANDSCAPE ARCHITECT
MIG INC.
ARCHITECT
PITASSI ARCHITECTS INC.
CIVIL ENGINEERS/SURVEYOR
WALDEN & ASSOCIATES
STRUCTURAL ENGINEERS
CORREIA CONSULTING & DESIGN
ELECTRICAL ENGINEERS
LRA ENGINEERS
IRRIGATION DESIGNER
WILLIAMS IRRIGATION DESIGN
GEOTECHNICAL ENGINEERS
CONVERSE CONSULTANTS
TURF GRASS CONSULTANT
GUISE AND ASSOCIATES

PERRIS VALLEY Big League Dreams

2155 Trumble Road
Perris, California, 92570

SHEET TITLE

HORIZONTAL CONTROL AND STRIPING PLAN

100% CONSTRUCTION DOCUMENT

DATE	REVISIONS

STAMP

REGISTERED PROFESSIONAL ENGINEER DAVID LEE BROWN No. 40496 Exp. 3-31-11 CIVIL STATE OF CALIFORNIA

CHECKED BY	DATE
D.B.	01-07-10
DATE 01-07-10	FILE NAME
DRAWN BY B.A.	SHEET C6.2
JOB NO. 05208.00	
SCALE 1"=30'-0"	61 OF 313 SHEETS