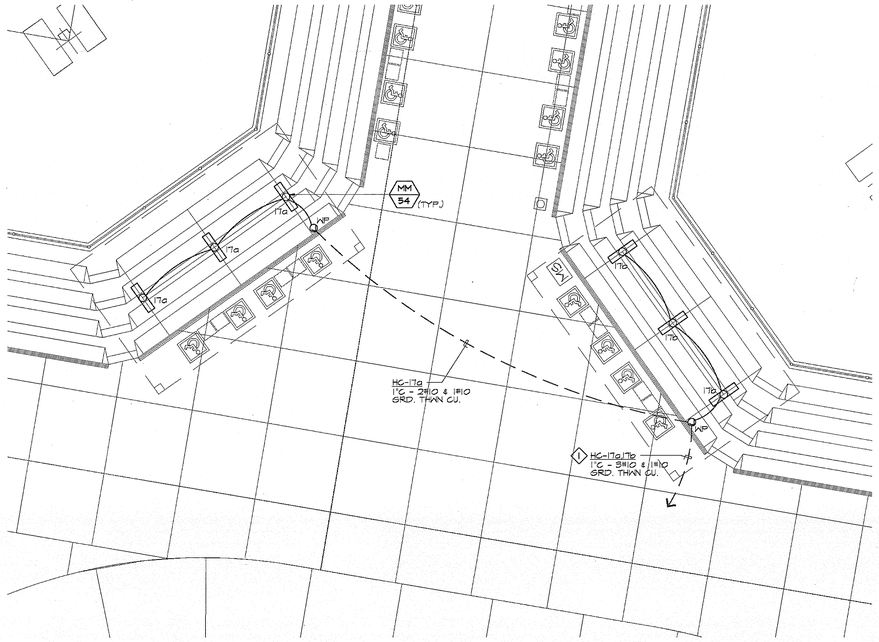

ADDITIVE ALTERNATE #3

0 4 8 16 FEET

A MINOR LEAGUE STADIUM SEATING SHADE STRUCTURES LIGHTING PLAN SCALE: 1/8" = 1'-0"

ELECTRICAL PLAN NOTES - SHADE STRUCTURES PER SHEET E-4.2 ONLY

1. SEE SOCCER ARENA 1 & 2 LIGHTING CONTROL DIAGRAM ON SHEET E-0.6.

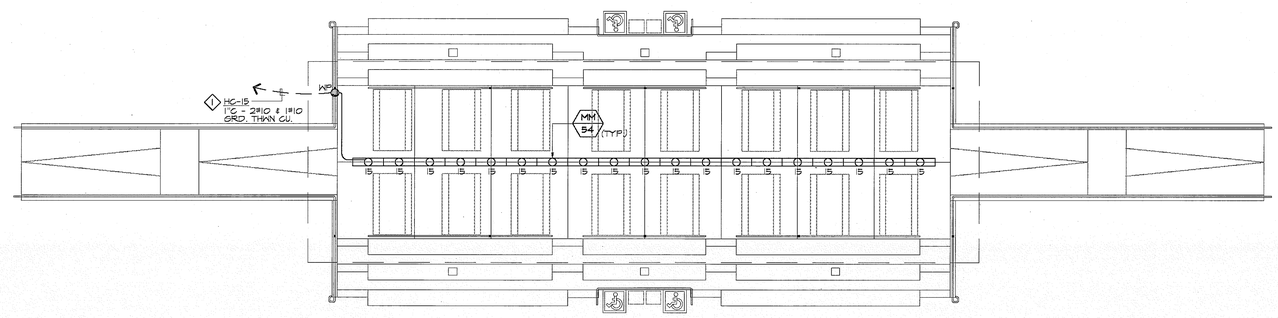

ADDITIVE ALTERNATE #1

0 4 8 16 FEET

B SOCCER STADIUM SEATING SHADE STRUCTURE LIGHTING PLAN SCALE: 1/8" = 1'-0"

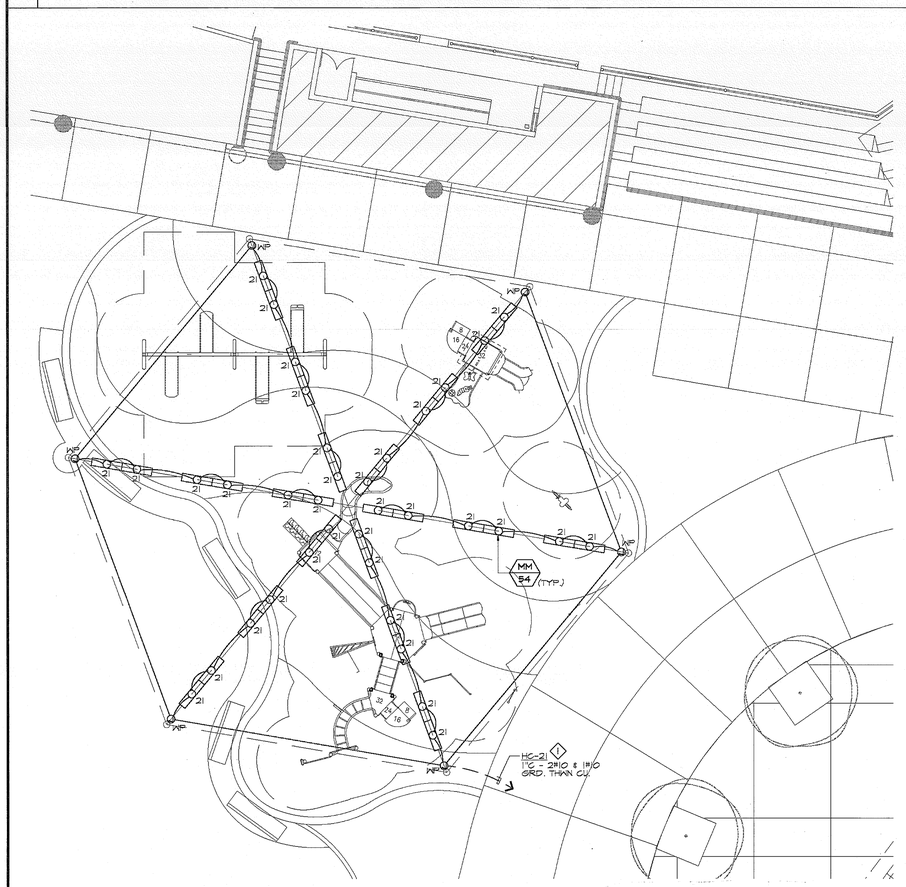

0 4 8 16 FEET

C NORTH TOT LOT AREA SHADE STRUCTURE LIGHTING PLAN SCALE: 1/8" = 1'-0"

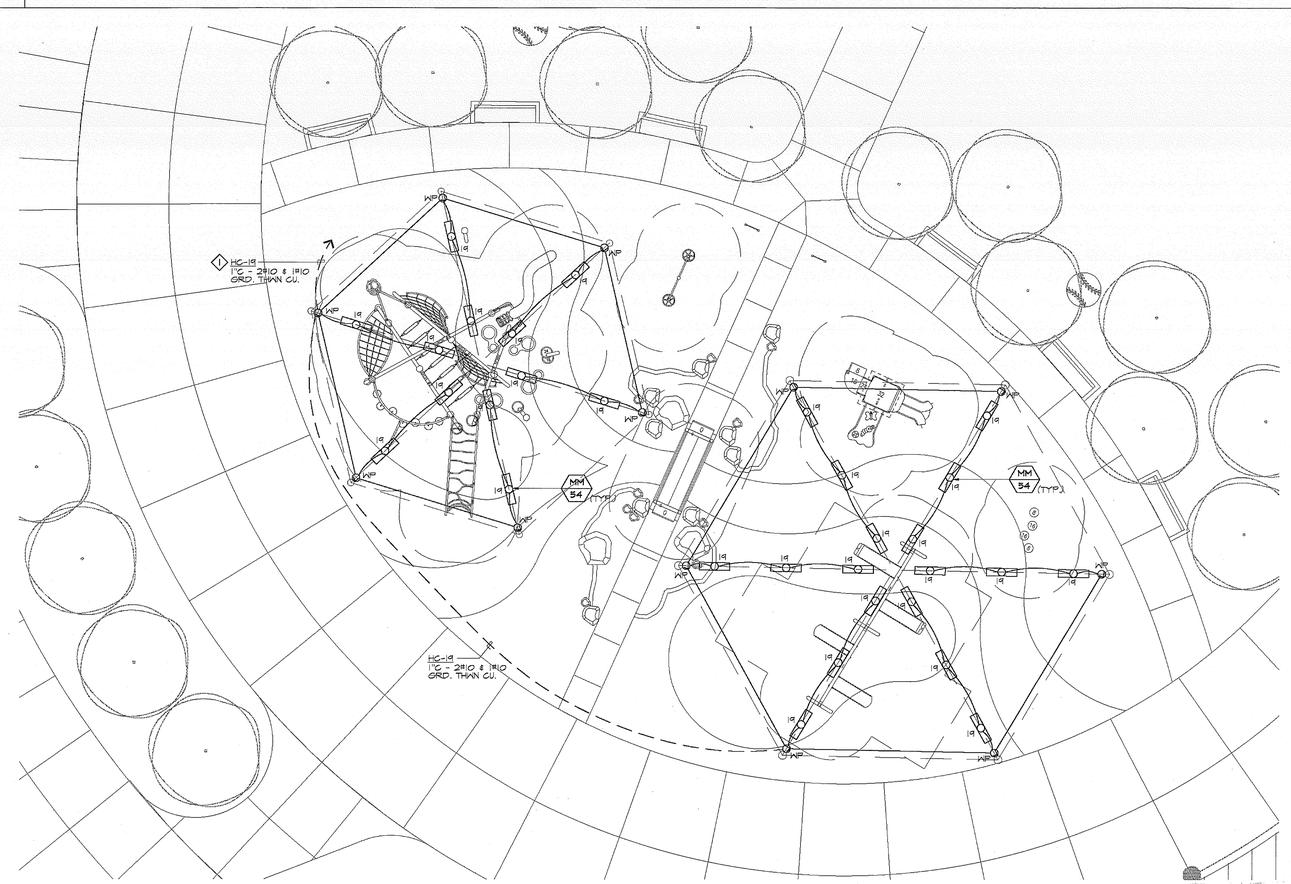

0 4 8 16 FEET

D SOUTH TOT LOT AREA SHADE STRUCTURES LIGHTING PLAN SCALE: 1/8" = 1'-0"

MIG

MOORE IACOFANO GOLTSMAN, INC.
801 N. HARBOR BLVD.
FULLERTON, CA 92831
TEL 714/871-3638
FAX 714/871-1188
www.migcom.com

CONSULTANT:

LRA ENGINEERS
Electrical Consulting Engineers
1471 Pomona Road, Unit E
Corona, California 92880
Tel: (951) 737-4669 Fax: (951) 737-5619

PROJECT TEAM:

LANDSCAPE ARCHITECT
MIG INC.

ARCHITECT
PITASSI ARCHITECTS INC.

CIVIL ENGINEERS/SURVEYOR
WALDEN & ASSOCIATES

STRUCTURAL ENGINEERS
CORREIA CONSULTING & DESIGN

ELECTRICAL ENGINEERS
LRA ENGINEERS

IRRIGATION DESIGNER
WILLIAMS IRRIGATION DESIGN

GEOTECHNICAL ENGINEERS
CONVERSE CONSULTANTS

TURF GRASS CONSULTANT
GUISE AND ASSOCIATES

PERRIS VALLEY Big League Dreams

2155 Trumble Road
Perris, California, 92570

SHEET TITLE
SHADE STRUCTURES ELECTRICAL PLAN

100% CONSTRUCTION DOCUMENT

DATE	REVISIONS

STAMP

REGISTERED PROFESSIONAL ENGINEER
DAVID C. REGUERO
No. E18914
Exp. 6-30-11
ELECTRICAL
STATE OF CALIFORNIA

CHECKED BY	DATE
LRA	
DATE 01-07-10	FILE NAME
DRAWN BY CR	SHEET E-4.2
JOB NO. 05208.00	
SCALE AS NOTED	311 OF 313 SHEETS