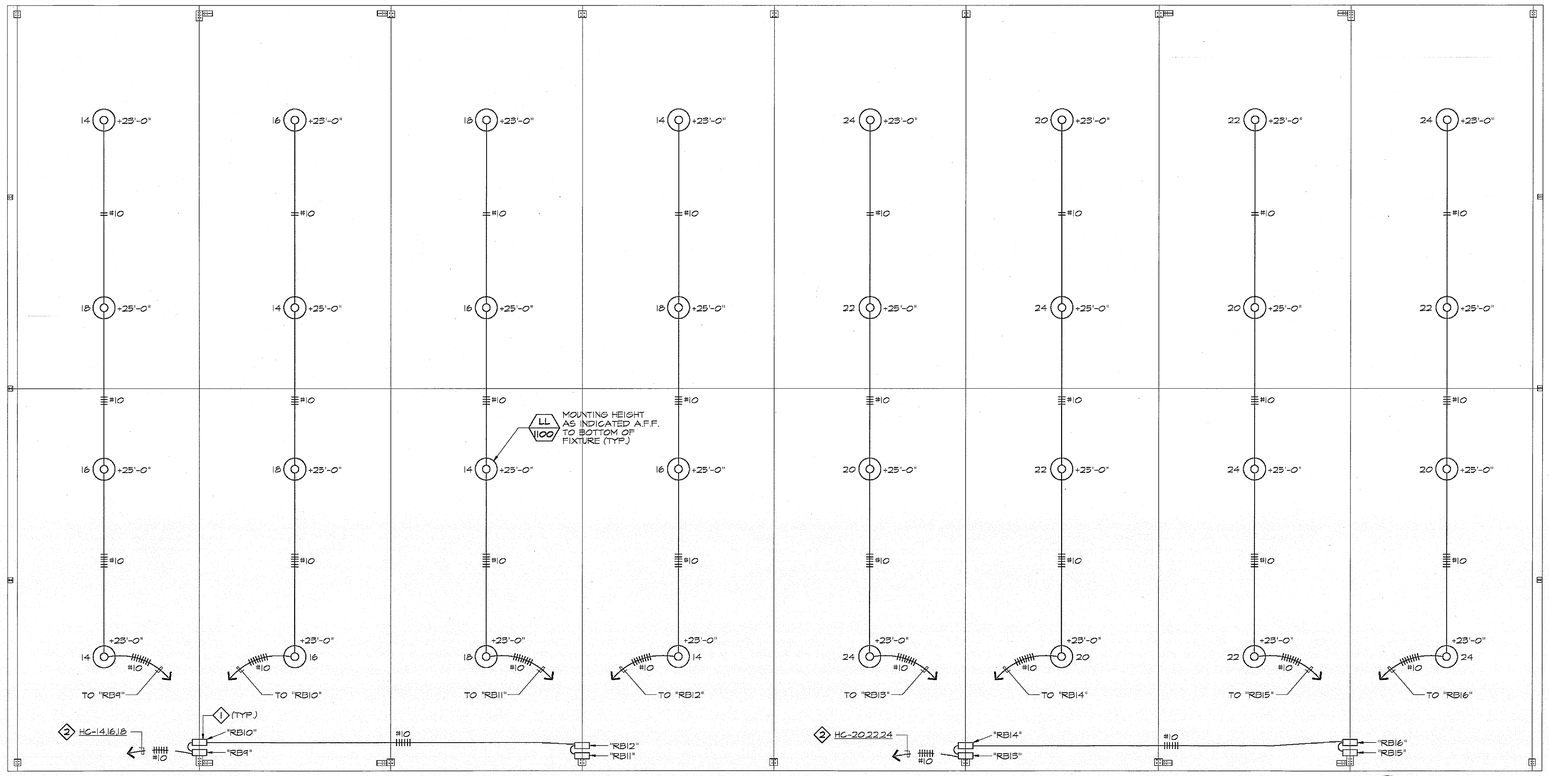

SOCCER ARENA BUILDING #2 LIGHTING PLAN

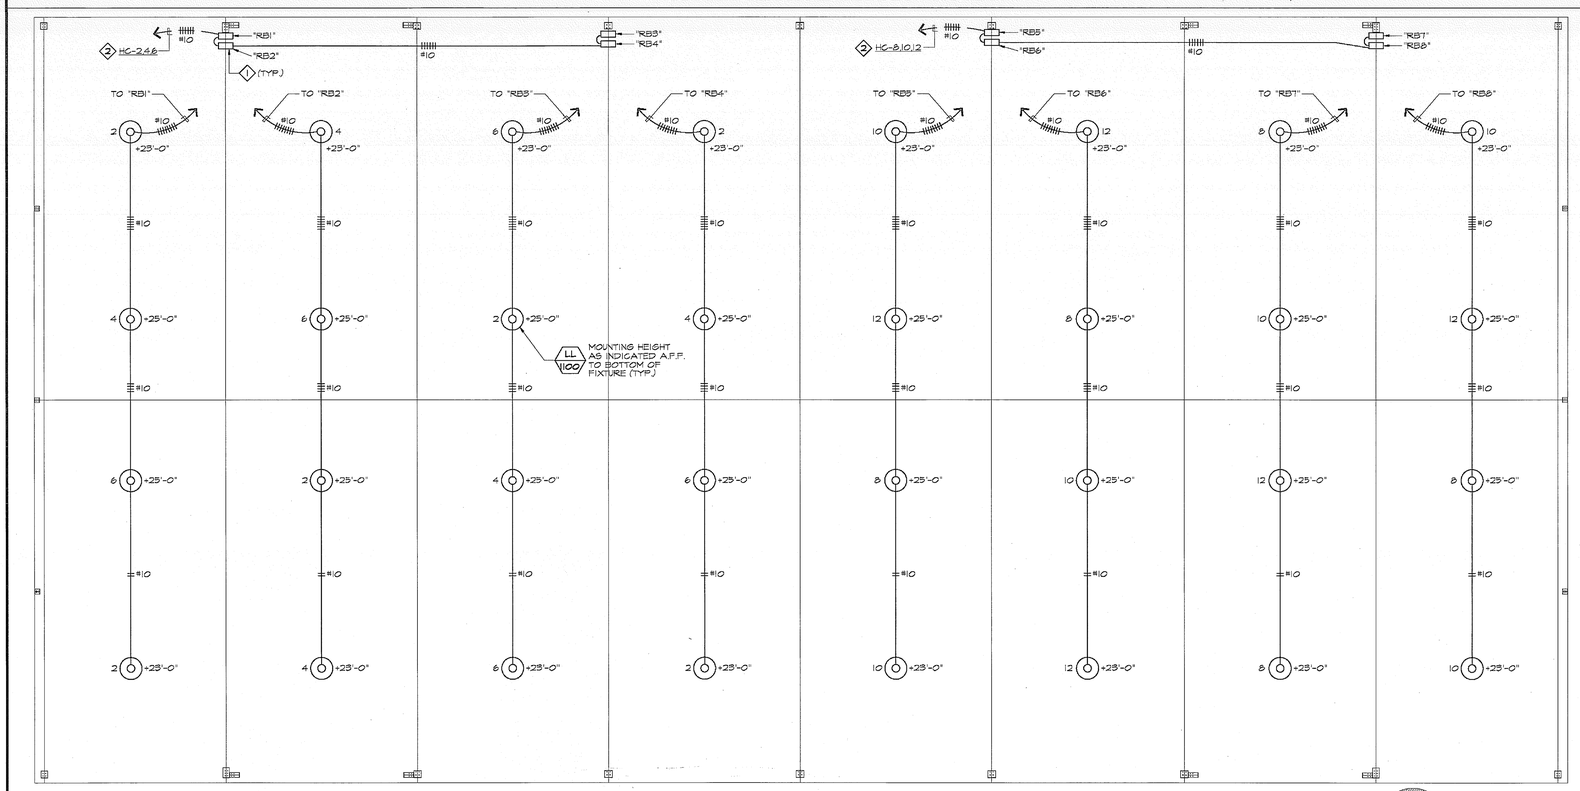

SOCCER ARENA BUILDING #1 LIGHTING PLAN

POWER PLAN NOTES - SOCCER ARENA BUILDINGS PER SHEET E-4.1 ONLY

1. MUSCO REMOTE BALLAST ENCLOSURE, NEMA 3R. INSTALL PER MUSCO REQUIREMENTS. MOUNT AT MINIMUM 10'-0" ABOVE FINISHED FLOOR.
2. SEE SOCCER ARENA 1 & 2 LIGHTING CONTROL DIAGRAM ON SHEET E-0.6.

MIG

MOORE IACOFANO GOLTSMAN, INC.
801 N. HARBOR BLVD.
FULLERTON, CA 92831
TEL 714/871-3638
FAX 714/871-1188
www.migcom.com

CONSULTANT:

LRA ENGINEERS
Electrical Consulting Engineers
1471 Pomona Road, Unit E
Corona, California 92880
Tel: (951) 737-4568 Fax: (951) 737-6819

PROJECT TEAM:

LANDSCAPE ARCHITECT
MIG INC.

ARCHITECT
PITASSI ARCHITECTS INC.

CIVIL ENGINEERS/SURVEYOR
WALDEN & ASSOCIATES

STRUCTURAL ENGINEERS
CORREIA CONSULTING & DESIGN

ELECTRICAL ENGINEERS
LRA ENGINEERS

IRRIGATION DESIGNER
WILLIAMS IRRIGATION DESIGN

GEOTECHNICAL ENGINEERS
CONVERSE CONSULTANTS

TURF GRASS CONSULTANT
GUISE AND ASSOCIATES

PERRIS VALLEY Big League Dreams

2155 Trumble Road
Perris, California, 92570

SHEET TITLE

SOCCER ARENA BUILDINGS LIGHTING PLAN

100% CONSTRUCTION DOCUMENT

DATE	REVISIONS

STAMP

REGISTERED PROFESSIONAL ENGINEER
HAROLD C. REGALADO
No. E18814
Exp. 6-30-11
ELECTRICAL
STATE OF CALIFORNIA

CHECKED BY	DATE
LRA	

DATE	FILE NAME
01-07-10	

DRAWN BY	SHEET
CR	E-4.0
JOB NO. 05208.00	
SCALE AS NOTED	309 OF 313 SHEETS