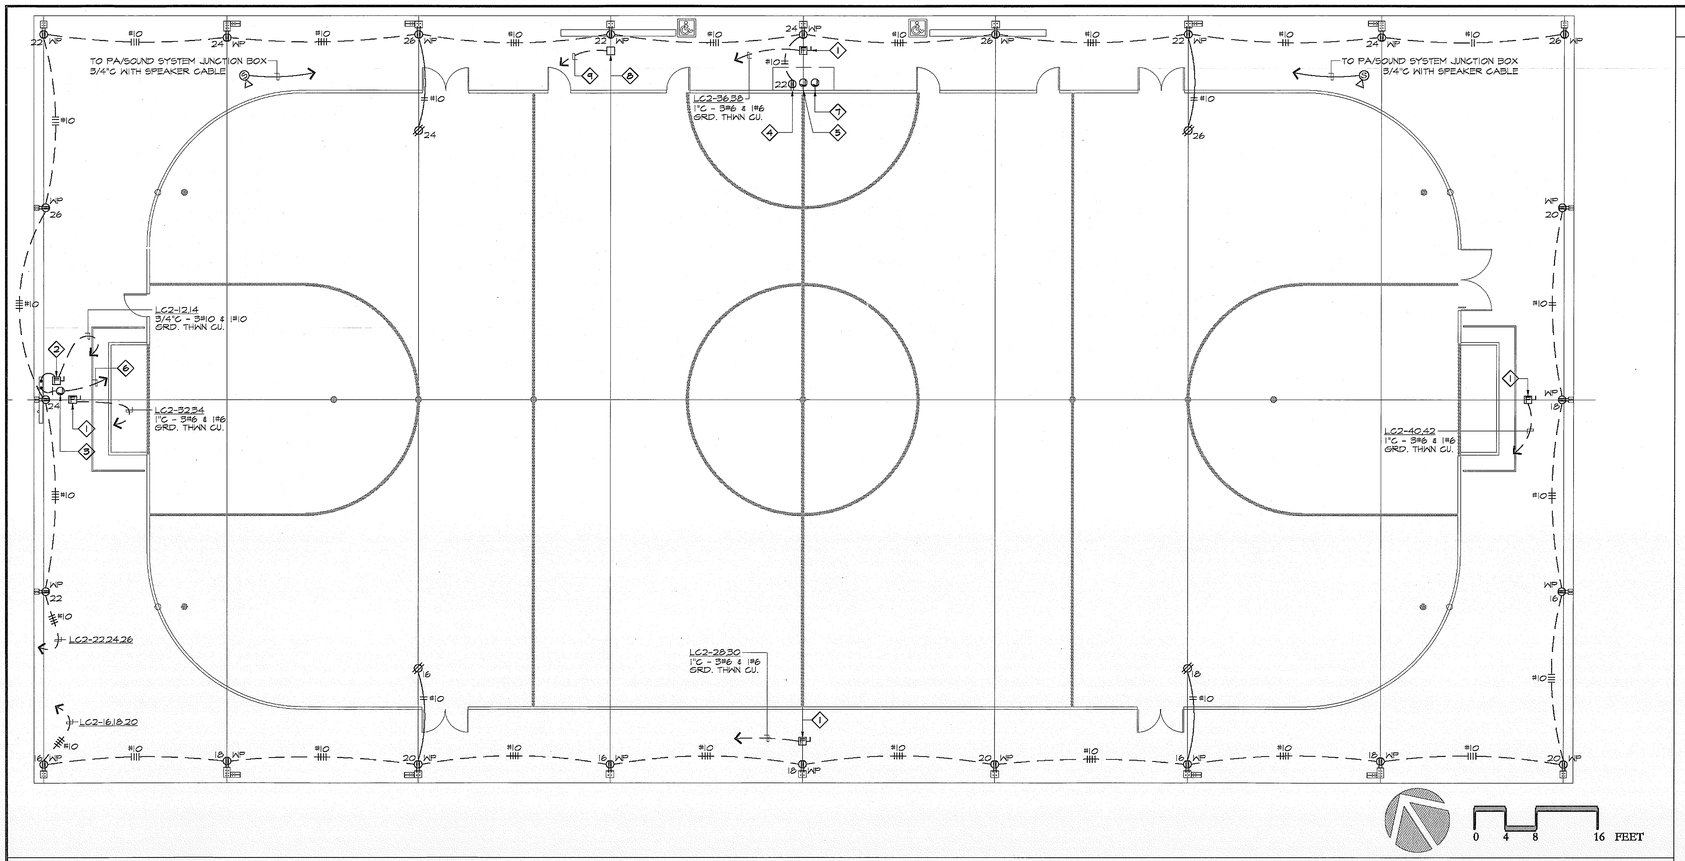

SOCCER ARENA BUILDING #2 POWER PLAN

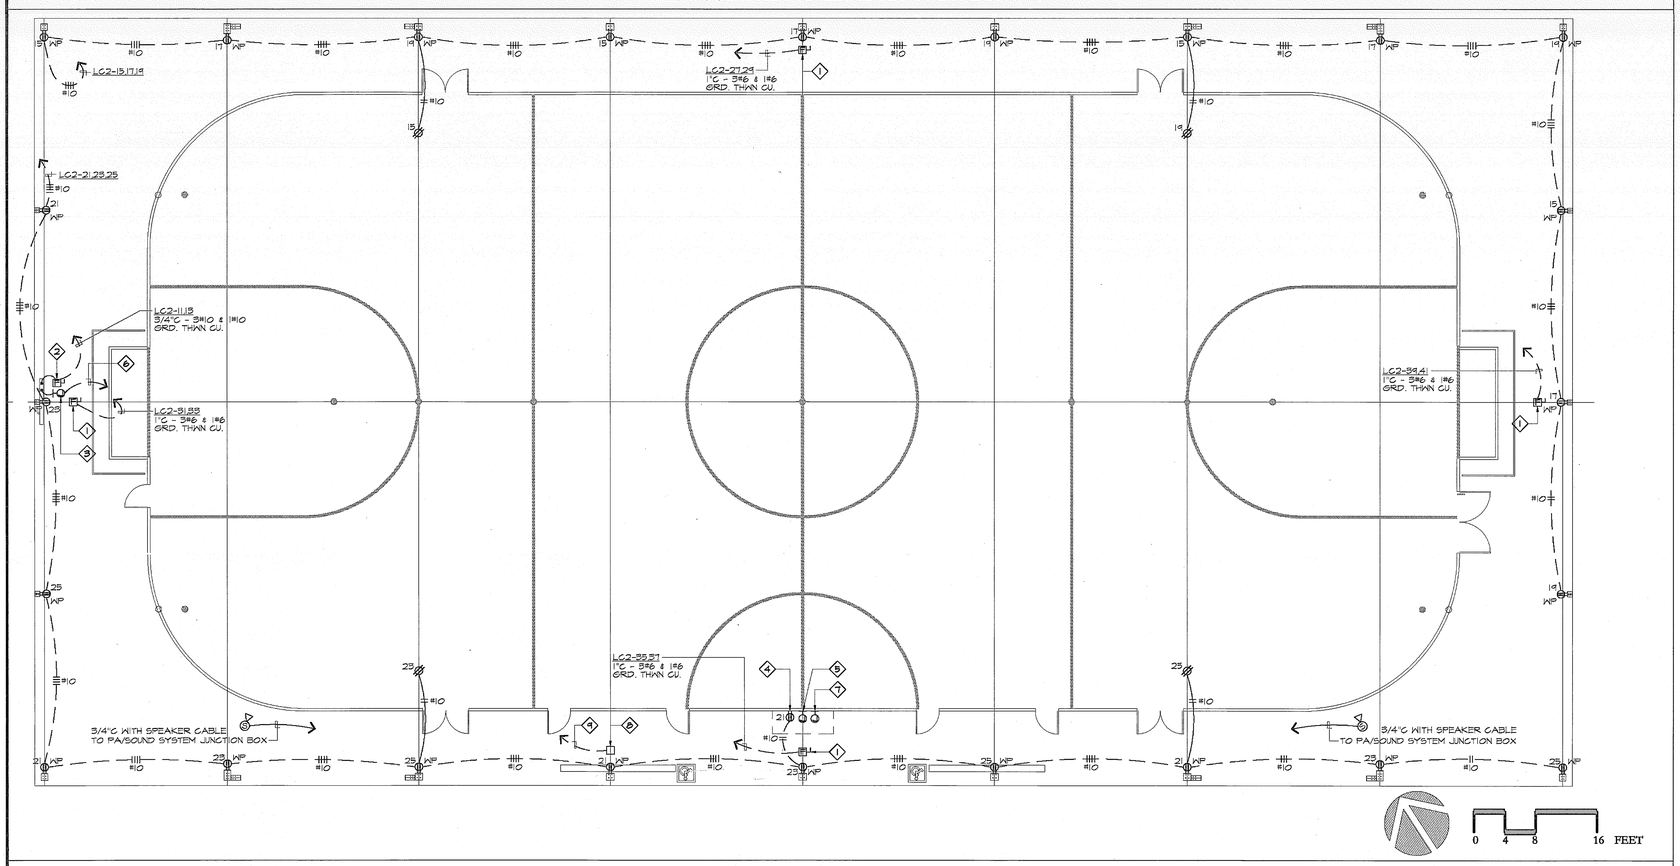

SOCCER ARENA BUILDING #1 POWER PLAN

POWER PLAN NOTES - SOCCER ARENA BUILDINGS PER SHEET E-4.1 ONLY

1. 60AS/60AF/2PSN/NP FUSED DISC. SWITCH FOR MISCELLANEOUS EQUIPMENT.
2. 30AS/20AF/2PSN/NP FUSED DISC. SWITCH FOR SCOREBOARD. INSTALL PER SCOREBOARD MANUFACTURER'S SPECIFICATIONS.
3. NP JUNCTION BOX FOR SCOREBOARD CONTROL. INSTALL PER SCOREBOARD MANUFACTURER'S SPECIFICATIONS.
4. NP RECEPTACLE FOR SCOREBOARD CONTROLLER.
5. NP JUNCTION BOX FOR SCOREBOARD CONTROLLER.
6. 3/4"C WITH CONTROL CABLE TO SCOREBOARD CONTROLLER JUNCTION BOX AT SCOREKEEPER'S TABLE.
7. MICROPHONE JACK WITH NP COVER. PROVIDE 3/4"C WITH MICROPHONE CABLE TO PA/SOUND SYSTEM JUNCTION BOX.
8. PA/SOUND SYSTEM JUNCTION BOX, 12" X 12" X 6"D WITH HINGED COVER, NEMA 4.
9. 1 1/2"C WITH PA CABLES TO TEL/SIGNAL BKBRD. "TS-C" AT CONCESSION BUILDING.

MIG

MOORE IACOFANO GOLTSMAN, INC.
801 N. HARBOR BLVD.
FULLERTON, CA 92831
TEL 714/871-3638
FAX 714/871-1188
www.migcom.com

CONSULTANT:

LRA ENGINEERS
Electrical Consulting Engineers
1471 Pomona Road, Unit E
Corona, California 92880
Tel: (951) 737-4569 Fax: (951) 737-9819

PROJECT TEAM:

LANDSCAPE ARCHITECT
MIG INC.

ARCHITECT
PITASSI ARCHITECTS INC.

CIVIL ENGINEERS/SURVEYOR
WALDEN & ASSOCIATES

STRUCTURAL ENGINEERS
CORREIA CONSULTING & DESIGN

ELECTRICAL ENGINEERS
LRA ENGINEERS

IRRIGATION DESIGNER
WILLIAMS IRRIGATION DESIGN

GEOTECHNICAL ENGINEERS
CONVERSE CONSULTANTS

TURF GRASS CONSULTANT
GUISE AND ASSOCIATES

PERRIS VALLEY Big League Dreams

2155 Trumble Road
Perris, California, 92570

SHEET TITLE

SOCCER ARENA BUILDINGS POWER PLAN

100% CONSTRUCTION DOCUMENT

DATE	REVISIONS

STAMP

REGISTERED PROFESSIONAL ENGINEER
CHRIS C. REGNIER
No. E18914
Exp. 6-30-11
ELECTRICAL
STATE OF CALIFORNIA

CHECKED BY	DATE
LRA	
DATE 01-07-10	FILE NAME
DRAWN BY CR	SHEET E-4.1
JOB NO. 05208.00	
SCALE AS NOTED	310 OF 313 SHEETS