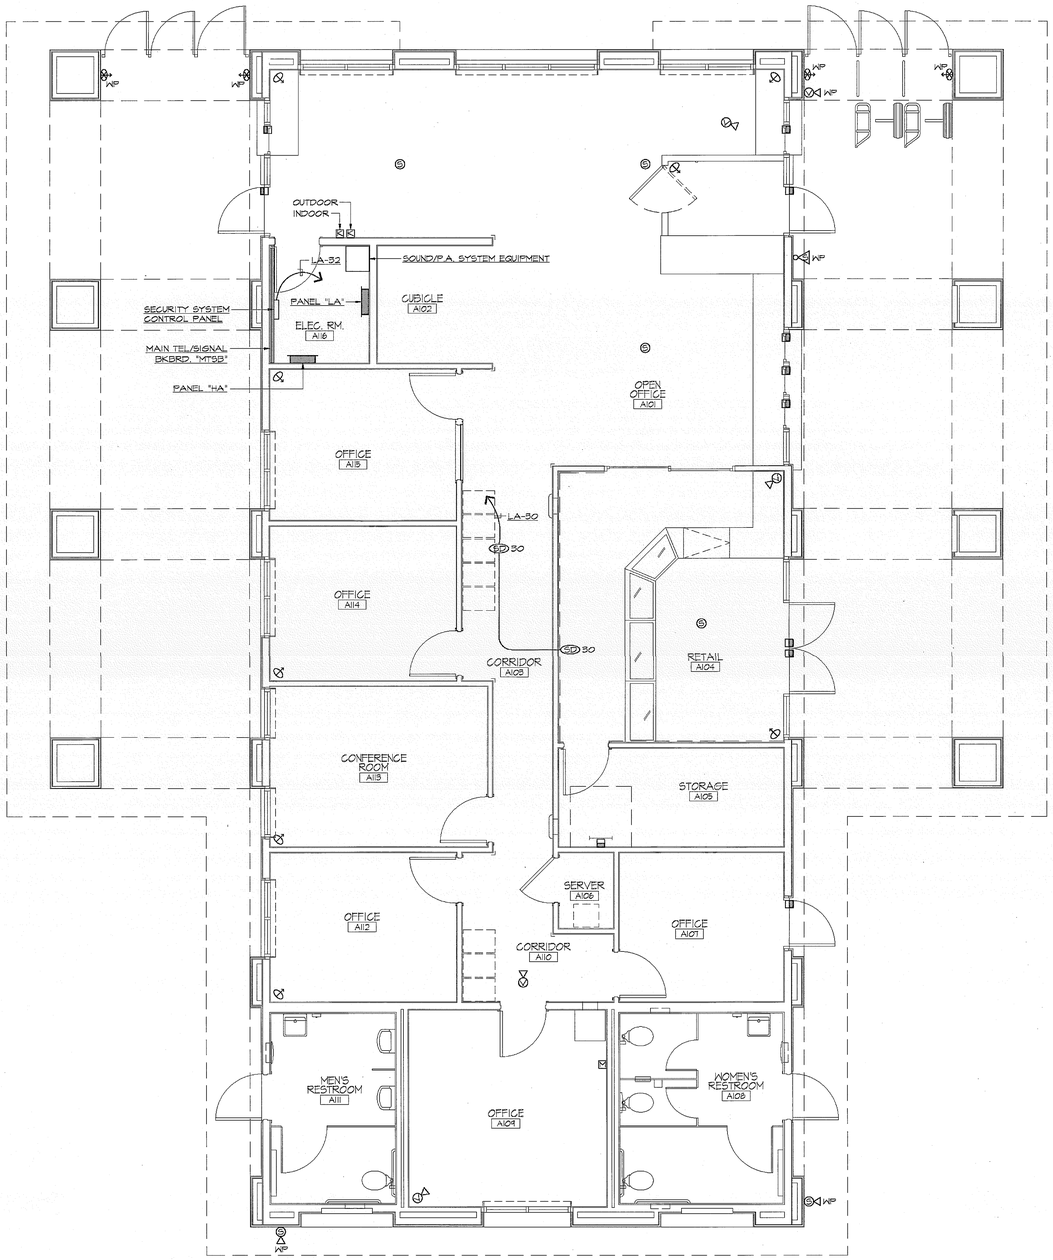

0 2 4 8 FEET

ADMINISTRATION BUILDING SIGNAL PLAN SCALE: 1/4" = 1'-0"

NOTES

1. REFER TO SHEET EB-0.1 FOR SYMBOL LIST.
2. REFER TO SHEET EB-3.2 FOR TELEPHONE AND DATA OUTLET LOCATIONS.
3. THE CONTRACTOR SHALL FURNISH AND INSTALL COMPLETE AND OPERABLE THE FOLLOWING COMMUNICATION / SIGNAL SYSTEMS FOR THE STADIUM CLUB BUILDING:
   - TELEPHONE AND DATA SYSTEM
   - CLOSE CIRCUIT TV SYSTEM
   - PUBLIC ADDRESS / PAGING SYSTEM
   - SECURITY SYSTEM

   ALL ITEMS REQUIRED TO COMPLETE THE INSTALLATION WHETHER DETAILED IN THIS PLAN OR IN THE SPECIFICATIONS SHALL BE INCLUDED IN THE CONTRACT.

MIG
MOORE IACOFANO GOLTSMAN, INC.
601 N. HARBOR BLVD.
FULLERTON, CA 92831
TEL 714/871-3630
FAX 714/871-1183
www.migcom.com

PITASSI ARCHITECTS, INC.
8439 White Oak Ave., Suite. 105
Rancho Cucamonga, Ca 91730
Tel. 909-980-1361 ■ Fax. 909-944-5814
e-mail. pjpaia@pitassiarchitects.com

CONSULTANT:

LRA ENGINEERS
Electrical Consulting Engineers
1471 Pomona Road, Unit E
Corona, California 92880
Tel: (951) 737-4569 Fax: (951) 737-5619

PERRIS VALLEY Big League Dreams

2155 Trumble Road
Perris, California 92570

SHEET TITLE

ADMINISTRATION BUILDING SIGNAL PLAN

100% CONSTRUCTION DOCUMENT

DATE	REVISIONS

STAMP

REGISTERED PROFESSIONAL ENGINEER
LAURENCE R. REGALADO
No. E18914
Exp. 6-30-11
ELECTRICAL
STATE OF CALIFORNIA

CHECKED BY	DATE
LRA	
DATE 01-07-10	FILE NAME
DRAWN BY CR	SHEET EB-3.3
JOB NO. 05208.00	
SCALE AS NOTED	171 OF 313 SHEETS